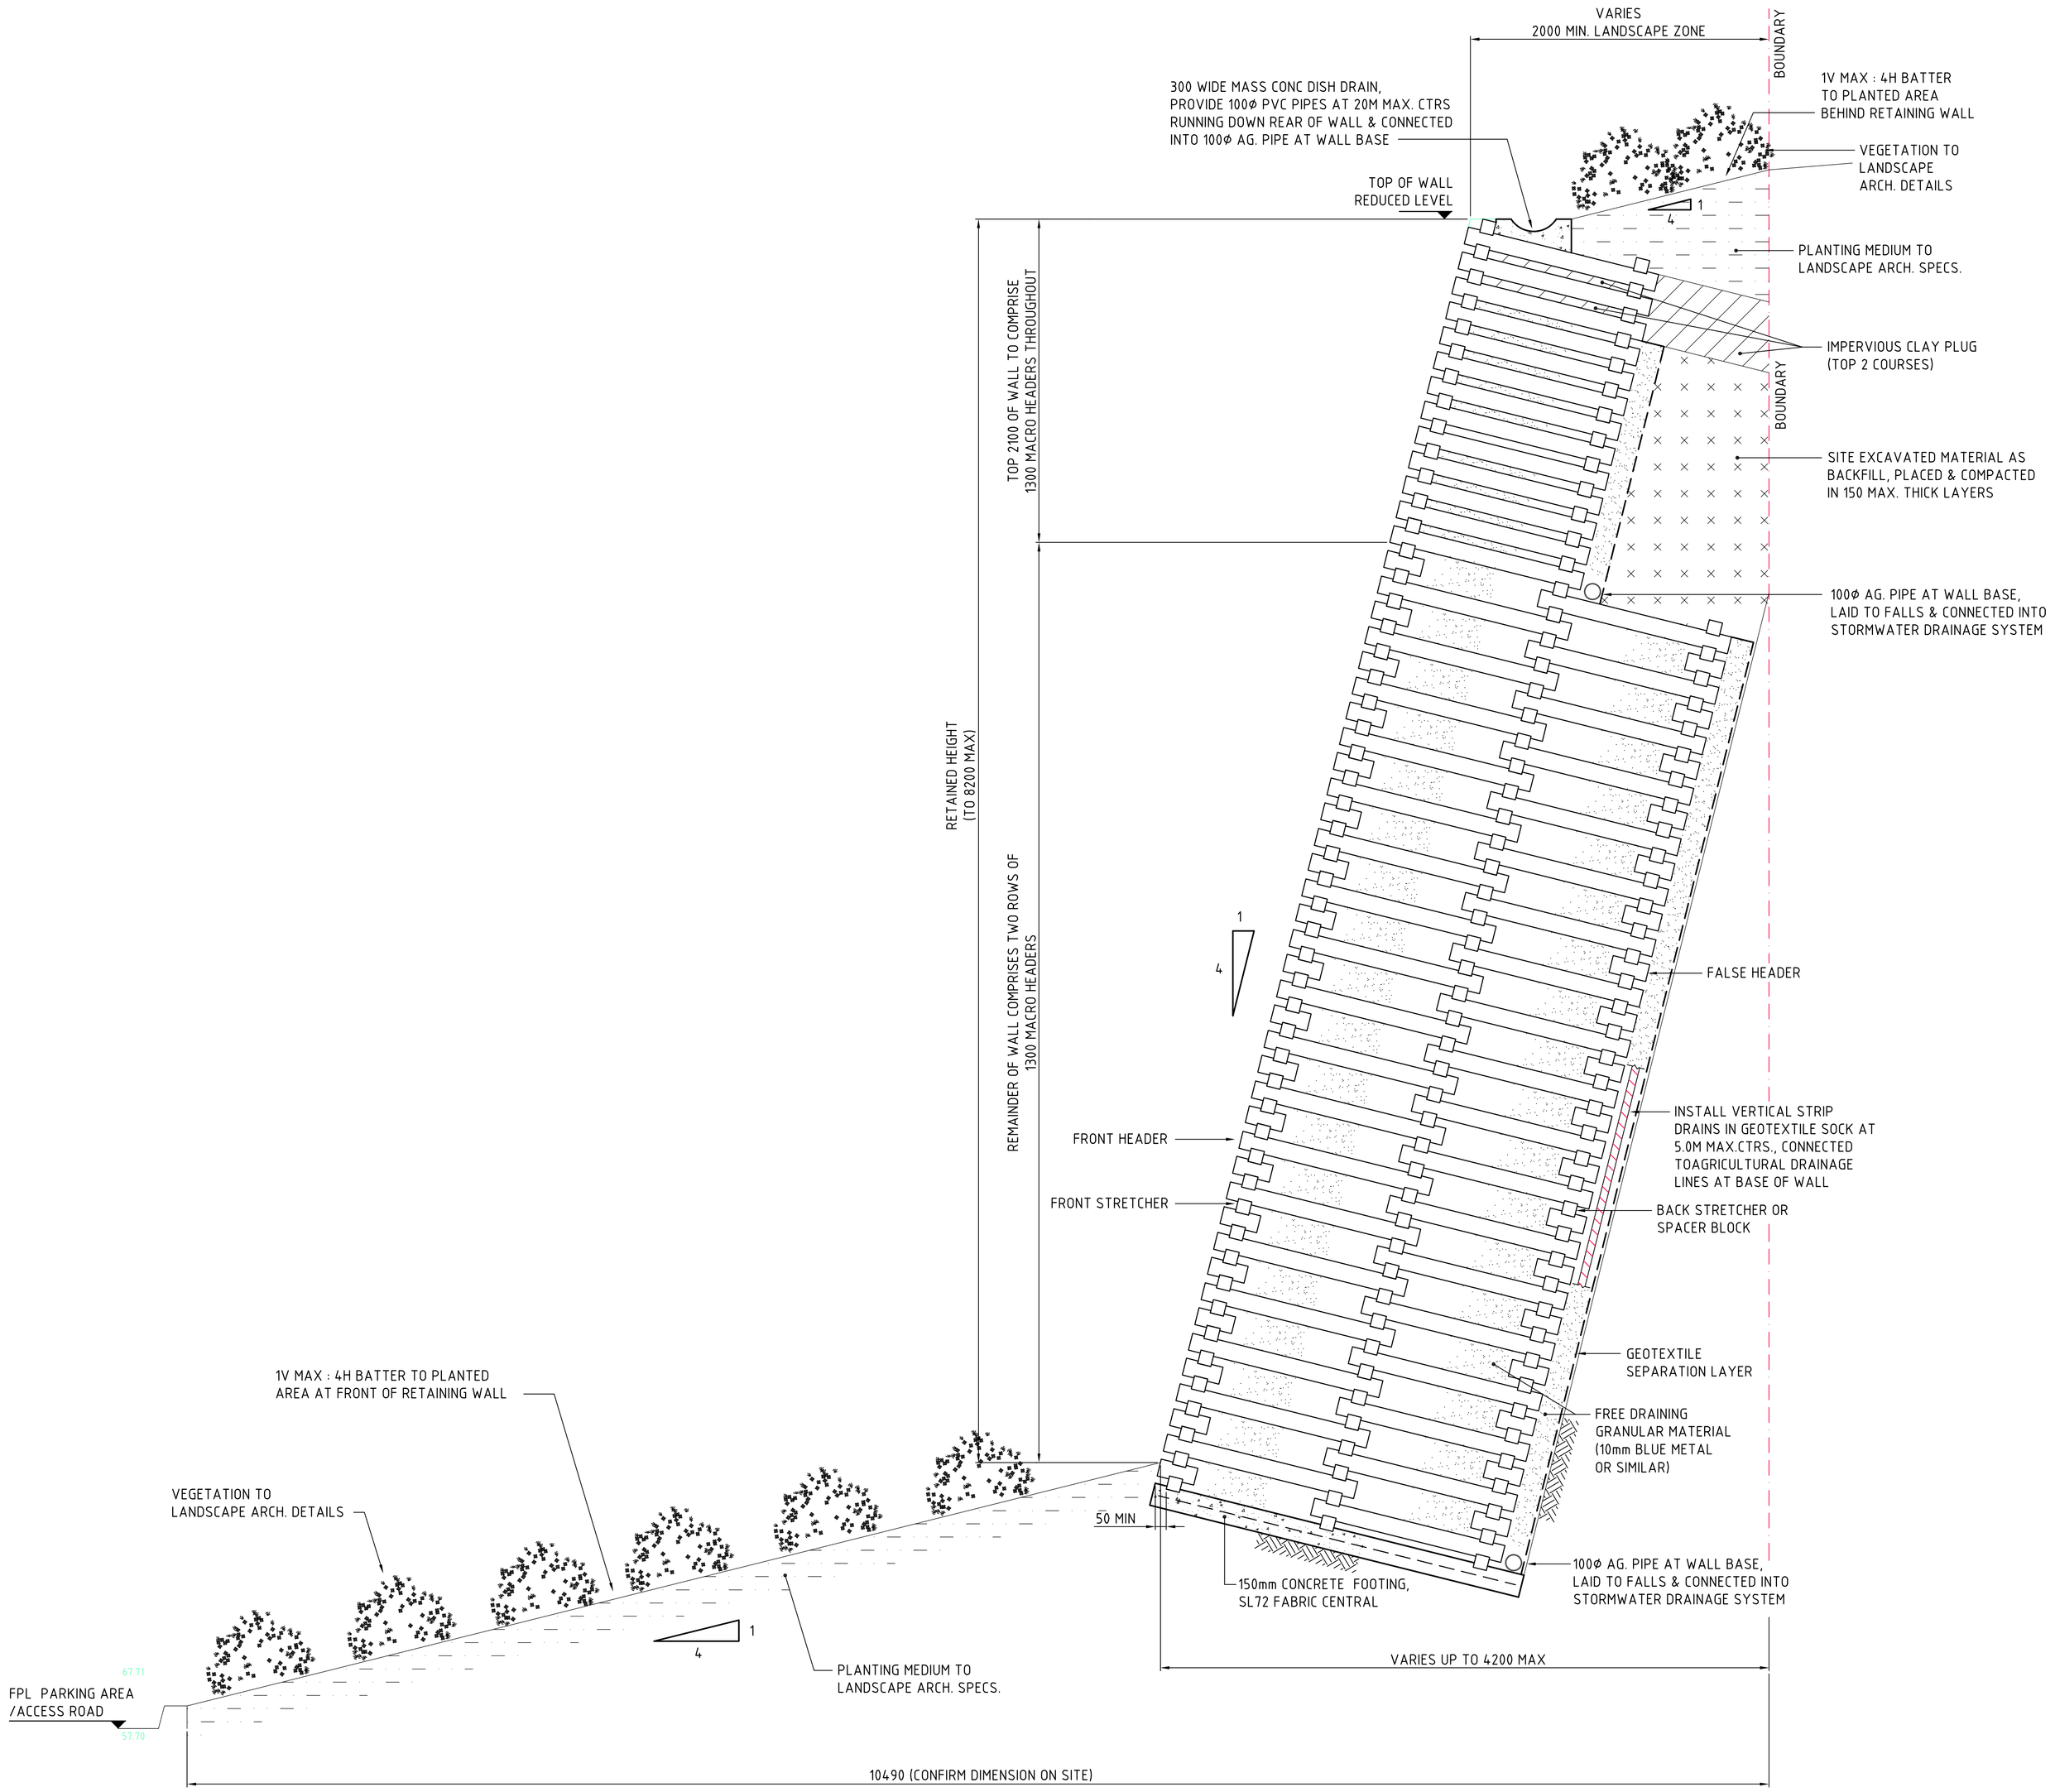

SECTION 1:20 4 SK02 : TYPICAL THRU' CRIB RETAINING WALL WITH PLANTED AREA AT FRONT OF WALL (UP TO 8200 RETAINED HEIGHT)

200mm 0 500 1000 1500 2000mm
1:20 AT B1 PLOT

FOR DEVELOPMENT APPLICATION

AMENDMENTS	DATE	ISSUE
FOR DEVELOPMENT APPLICATION	10.09.10	B
FOR INFORMATION & REVIEW	18.08.10	A

AMENDMENTS	DATE	ISSUE

ARCHITECT
MNIA ARCHITECTS
Level 4, 8 Help Street
PO Box 1212
Chatswood NSW 2067
Telephone (02) 9495 6400
Facsimile (02) 9495 6444
mail@mnia.com.au

CLIENT
Goodman
LEVEL 10,
60 Castlereagh Street
SYDNEY
NSW, 2000, Australia
Tel (02) 9230 7400
Fax (02) 9230 7444

PROJECT
COCA-COLA AMATIL
PROPOSED PT FACILITY
9 ROUSSELL ROAD, EASTERN CREEK

DESIGNED	DRAWN	DATE	CHECKED	SIZE	SCALE	CAD REF:
G.R.	BC	17.08.10		B1	AS SHOWN	Co9170.00-CSK04

Costin Roe Consulting Pty Ltd.
Consulting Engineers ACN 003 696 448
Suite 310, 55 Harrington Street
The Rocks, Sydney NSW 2000
Tel: (02) 9251-7699 Fax: (02) 9241-3731
email: mail@costinroe.com.au ©

Costin Roe Consulting
Value in Engineering and Management

DRAWING TITLE
SOUTHERN BDY RETAINING WALL SECTIONS & DETAILS SHT 2

DRAWING No Co9170.05-CSK04
ISSUE B