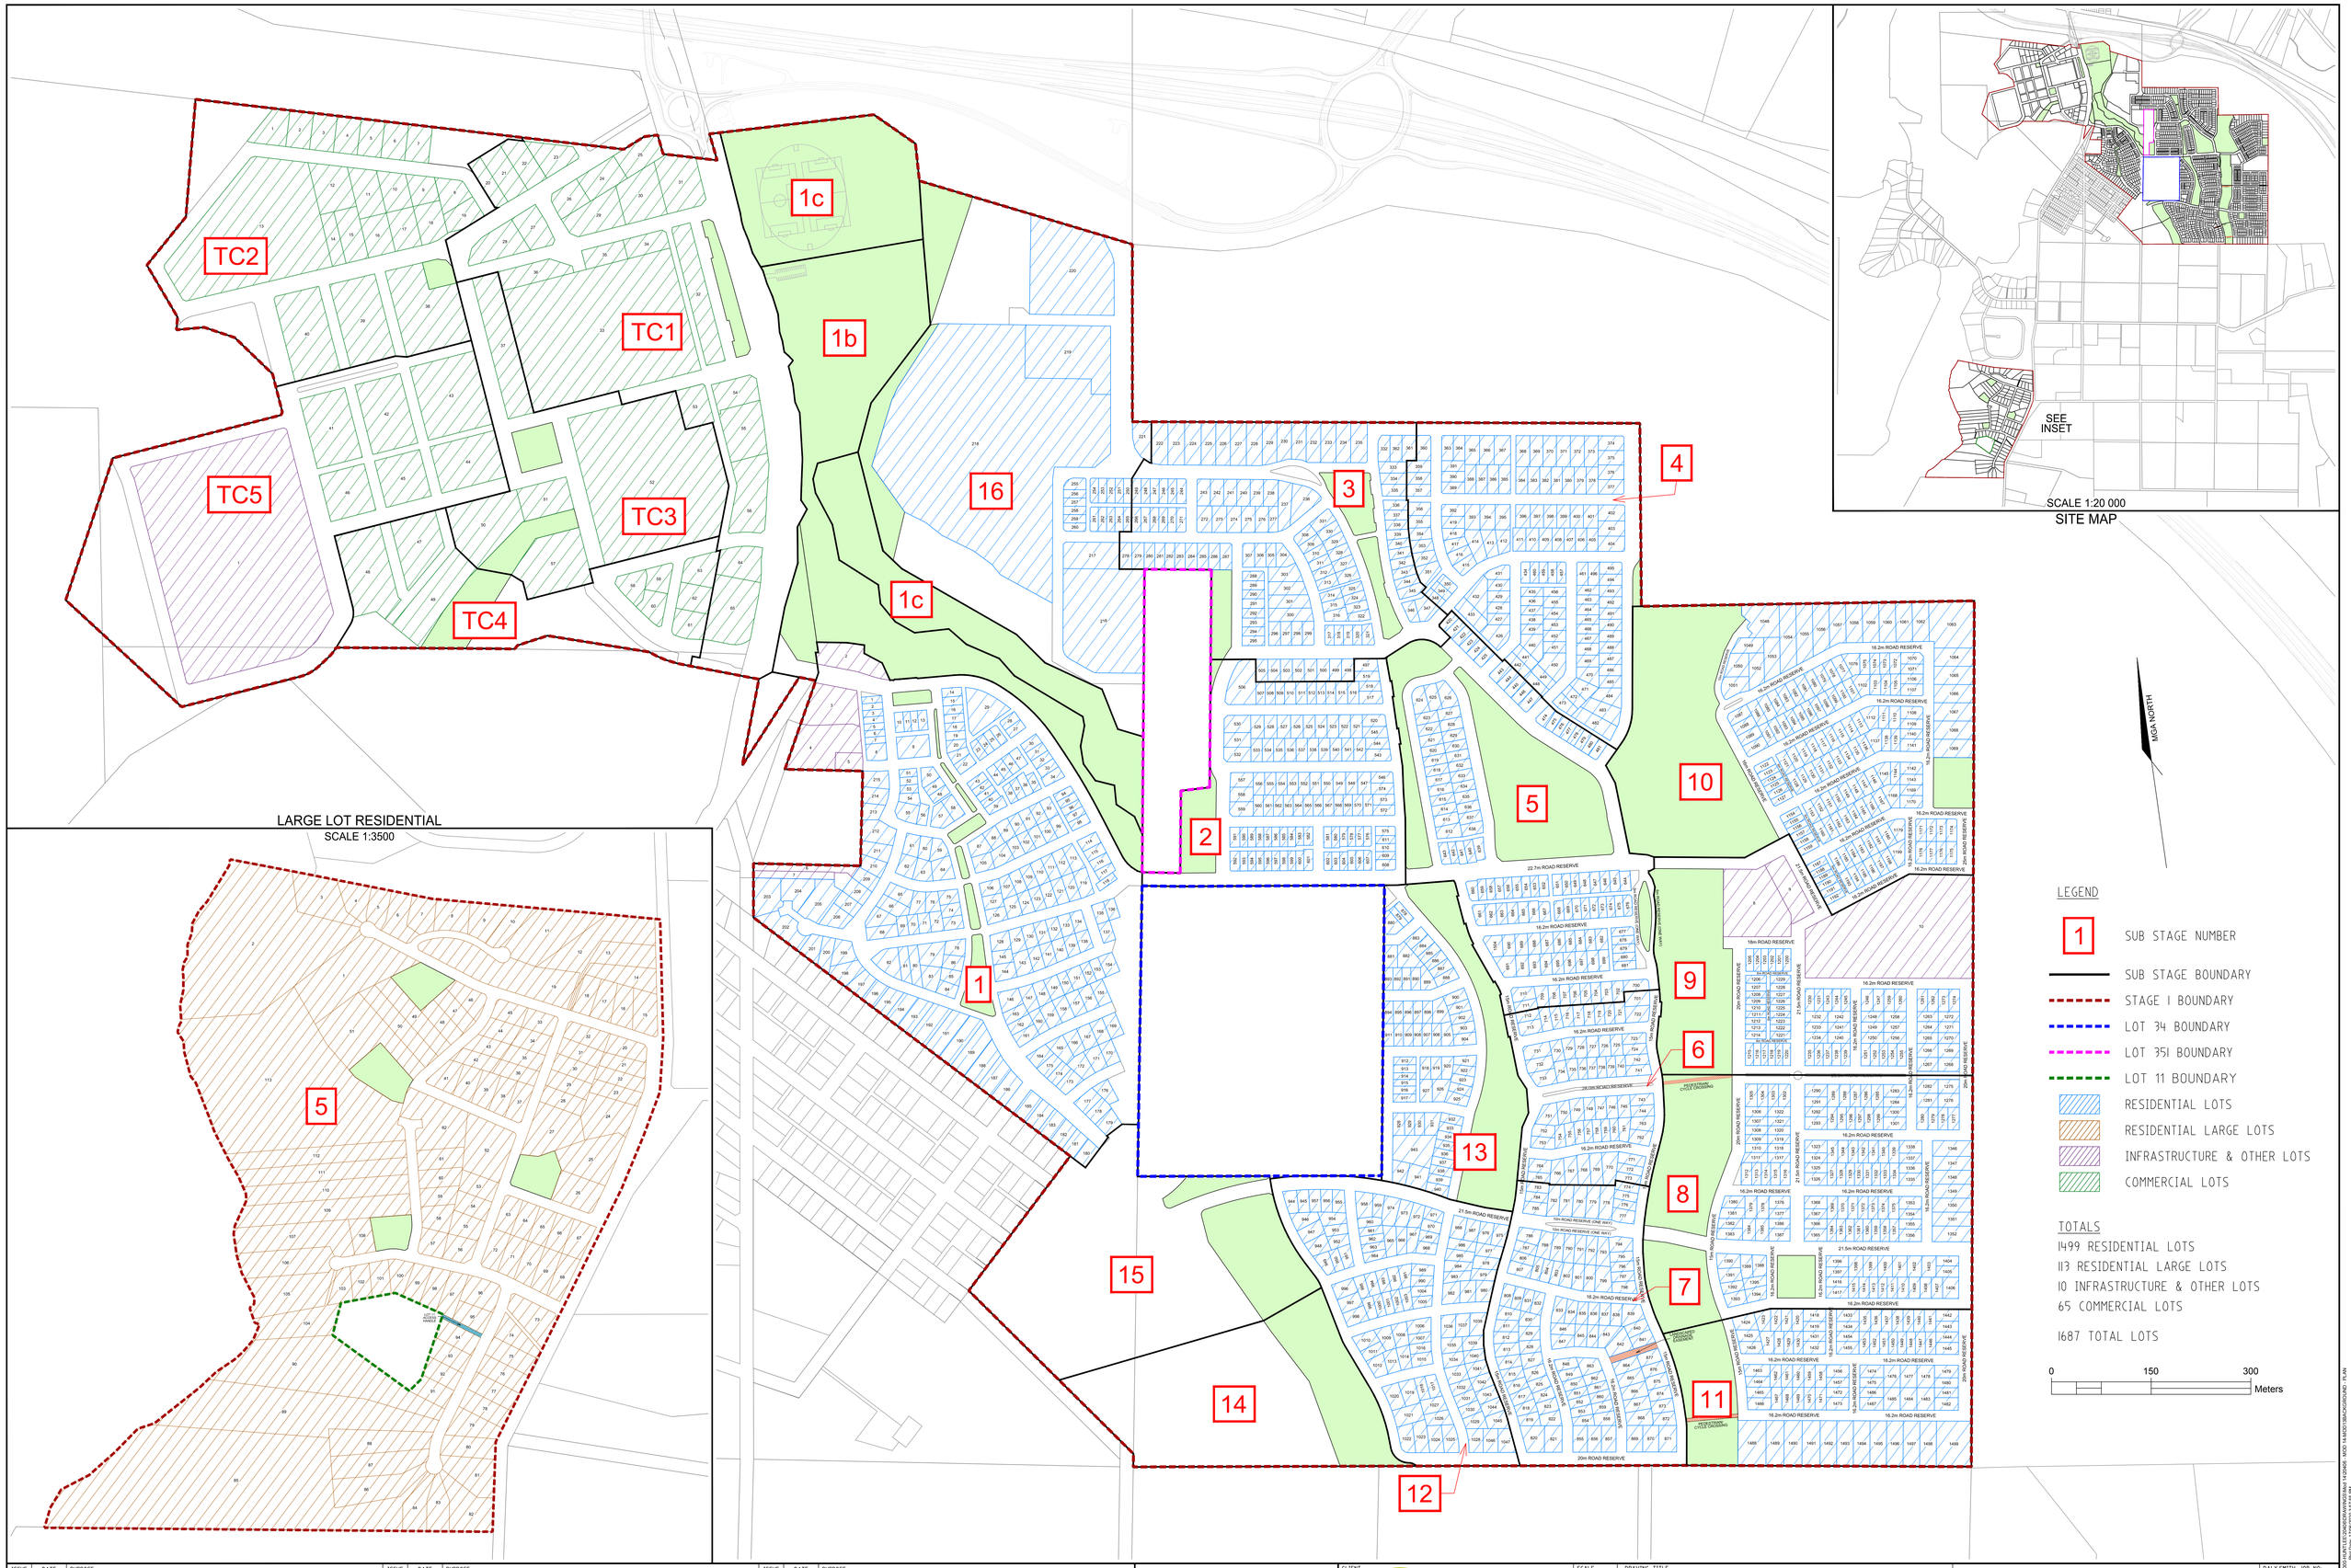

ISSUE	DATE	PURPOSE	ISSUE	DATE	PURPOSE	ISSUE	DATE	PURPOSE
(0)	17/06/2020	PRELIMINARY REVIEW BY CLIENT						

COPYRIGHT © **Daly.Smith** PTY.LTD ABN 83 089 228 880

THE DRAWING IS PREPARED SOLELY FOR THE USE OF THE CONTRACTURAL CUSTOMER OF **Daly.Smith** PTY.LTD AND **Daly.Smith** PTY.LTD ASSUMES NO LIABILITY TO ANY OTHER PARTY FOR ANY REPRESENTATIONS CONTAINED IN THIS DRAWING.

CLIENT

SCALE 1:3000
SHEET SIZE A0
DRAWN BY RB
CHECKED BY ADM

DRAWING TITLE
1 TO 3000(MOD14) LOT COUNTS

PROJECT
HUNTLEE STAGE 1 - DEVELOPMENT AREA
WINE COUNTRY DRIVE, HUNTLEE

CLIENT
HUNTLEE PTY.LTD.

DALY.SMITH
EXPERIENCE YOU CAN TRUST
A: 3/48 Newcastle Street, Morisset NSW 2264
A: 4/9 Lambton Road, Broadmeadow NSW 2292
T: (02) 4973 2745 | F: (02) 4970 5366
E: mail@dalysmith.com.au
DALYSMITH.COM.AU

DALY.SMITH JOB NO: **20406**

SHEET NO: 1 OF 1

Filename: S:\Working\Huntlee\20406\20406 HUNTLEE LOT COUNTS\20406 Stage 1 1 TO 3000 (MOD 14) LOT COUNTS.DWG
Plotted by: Rachel Bailey Date & Time: 17/06/2020 12:21 PM