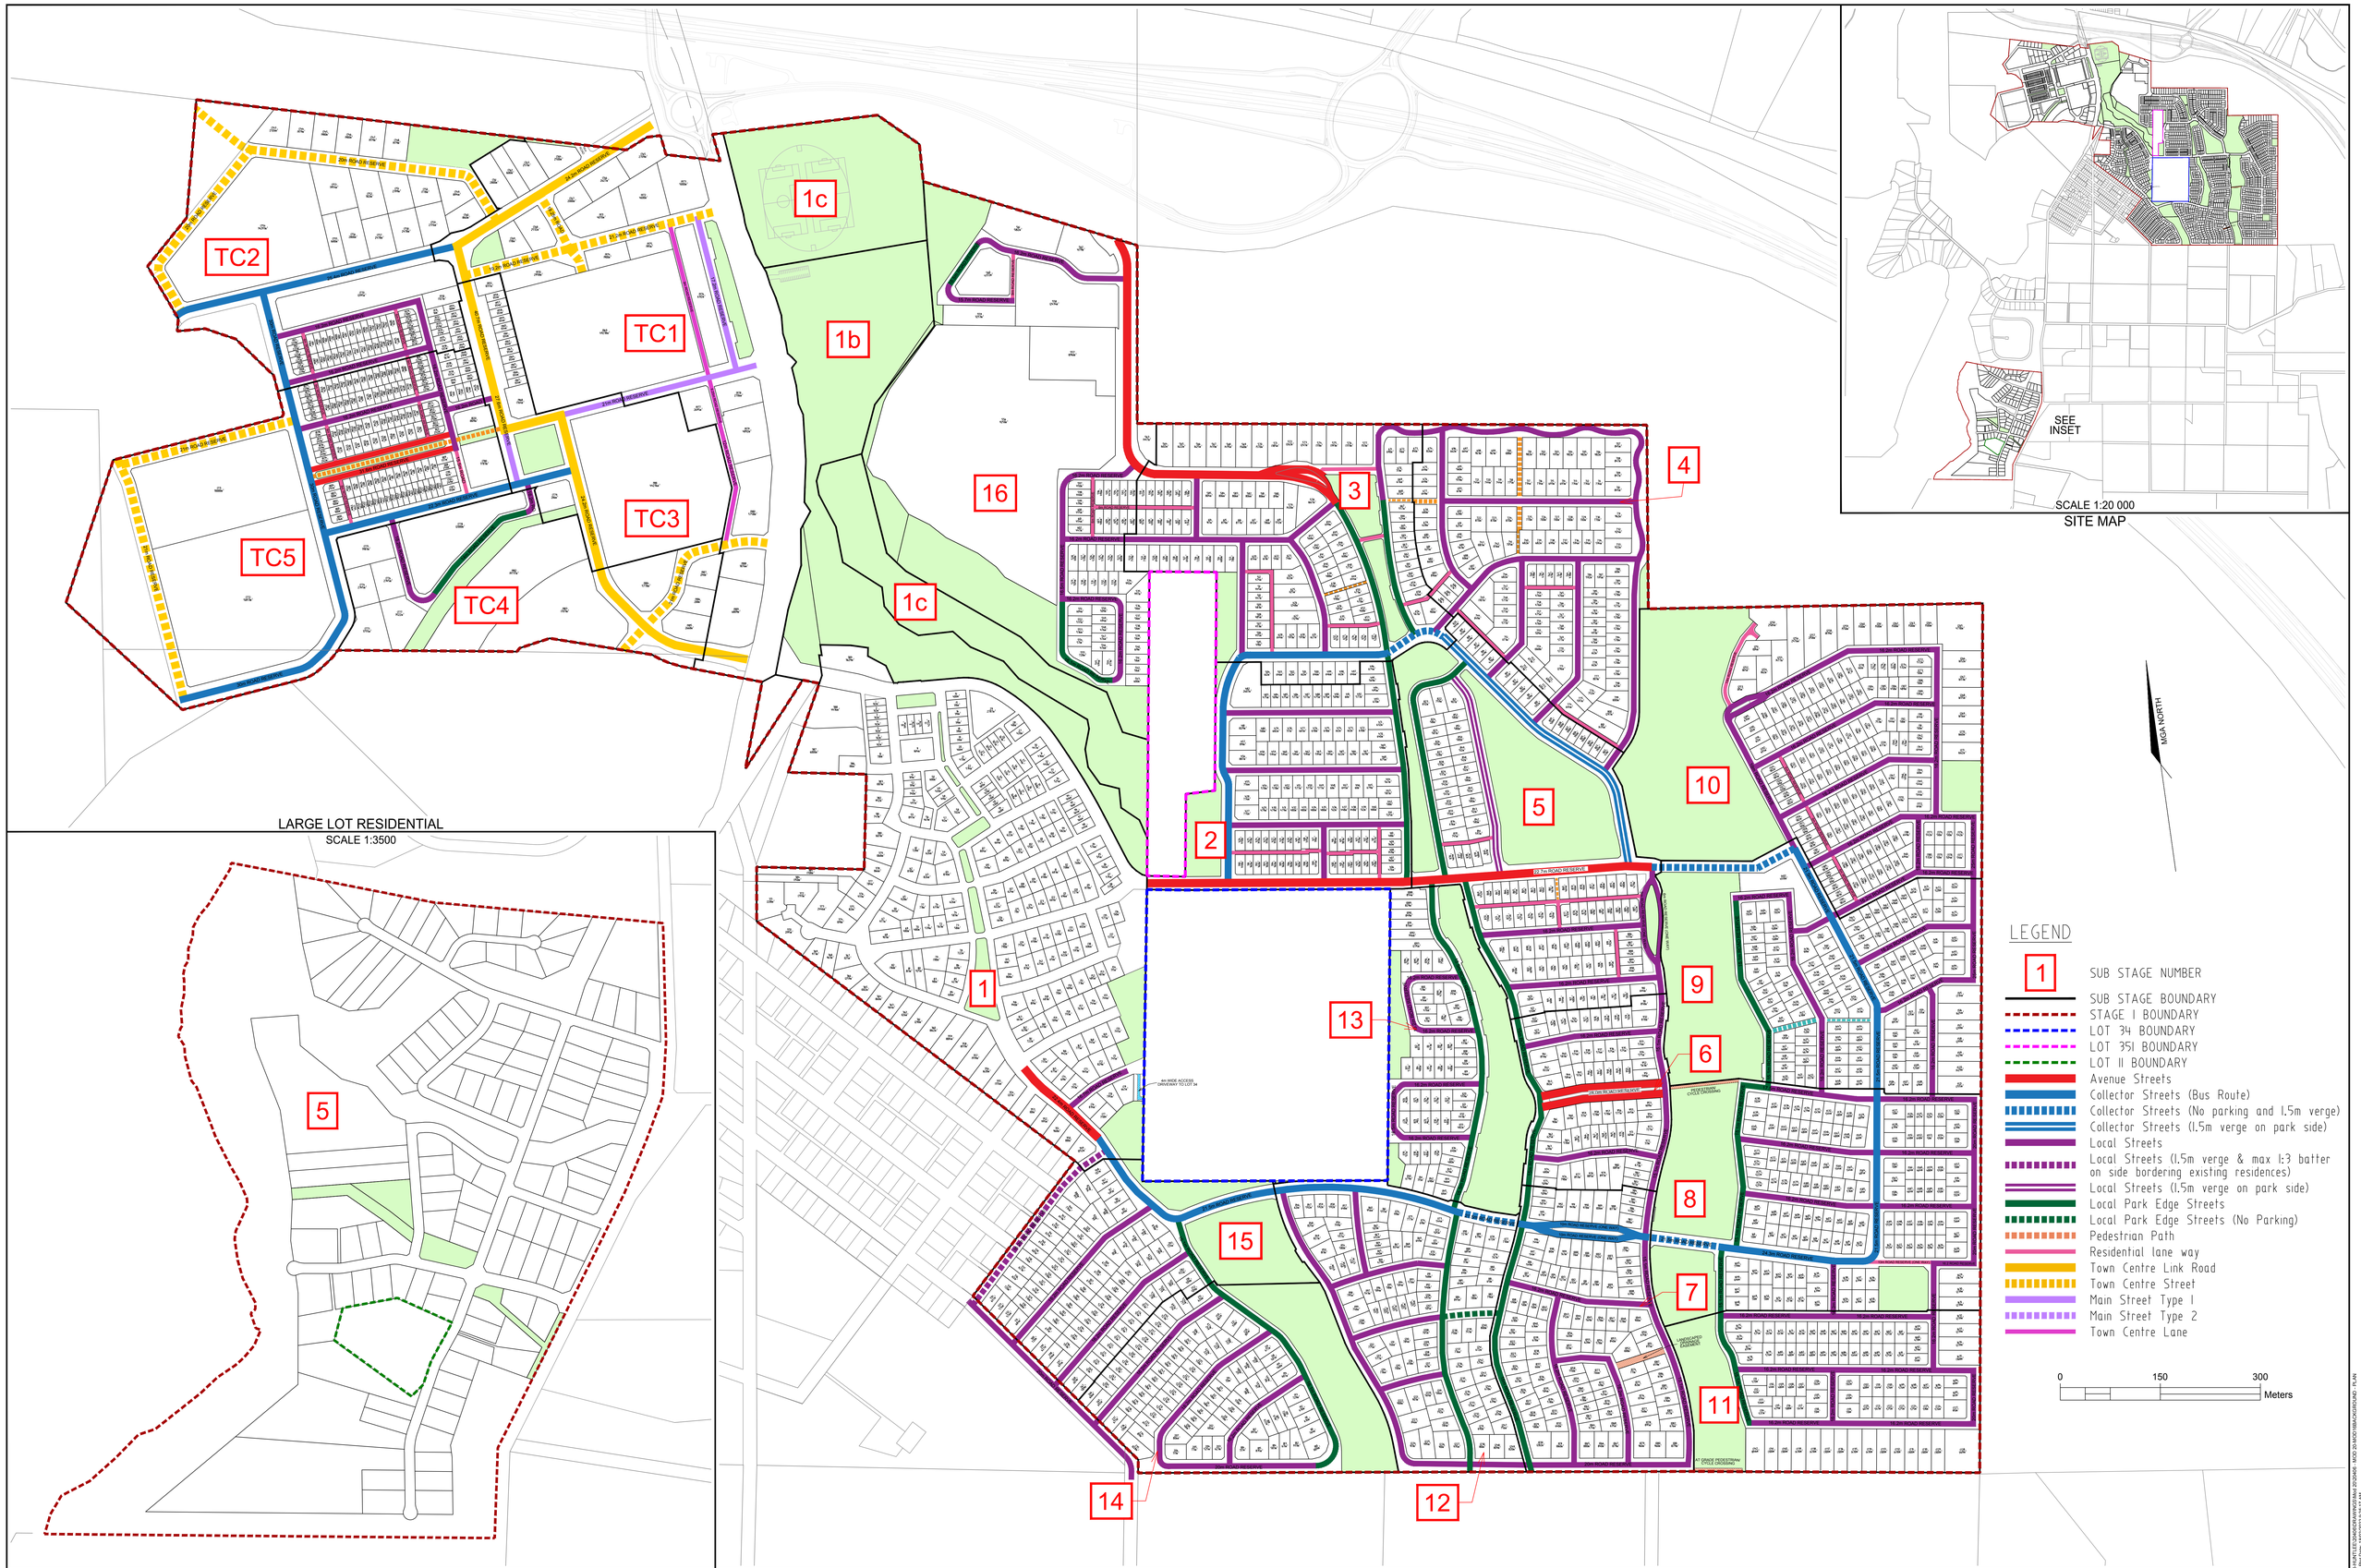


| ISSUE | DATE | PURPOSE | ISSUE | DATE | PURPOSE | ISSUE | DATE | PURPOSE |
|---|---|---|---|---|---|---|---|---|
| (0) | 02/11/2021 | PRELIMINARY REVIEW BY CLIENT | | | | | | |
| (1) | 23/11/2021 | AMEND TO R1 BASE. | | | | | | |
| (2) | 25/01/2022 | AMEND TO R2 BASE. | | | | | | |
| (3) | 03/02/2022 | AMEND TO R3 BASE. | | | | | | |
| (4) | 18/02/2022 | ADD NEW STREET TYPE (MAX BATTER TO EXISTING RESIDENCES). AMEND SUB-STAGE 15 TYPES | | | | | | |

COPYRIGHT © **Daly.Smith** PTY LTD ABN 89 083 228 880

THE DRAWING IS PREPARED SOLELY FOR THE USE OF THE CONTRACTURAL CUSTOMER OF **Daly.Smith** PTY LTD AND **Daly.Smith** PTY LTD ASSUMES NO LIABILITY TO ANY OTHER PARTY FOR ANY REPRESENTATIONS CONTAINED IN THIS DRAWING.

Liability limited by a scheme approved under Professional Standards Legislation.

CLIENT

SCALE 1:3000

SHEET SIZE A0

DRAWN BY RB

CHECKED BY ADM

DRAWING TITLE 1 TO 3000(MOD20) ROAD HIERARCHY

PROJECT HUNTLEE STAGE 1 - DEVELOPMENT AREA
WINE COUNTRY DRIVE, HUNTLEE

CLIENT HUNTLEE PTY.LTD.

DALY.SMITH
EXPERIENCE YOU CAN TRUST

A: 6 Doyalson Street, Morisset NSW 2264
A: 4/9 Lambton Road, Broadmeadow NSW 2292
T: (02) 4973 2745 | F: (02) 4970 5366
E: mail@dalysmith.com.au
DALYSMITH.COM.AU

DALY.SMITH JOB NO: **20406**

SHEET NO: 1 OF 1

Filename: S:\Projects\Huntlee\20000-\20406 LJD\20406\WINE\Stage 1\20406WC - MOD 20\MOD\BASE\MOD\MOD - PLAN
Plotted By: Ryan Bennett Plot Date: 18/02/2022 11:14 AM