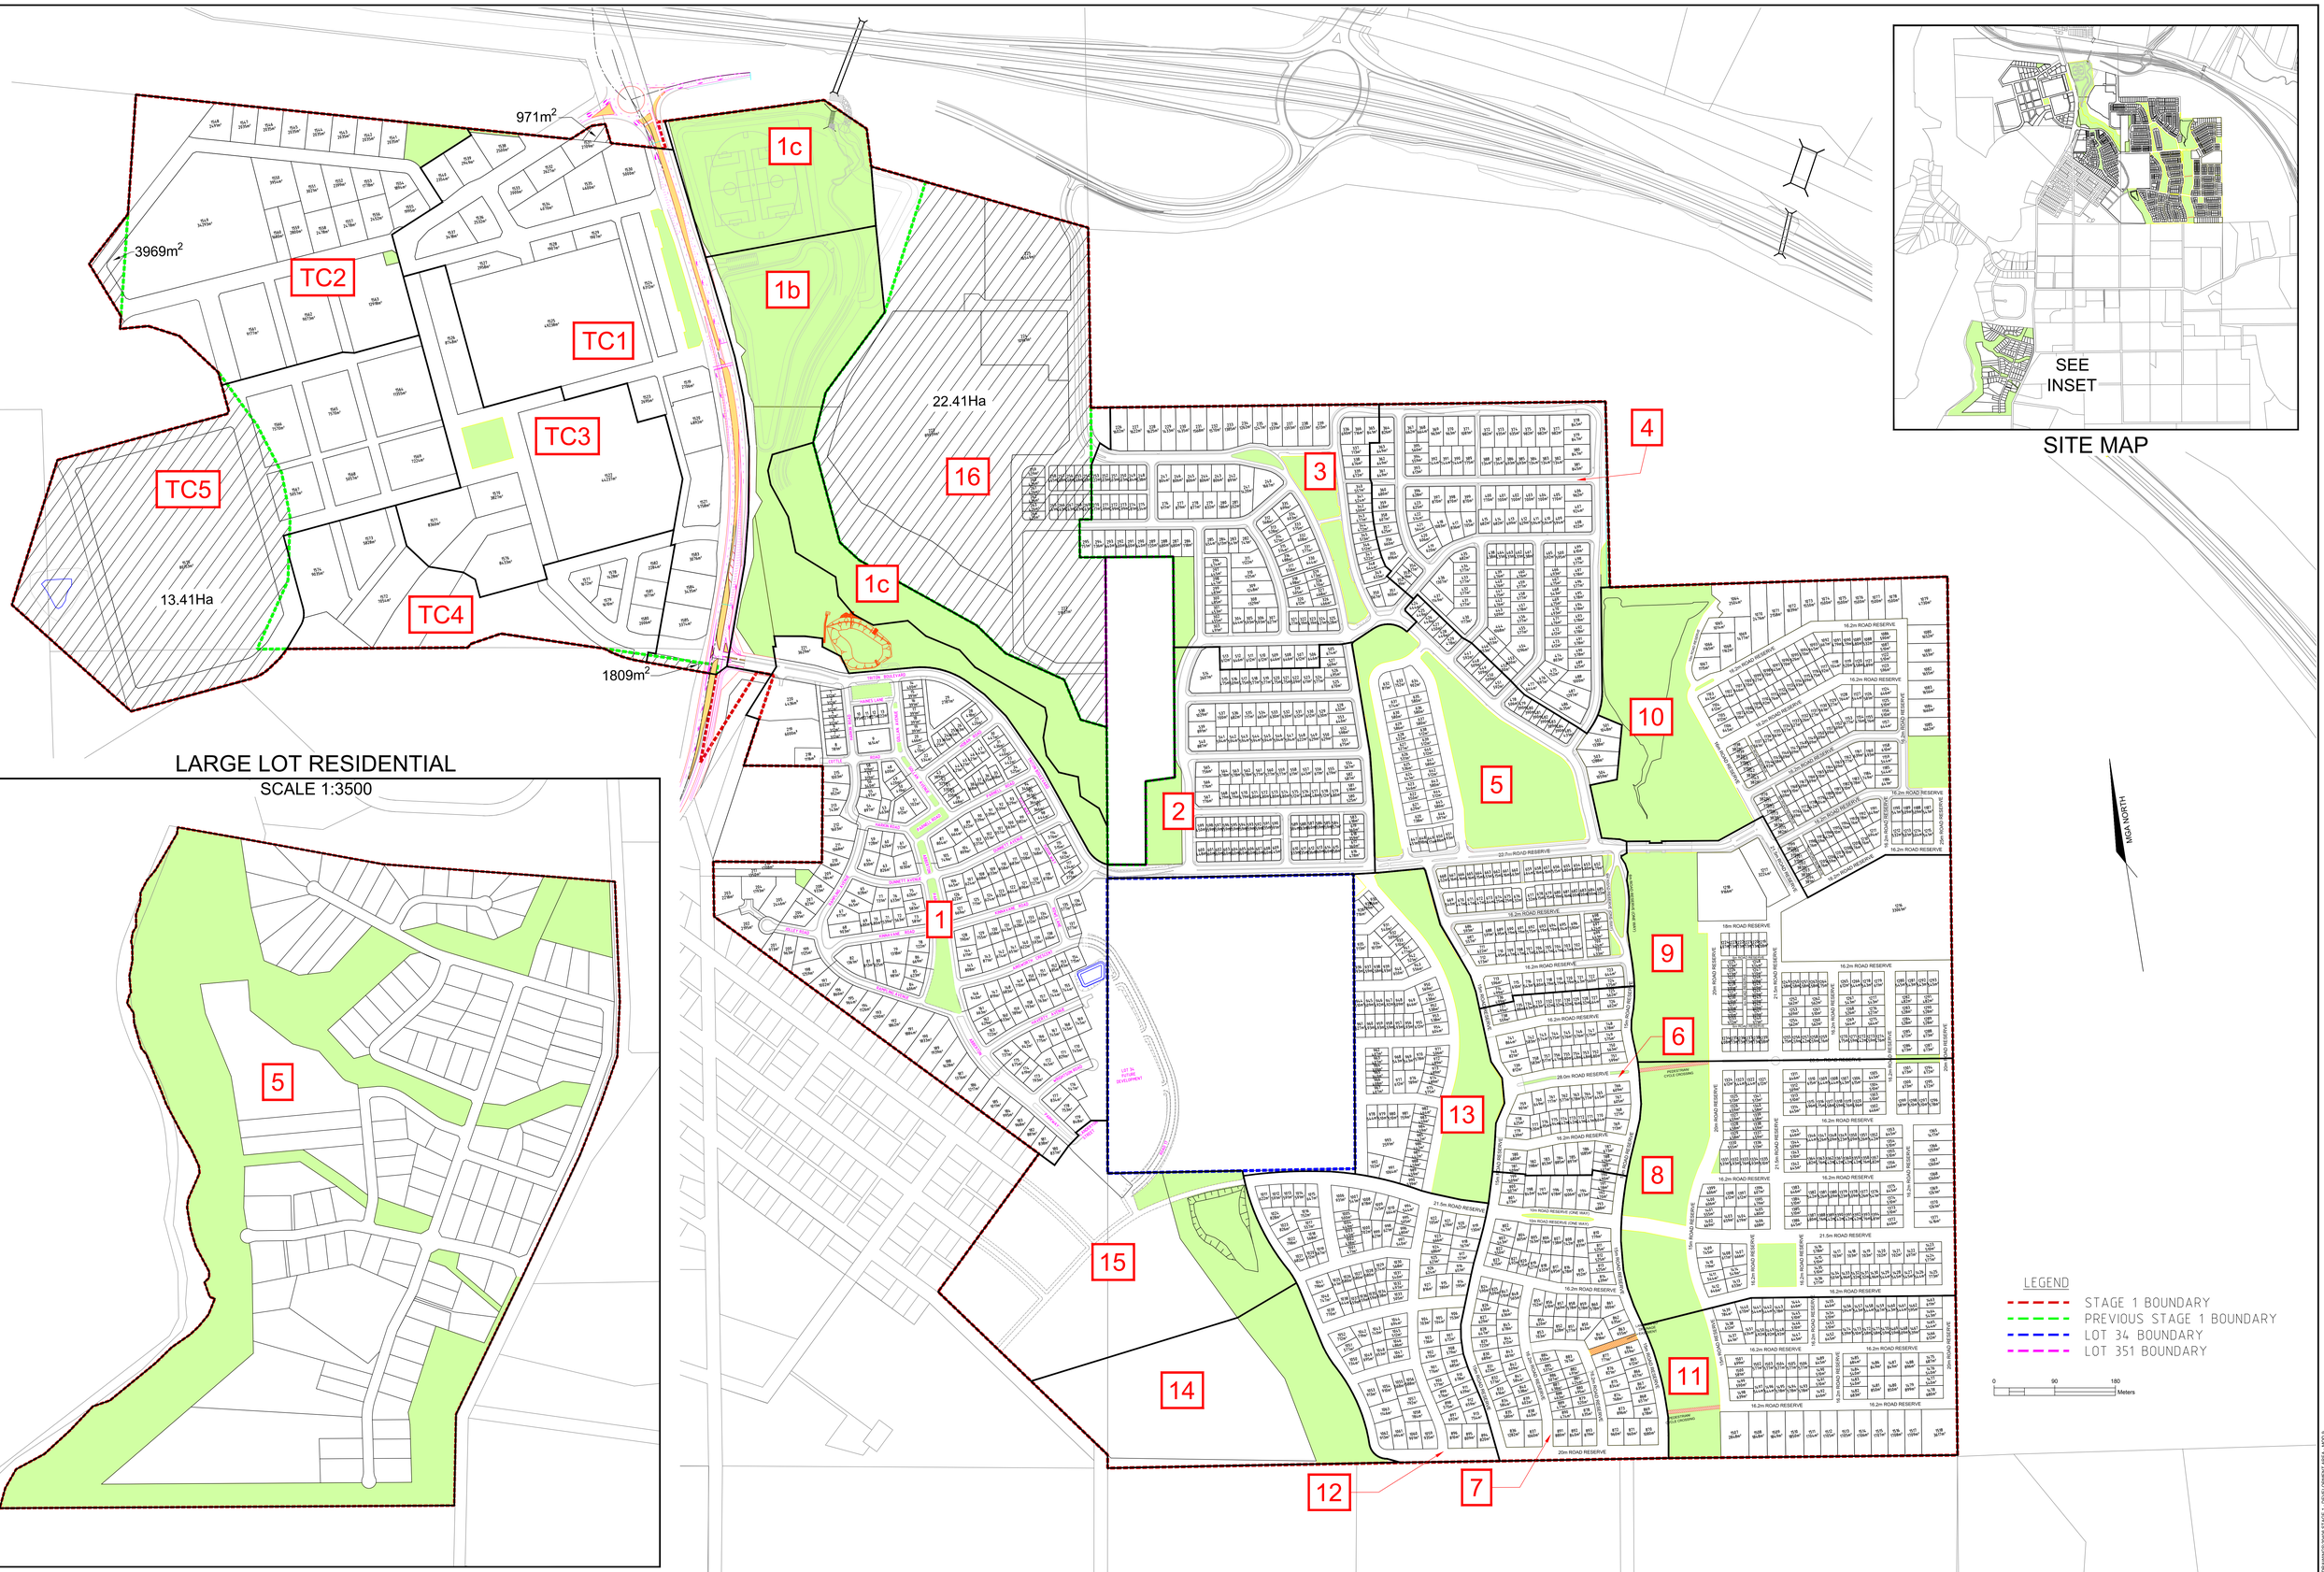

ISSUE	DATE	PURPOSE	ISSUE	DATE	PURPOSE
(3)	19/10/2017	THICKEN SUB STAGE AND PROJECT BOUNDARIES	(9)	26/06/2018	VARIOUS CHANGES PER MARKUPS FROM GLENN SENT 22/06/2018
(4)	27/10/2017	AMEND BACKGROUND EXISTING/PROPOSED BOUNDARIES	(10)	29/06/2018	VARIOUS CHANGES PER MARKUPS FROM GLENN SENT 28/06/2018
(5)	21/11/2017	AMEND VIEWPORT, BACKGROUND & BDY TC, ADD LOTS & GREENSPACE SUBSTAGES 7-13	(11)	20/07/2018	VARIOUS CHANGES PER MARKUPS FROM GLENN SENT BETWEEN 02 - 18/07/2018
(6)	22/11/2017	ADD LOTS SUBSTG 3-4 & RET.VILL., AMEND BACKGND, AMEND/ADD STG1 & SUB STG16 BDY	(12)	22/08/2018	AMEND STAGES 6, 13 & 20. AMEND ROADS & HATCH. AMEND PROJECT BOUNDARY
(7)	13/12/2017	ADD LOTS/AMEND BACKGND TC/ST09, AMEND STAGE 1 & SUB-STAGE BOUNDARIES TC	(13)	23/08/2018	ADD SITE MAP & INSET FOR LARGE LOT RESIDENTIAL. ADD BASIN WEST OF TC.
(8)	12/02/2018	AMEND LOT 1451 IN TC1	(14)	30/08/2018	AMEND ROAD WIDTHS & LOTS IN TOWN CENTRE.

DRAWING STATUS

PRELIMINARY REVIEW
NOT FOR CONSTRUCTION

THIS IS A COLOUR DRAWING AND SHOULD NOT BE REPRODUCED IN BLACK AND WHITE

COPYRIGHT © **Daly.Smith** PTY LTD ABN 83 083 228 880

THE DRAWING IS PREPARED SOLELY FOR THE USE OF THE CONTRACTURAL CUSTOMER OF **Daly.Smith** PTY LTD AND **Daly.Smith** PTY LTD ASSUMES NO LIABILITY TO ANY OTHER PARTY FOR ANY REPRESENTATIONS CONTAINED IN THIS DRAWING.

CLIENT

Huntlee

LWP bringing communities to life

SCALE 1:3000
SHEET SIZE A0
DRAWN BY RB
CHECKED BY ADM

DRAWING TITLE 20406-1 TO 3000 (MOD9)
PROJECT HUNTLEE STAGE 1 - DEVELOPMENT AREA
WINE COUNTRY DRIVE, HUNTLEE
CLIENT HUNTLEE PTY.LTD.

DALY.SMITH
EXPERIENCE YOU CAN TRUST
A: 3/48 Newcastle Street, Morisset NSW 2264
A: 4/9 Lambton Road, Broadmeadow NSW 2292
T: (02) 4973 2745 | F: (02) 4970 5366
E: mail@dalysmith.com.au
DALYSMITH.COM.AU

DALY.SMITH JOB No (Rev):
20406(14)
SHEET NO: 1 OF 1

A0

Drawing: X:\DAVID\2020\LAYLEE\2020\20406\20406 STAGE 1 - DEVELOPMENT AREA - MOD 9
Plot Date: 30/08/2018 5:14:48 PM
Save Date: 30/05/2018 9:42:48 PM