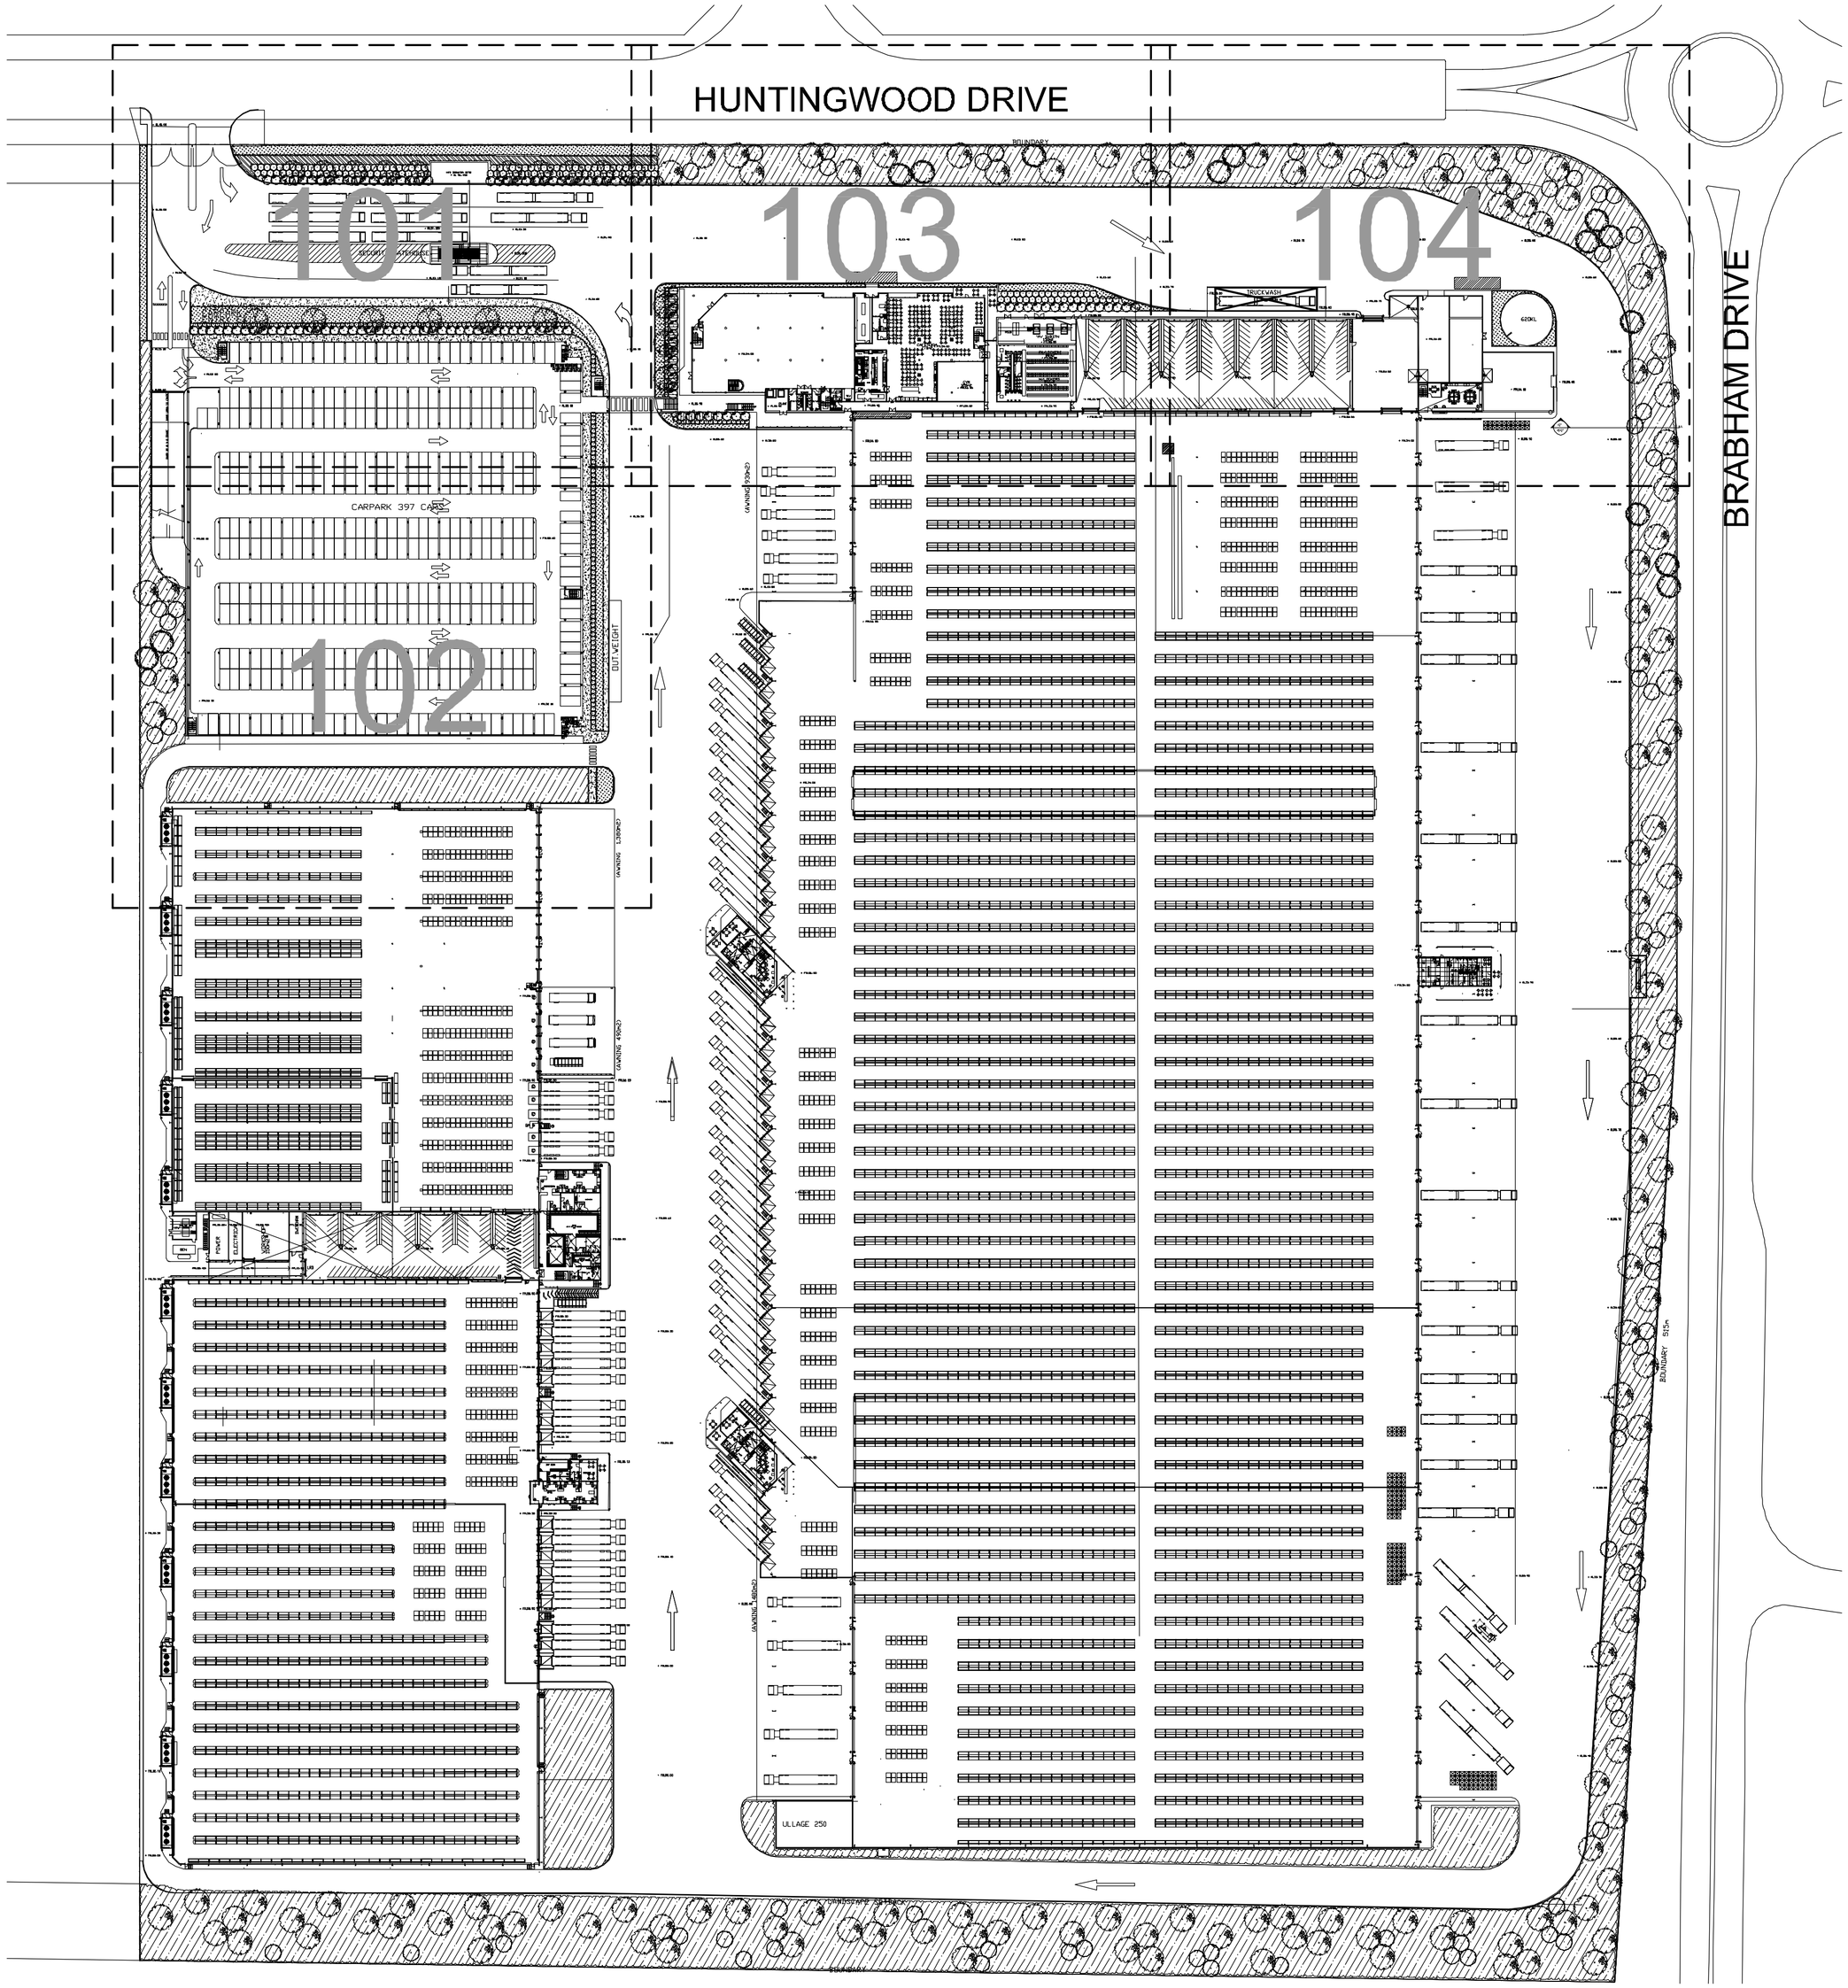

© 2010 Site Image (NSW) Pty Ltd ABN 44 801 262 380 All rights reserved. This drawing is copyright and shall not be reproduced or copied in any form or by any means (graphic, electronic or mechanical including photocopy) without the written permission of Site Image Pty Ltd. Any license, expressed or implied, to use this document for any purpose what so ever is restricted to the terms of the written agreement between Site Image (NSW) Pty Ltd and the instructing party.

The contractor shall check and verify all work on site (including work by others) before commencing the landscape installation. Any discrepancies are to be reported to the Project Manager or Landscape Architect prior to commencing work. Do not scale this drawing. Any required dimensions not shown shall be referred to the Landscape Architect for confirmation.

Issue	Revision Description	Drawn	Check	Date
B	ARCHITECTURAL CHANGES	DB	NM	17.08.10
A	FOR COMMENT	DB	NM	10.08.10

LEGEND

- Property Boundary
- Turf (02 501)
- Proposed Buffer Trees (05 501)
- Proposed Entry Tree (05 501)
- Shrub / Screen Planting (04 501)
- Groundcovers & Grasses (04 501)
- Native Hydro-mulch planting (Refer to indicative plant schedule)

Key Plan:

north

Client:
Goodman Property

Project:
METCASH
Bungarribee Industrial Estate

SITE IMAGE
28 Bowden Street
Alexandria NSW 2015
Australia

Tel: (61 2) 9698 2699
Fax: (61 2) 9698 2877
Web: www.siteimage.com.au

Site Image (NSW) Pty Ltd
ABN 44 801 262 380

Landscape Architects

PRELIMINARY

Drawing Name:
Landscape Site Plan

Scale: 1:1000 @ A1 (0 5 10 25 50m)

Job Number:	Drawing Number:	Issue:
SS10-2226	001	B

A1 100 200 300 400 500 600 700