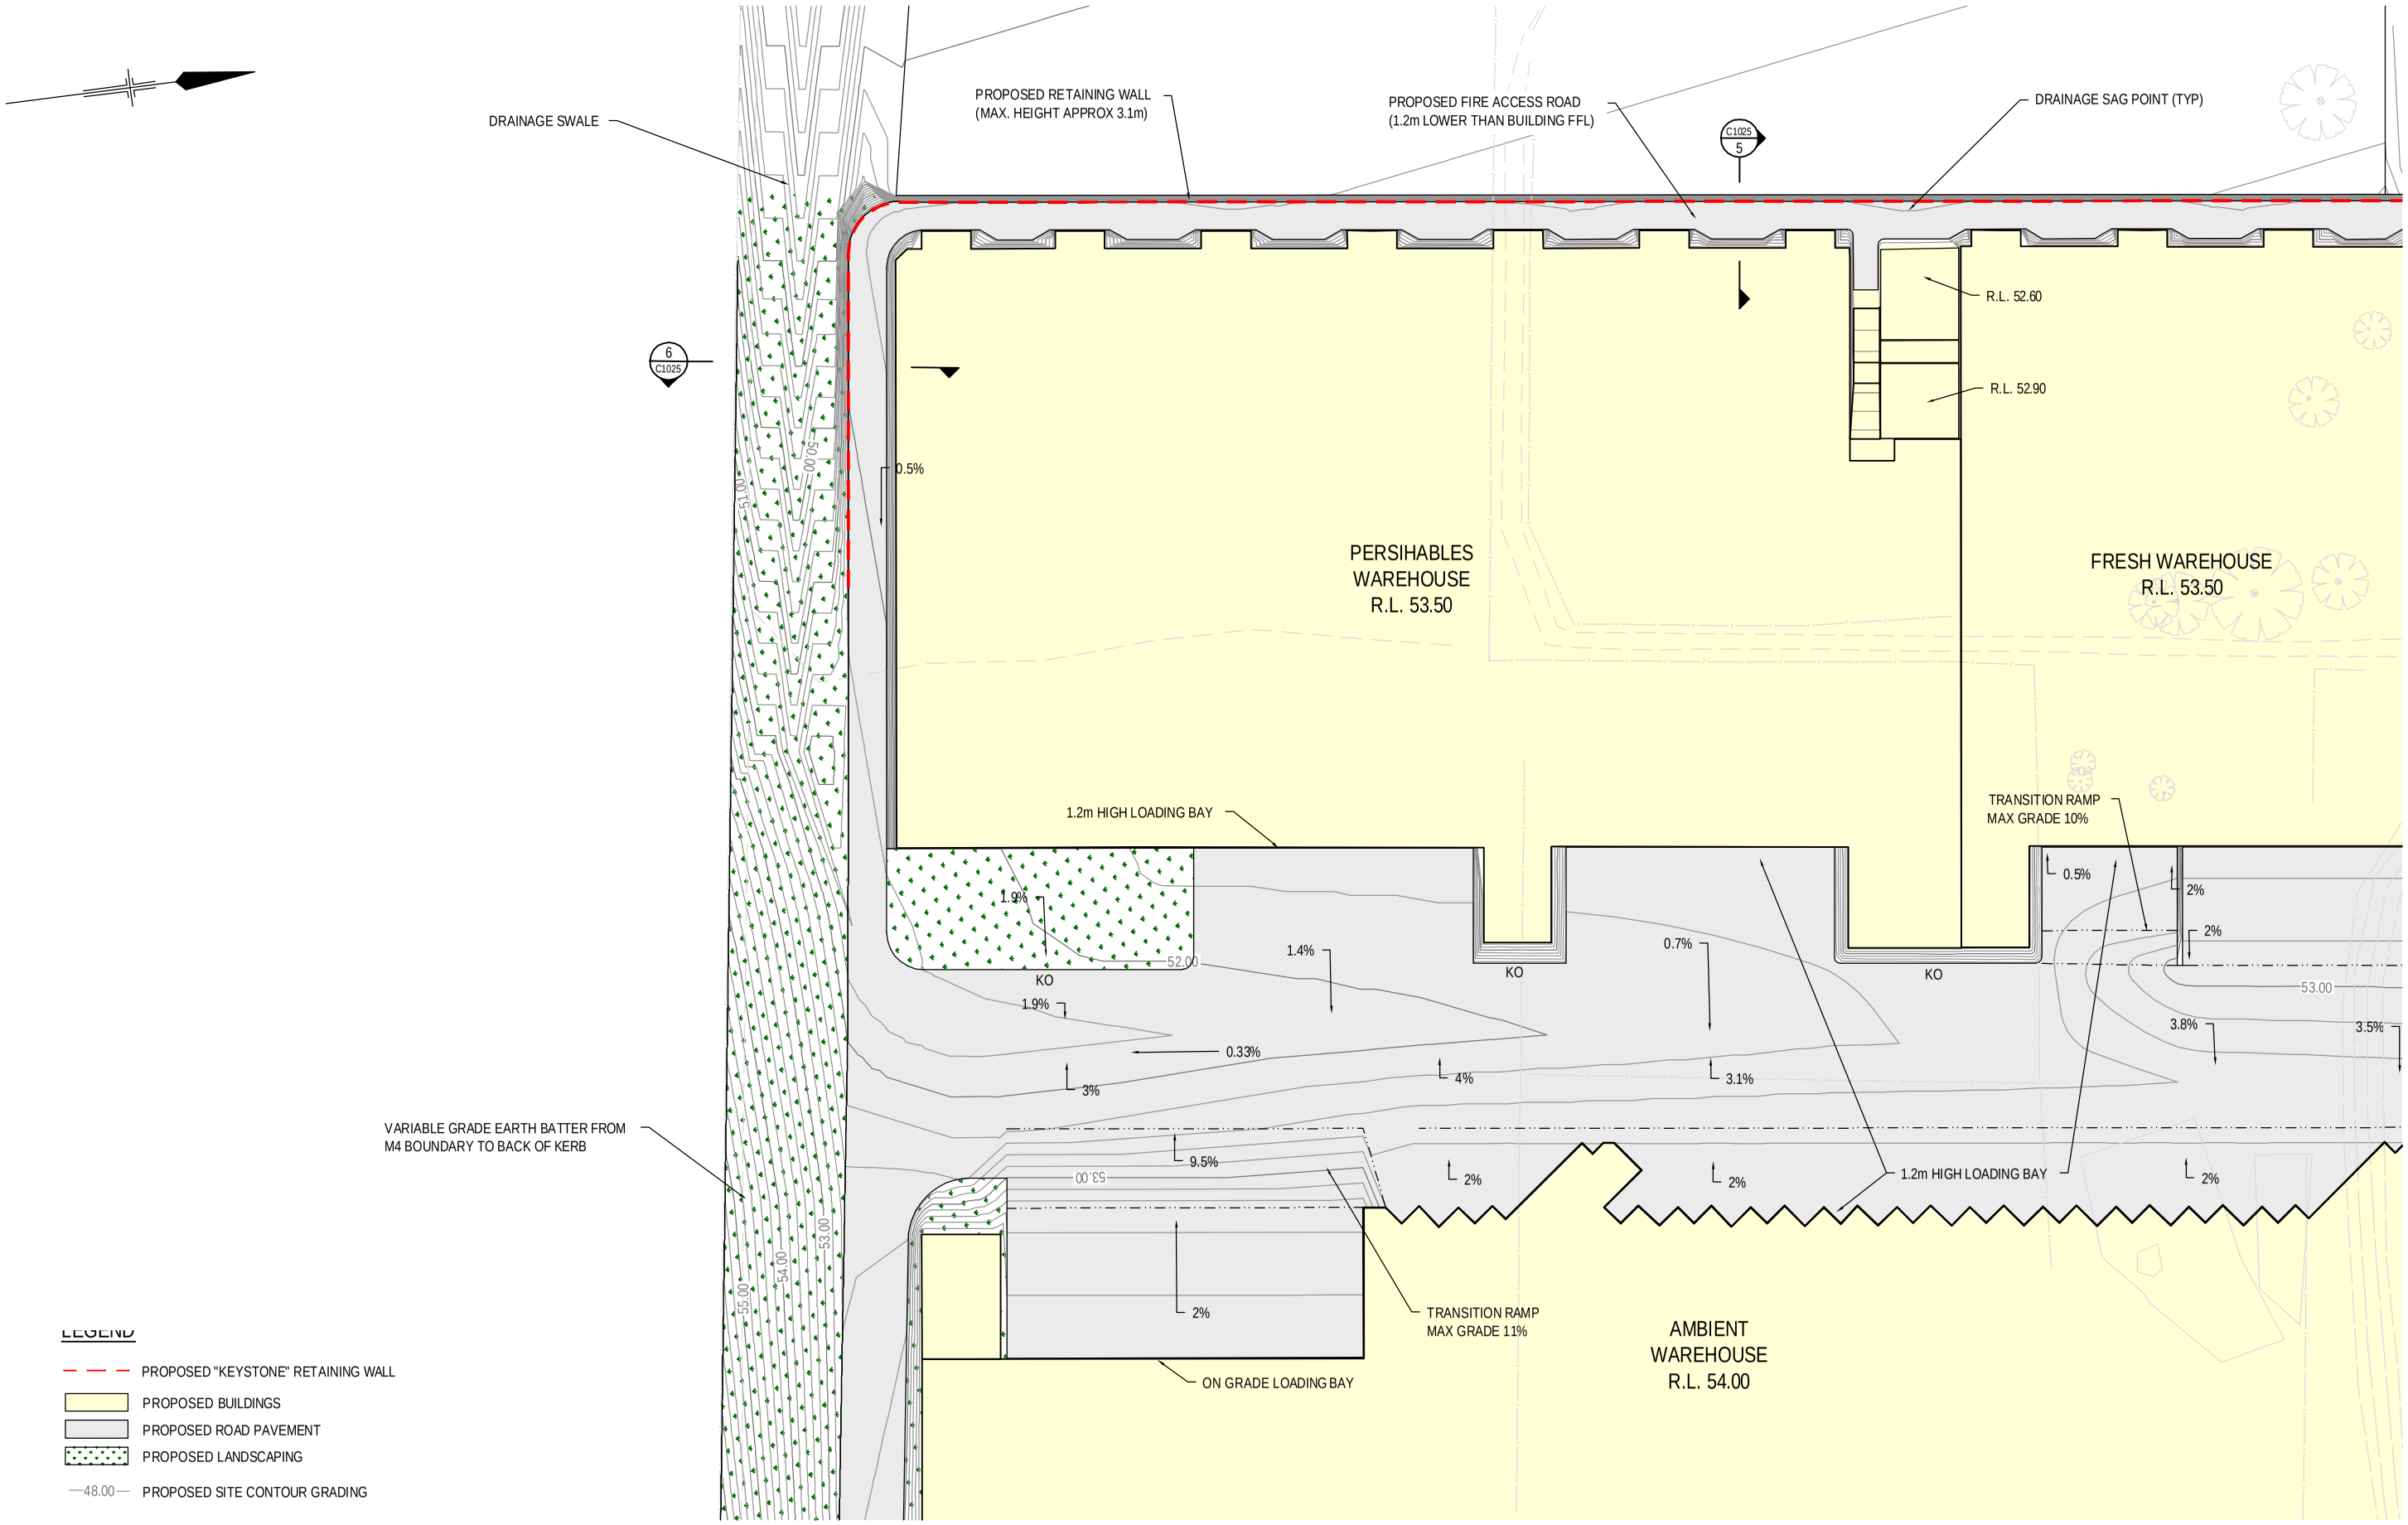

FOR APPROVAL

No	Revision	Drawn	Checked	Approved	Date
B	RE-ISSUED FOR APPROVAL	MP	FC*	CM*	06.09.10
A	ISSUED FOR APPROVAL	TCG	FC*	CM*	03.09.10

Note: * indicates signatures on original issue of drawing or last revision of drawing

0 5 10 15 20 25m
SCALE 1:500 AT ORIGINAL SIZE
(SCALE 1:1000 FOR A3 PLOT)

GHD CLIENTS | PEOPLE | PERFORMANCE
Level 6, 20 Smith Street Parramatta NSW 2150 Australia
PO Box 788 Parramatta NSW 2124
T 61 2 8898 8800 F 61 2 8898 8810
E sydmail@ghd.com.au W www.ghd.com.au

DO NOT SCALE

Conditions of Use.
This document may only be used by GHD's client (and any other person who GHD has agreed can use this document) for the purpose for which it was prepared and must not be used by any other person or for any other purpose.

Drawn TCG | Designed TCG
Drafting Check F. CARROZZA* | Design Check C. McDOUGALL*
Approved
Date
Scale AS SHOWN
This Drawing must not be used for Construction unless signed as Approved

Client **GOODMAN**
Project **BUNGARRIBEE INDUSTRIAL ESTATE**
Title **METCASH CONCEPT SITE GRADING**
SITE GRADING PLAN - SHEET 1 OF 4

Original Size **A1** **Drawing No: 21-18115-C1011** **Rev: B**

Plot Date: 6 September 2010 - 4:56 PM Plotted by: Matthew B Pellow/Sydney/GHD/AU Cad File No: G:\21\18115\CADD\Drawings\21-18115-C1011.dwg