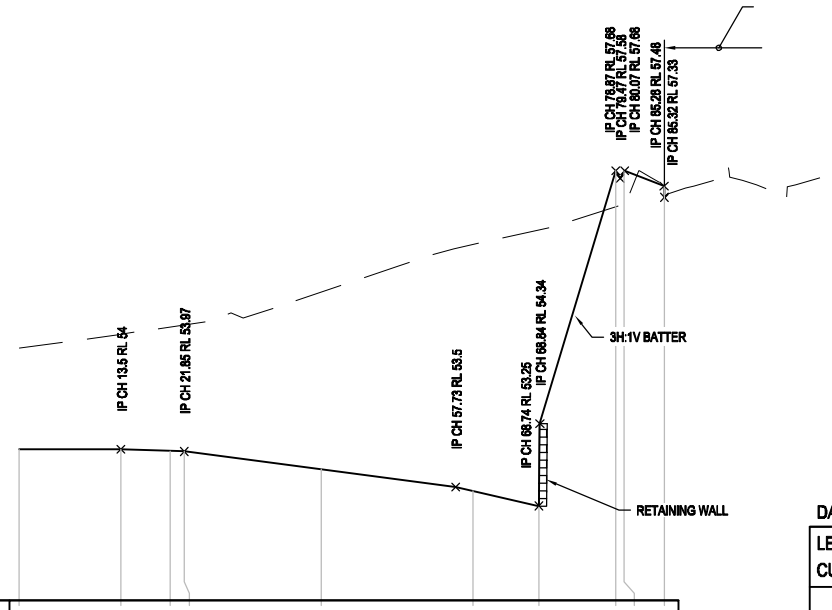

DATUM RL. 52.00

LEVEL DIFFERENCE CUT - / FILL +	-1.34		-1.52	-1.64	-1.67		-2.35		-3.26	-3.65	0.48	0.10
DESIGN SURFACE LEVEL	54.000		54.000	53.978	53.972		53.734		53.450	53.250	57.884	57.481
EXISTING SURFACE LEVEL	55.34		55.52	55.62	55.65		56.08		56.71	56.90	57.21	57.38
CHAINAGE	0.00		13.50	20.00	21.85		40.00		60.00	68.74	78.87	85.28

METCASH SITE CROSS SECTION 1

HORZ 1:500 VERT 1:50

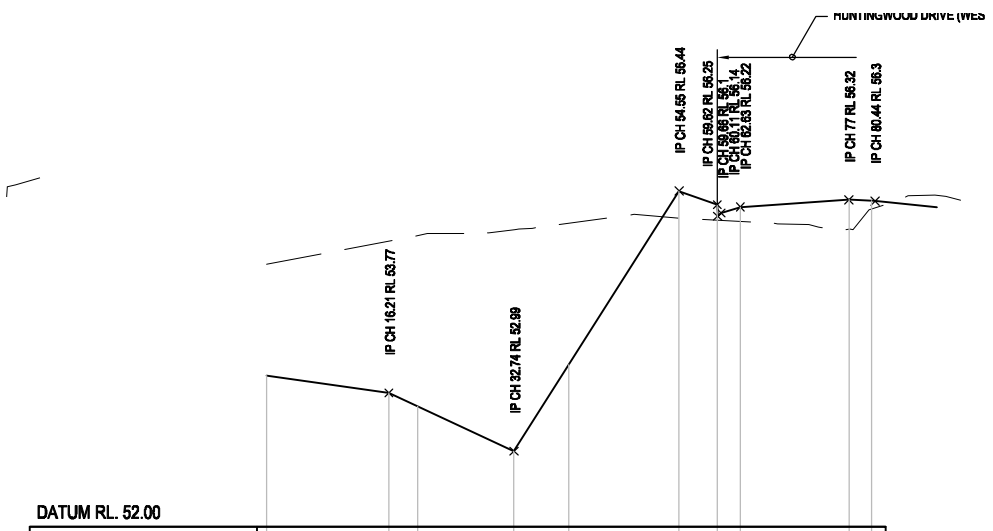

DATUM RL. 52.00

LEVEL DIFFERENCE CUT - / FILL +	-1.47		-2.01	-2.26		-2.93		-1.87		0.36	0.21	0.19	0.39	0.10
DESIGN SURFACE LEVEL	53.994		53.767	53.590		52.865		54.140		56.436	56.253	56.225	56.319	56.303
EXISTING SURFACE LEVEL	55.47		55.76	55.85		55.92		56.01		56.07	56.05	56.03	55.93	56.20
CHAINAGE	0.00		16.21	20.00		32.74		40.00		54.55	59.62	62.63	77.00	80.00

METCASH SITE CROSS SECTION 2

HORZ 1:500 VERT 1:50

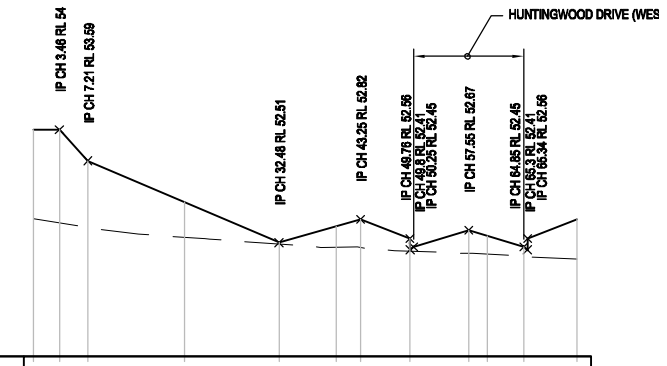

DATUM RL. 51.00

LEVEL DIFFERENCE CUT - / FILL +	1.18	1.23	0.88	0.46	0.02	0.27	0.37	0.17	0.31	0.25	0.13	0.53
DESIGN SURFACE LEVEL	54.000	54.000	53.988	53.040	52.506	52.723	52.816	52.662	52.671	52.587	52.462	52.816
EXISTING SURFACE LEVEL	52.82	52.77	52.71	52.58	52.49	52.45	52.45	52.39	52.36	52.35	52.33	52.29
CHAINAGE	0.00	3.46	7.21	20.00	32.48	40.00	43.25	49.76	57.55	60.00	64.85	71.85

METCASH SITE CROSS SECTION 3

HORZ 1:500 VERT 1:50

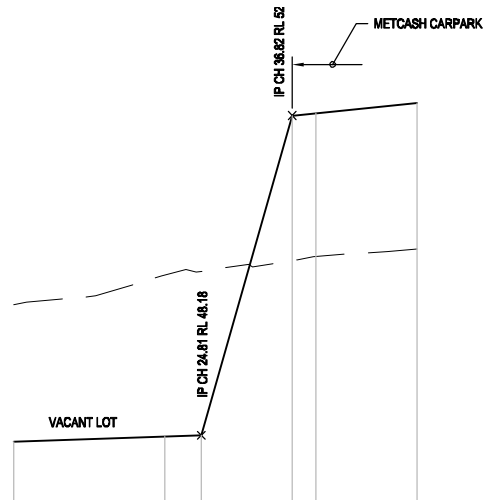

DATUM RL. 47.00

LEVEL DIFFERENCE CUT - / FILL +	-1.81		-2.14	-2.17	1.92	1.89	1.93
DESIGN SURFACE LEVEL	49.090		49.160	49.176	52.398	52.430	52.563
EXISTING SURFACE LEVEL	48.90		50.29	50.34	50.48	50.54	50.63
CHAINAGE	0.00		20.00	24.81	36.82	40.00	53.35

METCASH SITE CROSS SECTION 4

HORZ 1:500 VERT 1:50

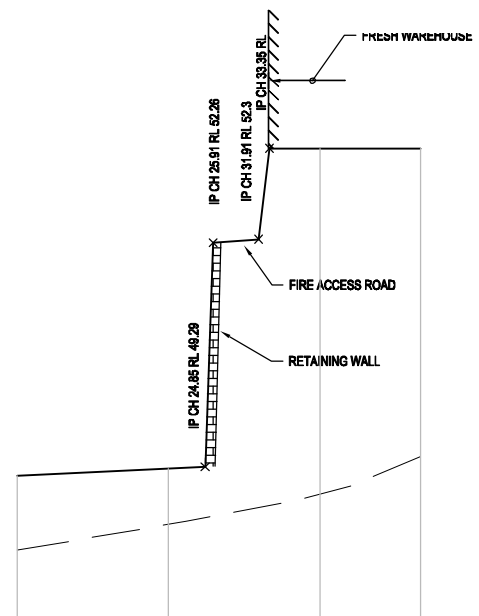

DATUM RL. 47.00

LEVEL DIFFERENCE CUT - / FILL +	0.98	0.74	4.57	4.07
DESIGN SURFACE LEVEL	49.173	49.269	53.500	53.500
EXISTING SURFACE LEVEL	48.19	48.53	48.93	49.43
CHAINAGE	0.00	20.00	40.00	53.34

METCASH SITE CROSS SECTION 5

HORZ 1:500 VERT 1:50

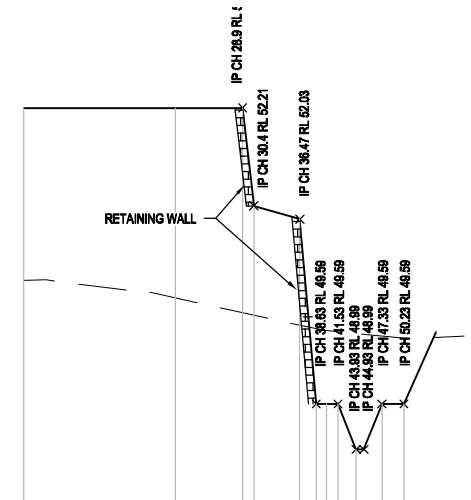

DATUM RL. 48.00

LEVEL DIFFERENCE CUT - / FILL +	2.28	2.51	2.70	1.44	1.40	-1.00	-0.97	-0.96	-1.53	-0.90	-0.87
DESIGN SURFACE LEVEL	53.500	53.500	53.500	52.207	52.051	49.588	49.588	49.588	49.988	49.588	49.588
EXISTING SURFACE LEVEL	51.22	50.99	50.80	50.77	50.65	50.59	50.56	50.54	50.52	50.49	50.46
CHAINAGE	0.00	20.00	28.90	30.40	36.47	38.63	40.00	41.53	43.93	47.33	50.23

METCASH SITE CROSS SECTION 6

HORZ 1:500 VERT 1:50

FOR APPROVAL

No	Revision	Drawn	Checked	Approved	Date
B	RE-ISSUED FOR APPROVAL		FC*	CM*	
A	ISSUED FOR APPROVAL	TCG	FC*	CM*	03.09.10

Note: * indicates signatures on original issue of drawing or last revision of drawing

VERTICAL 1:50 AT ORIGINAL SIZE — 0 0.5 1 1.5 2 2.5m
HORIZONTAL 1:500 AT ORIGINAL SIZE — 0 5 10 15 20 25m
(SCALE 1:1000 H : 1:100V FOR A3 PLOT)

GHD CLIENTS | PEOPLE | PERFORMANCE
Level 6, 20 Smith Street Parramatta NSW 2150 Australia
PO Box 788 Parramatta NSW 2124
T 61 2 8898 8800 F 61 2 8898 8810
E sydmail@ghd.com.au W www.ghd.com.au

DO NOT SCALE

Conditions of Use.
This document may only be used by GHD's client (and any other person who GHD has agreed can use this document) for the purpose for which it was prepared and must not be used by any other person or for any other purpose.

Drawn TCG | Designed TCG
Drafting Check F. CARROZZA* | Design Check C. McDOUGALL*
Approved
Date
Scale AS SHOWN — This Drawing must not be used for Construction unless signed as Approved

Client **GOODMAN**
Project **BUNGARRIBEE INDUSTRIAL ESTATE**
Title **METCASH CONCEPT SITE GRADING**
SITE CROSS SECTIONS - SHEET 1 OF 2

Original Size **A1** Drawing No: **21-18115-C1025** Rev: **B**