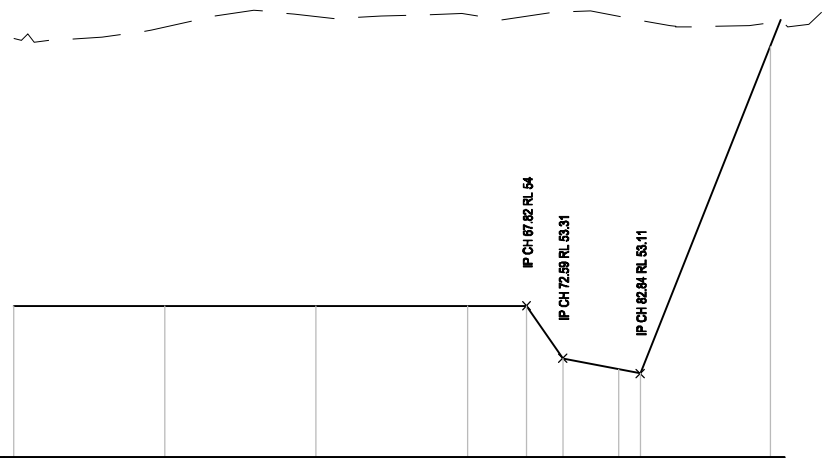

DATUM RL. 52.00

LEVEL DIFFERENCE CUT - / FILL +	-3.53	-3.68	-3.82	-3.85	-3.83	-4.58	-4.67	-4.67		-0.32
DESIGN SURFACE LEVEL	54.000	54.000	54.000	54.000	54.000	53.306	53.161	53.106		57.427
EXISTING SURFACE LEVEL	57.53	57.68	57.82	57.85	57.83	57.88	57.83	57.78		57.75
CHAINAGE	0.00	20.00	40.00	60.00	67.82	72.59	80.00	82.84		100.00

METCASH SITE CROSS SECTION 7

HORZ 1:500 VERT 1:50

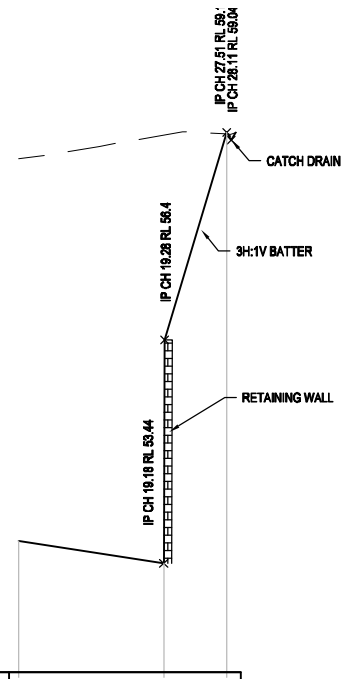

DATUM RL. 52.00

LEVEL DIFFERENCE CUT - / FILL +	-5.06	-5.66	0.02
DESIGN SURFACE LEVEL	53.737	53.443	56.138
EXISTING SURFACE LEVEL	58.79	59.11	59.12
CHAINAGE	0.00	18.18	27.51

METCASH SITE CROSS SECTION 8

HORZ 1:500 VERT 1:50

FOR APPROVAL

No	Revision	Drawn	Checked	Approved	Date
B	RE-ISSUED FOR APPROVAL		FC*	CM*	
A	ISSUED FOR APPROVAL	TCG	FC*	CM*	03.09.10

Note: * indicates signatures on original issue of drawing or last revision of drawing

VERTICAL 1:50 AT ORIGINAL SIZE
HORIZONTAL 1:500 AT ORIGINAL SIZE
0 0.5 1 1.5 2 2.5m
0 5 10 15 20 25m
(SCALE 1:1000 H : 1:100 V FOR A3 PLOT)

GHD CLIENTS | PEOPLE | PERFORMANCE
Level 6, 20 Smith Street Parramatta NSW 2150 Australia
PO Box 788 Parramatta NSW 2124
T 61 2 8898 8800 F 61 2 8898 8810
E sydmail@ghd.com.au W www.ghd.com.au

DO NOT SCALE

Conditions of Use.
This document may only be used by GHD's client (and any other person who GHD has agreed can use this document) for the purpose for which it was prepared and must not be used by any other person or for any other purpose.

Drawn TCG | Designed TCG
Drafting Check F. CARROZZA* | Design Check C. McDOUGALL*
Approved
Date
Scale AS SHOWN
This Drawing must not be used for Construction unless signed as Approved

Client **GOODMAN**
Project **BUNGARRIBEE INDUSTRIAL ESTATE**
Title **METCASH CONCEPT SITE GRADING SITE CROSS SECTIONS - SHEET 2 OF 2**

Original Size **A1** **Drawing No: 21-18115-C1026** **Rev: B**

Plot Date: 6 September 2010 - 4:57 PM Plotted by: Matthew B Pellow/Sydney/GHD/AU Cad File No: G:\21\18115\CADD\Drawings\21-18115-C1026.dwg