7/10/2010 4:30:11 PM

C:\Project\HP_DATA\2121-A-MM-LF_jchristel.rvt

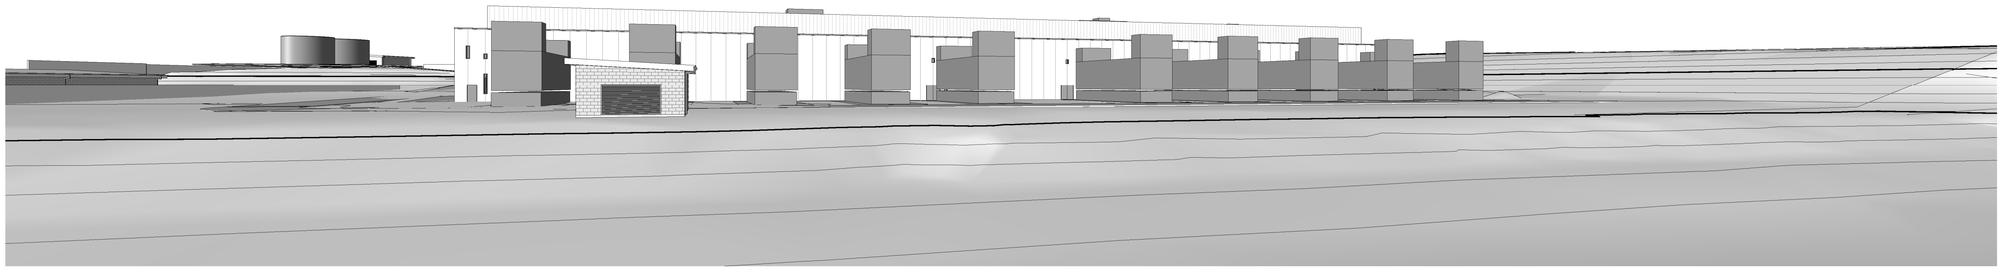

1 Perspective - East Boundary

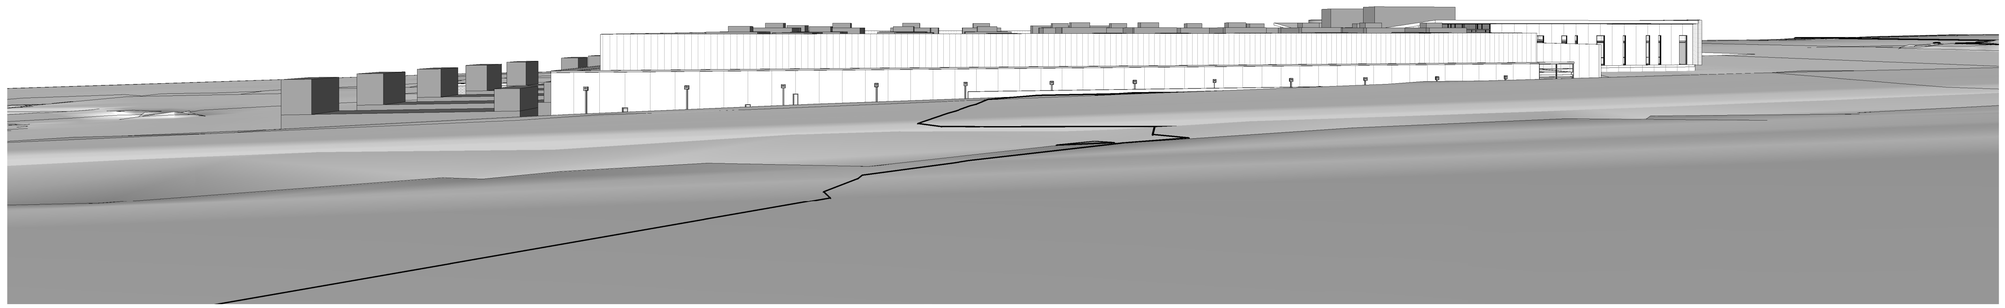

2 Perspective - North Boundary (Capicure Dr)

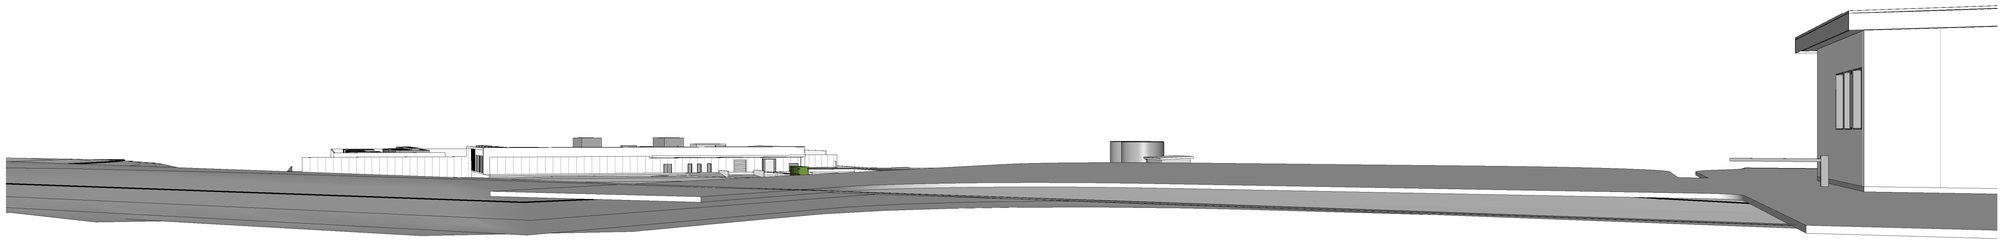

3 Perspective - West Boundary (Roberts Rd)

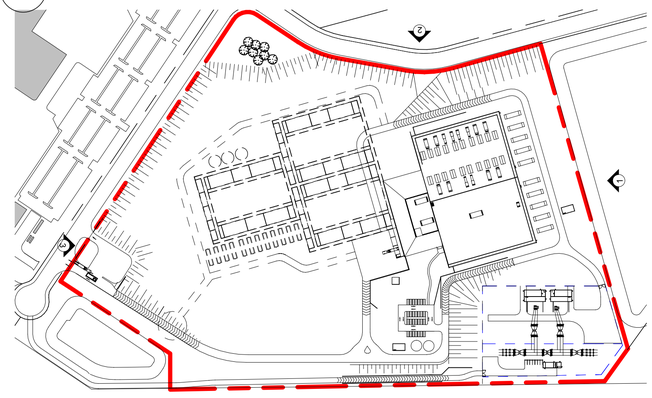

4 Key Plan Perspectives
SK06 1 : 3000

FOR INFORMATION ONLY

Rev	Date	Amendment Description	By	Chk
A	07/10/2010	EA ADDENDUM 1		

Scales

Client

HP Critical Facilities Services
303 Second St. | Suite 500
South Tower San Francisco | CA 94107-6003

Lead Consultant

AECOM

AECOM Australia Pty Ltd A.B.N. 20 093 846 925

Architect

woodhead™

343 Pacific Highway
North Sydney NSW 2060
T +612 9964 9500
F +612 9964 9683
ABN 61 007 747 748
www.woodhead.com.au

Drawing Title

ARCHITECTURE

Perspectives - Stage 1

Scale @ A1 1 : 3000	Checked Checker
Date	Approved Approver
Drawn Author	Verified
Project No. **10212102 AR**	Drawing No. **W1021**
Status **PRELIMINARY**	Revision **A**
Sheet No. of	