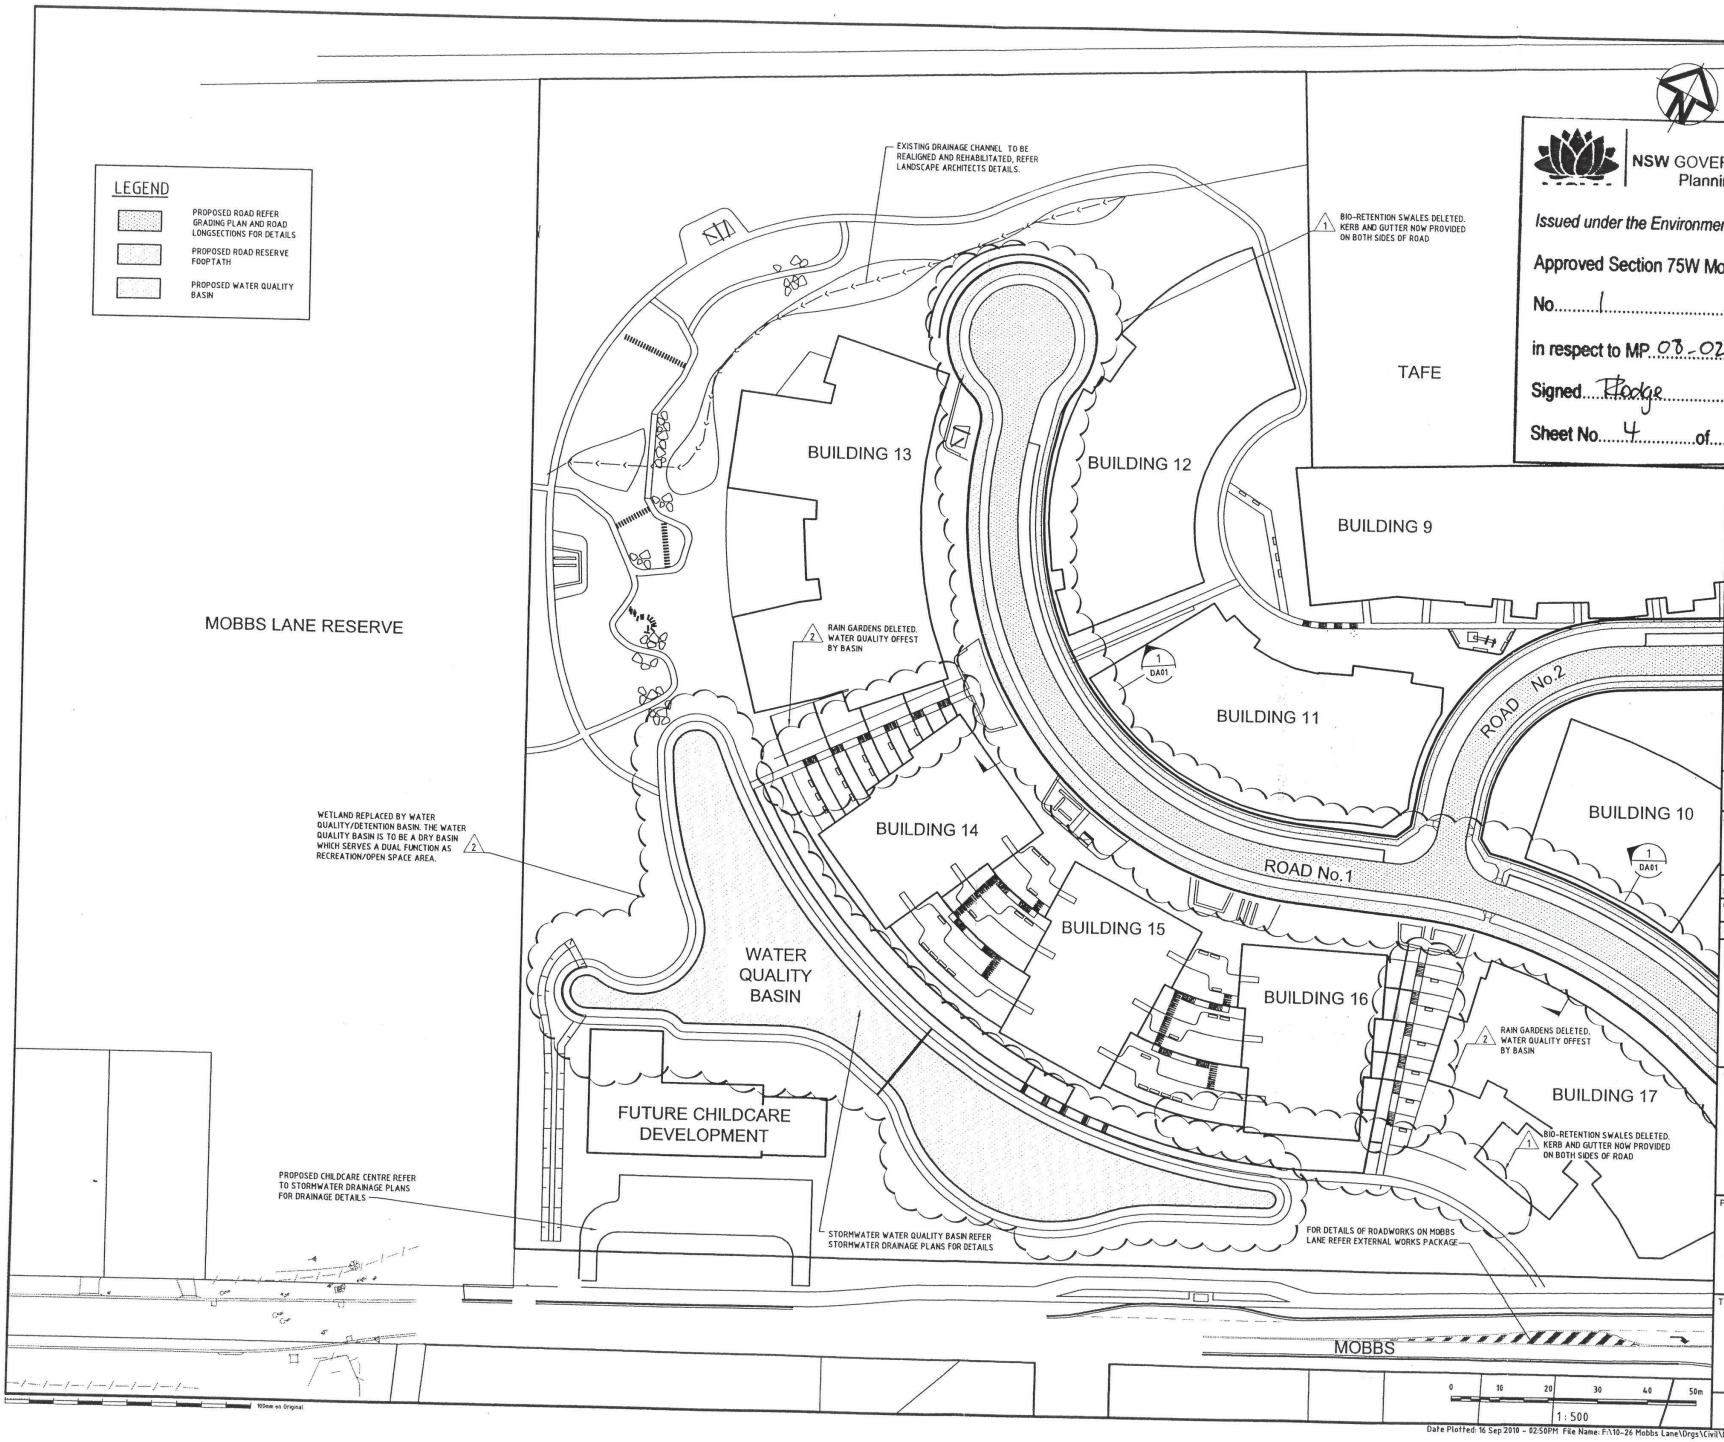

NSW GOVERNMENT
Planning

Issued under the Environmental Planning and Assessment Act 1979

Approved Section 75W Modification Application

No. 1 granted on the 22 November 2010

in respect to MP 08-0258

Signed. Hodge

Sheet No. 4 of 6

Issue	Description	Date
P1	ISSUE FOR INFORMATION	14/09/10

Key Plan

Status: PRELIMINARY
NOT TO BE USED FOR CONSTRUCTION

A1

Scales	1 : 500 @ A1 1 : 1000 @ A3	Drawn TS Designed TS
Height Datum	AHD	Checked AMc
Grid		Approved

File: DA02 GENERAL ARRANGMENT PLAN.dwg

Client

MERITON APARTMENTS PTY LTD

Civil Engineers and Project Managers

AT&L
Suite 702, 6A Glen Street
Milsons Point NSW 2061
ABN 96 130 882 405
Tel: 02 8920 2466
Fax: 02 9922 5102
www.atl.net.au
info@atl.net.au

Project

EPPING PARK
61 MOBBS LANE
EPPING

Title

INTERNAL WORKS
GENERAL ARRANGEMENT
PLAN SHEET 1 OF 2

Drawing No.	Project No.	Issue
DA02	10-26	P1

Date Plotted: 16 Sep 2010 - 02:50PM File Name: F:\10-26 Mobbs Lane\Drgs\Civil\DA-Drawings\DA02 GENERAL ARRANGMENT PLAN.dwg V1