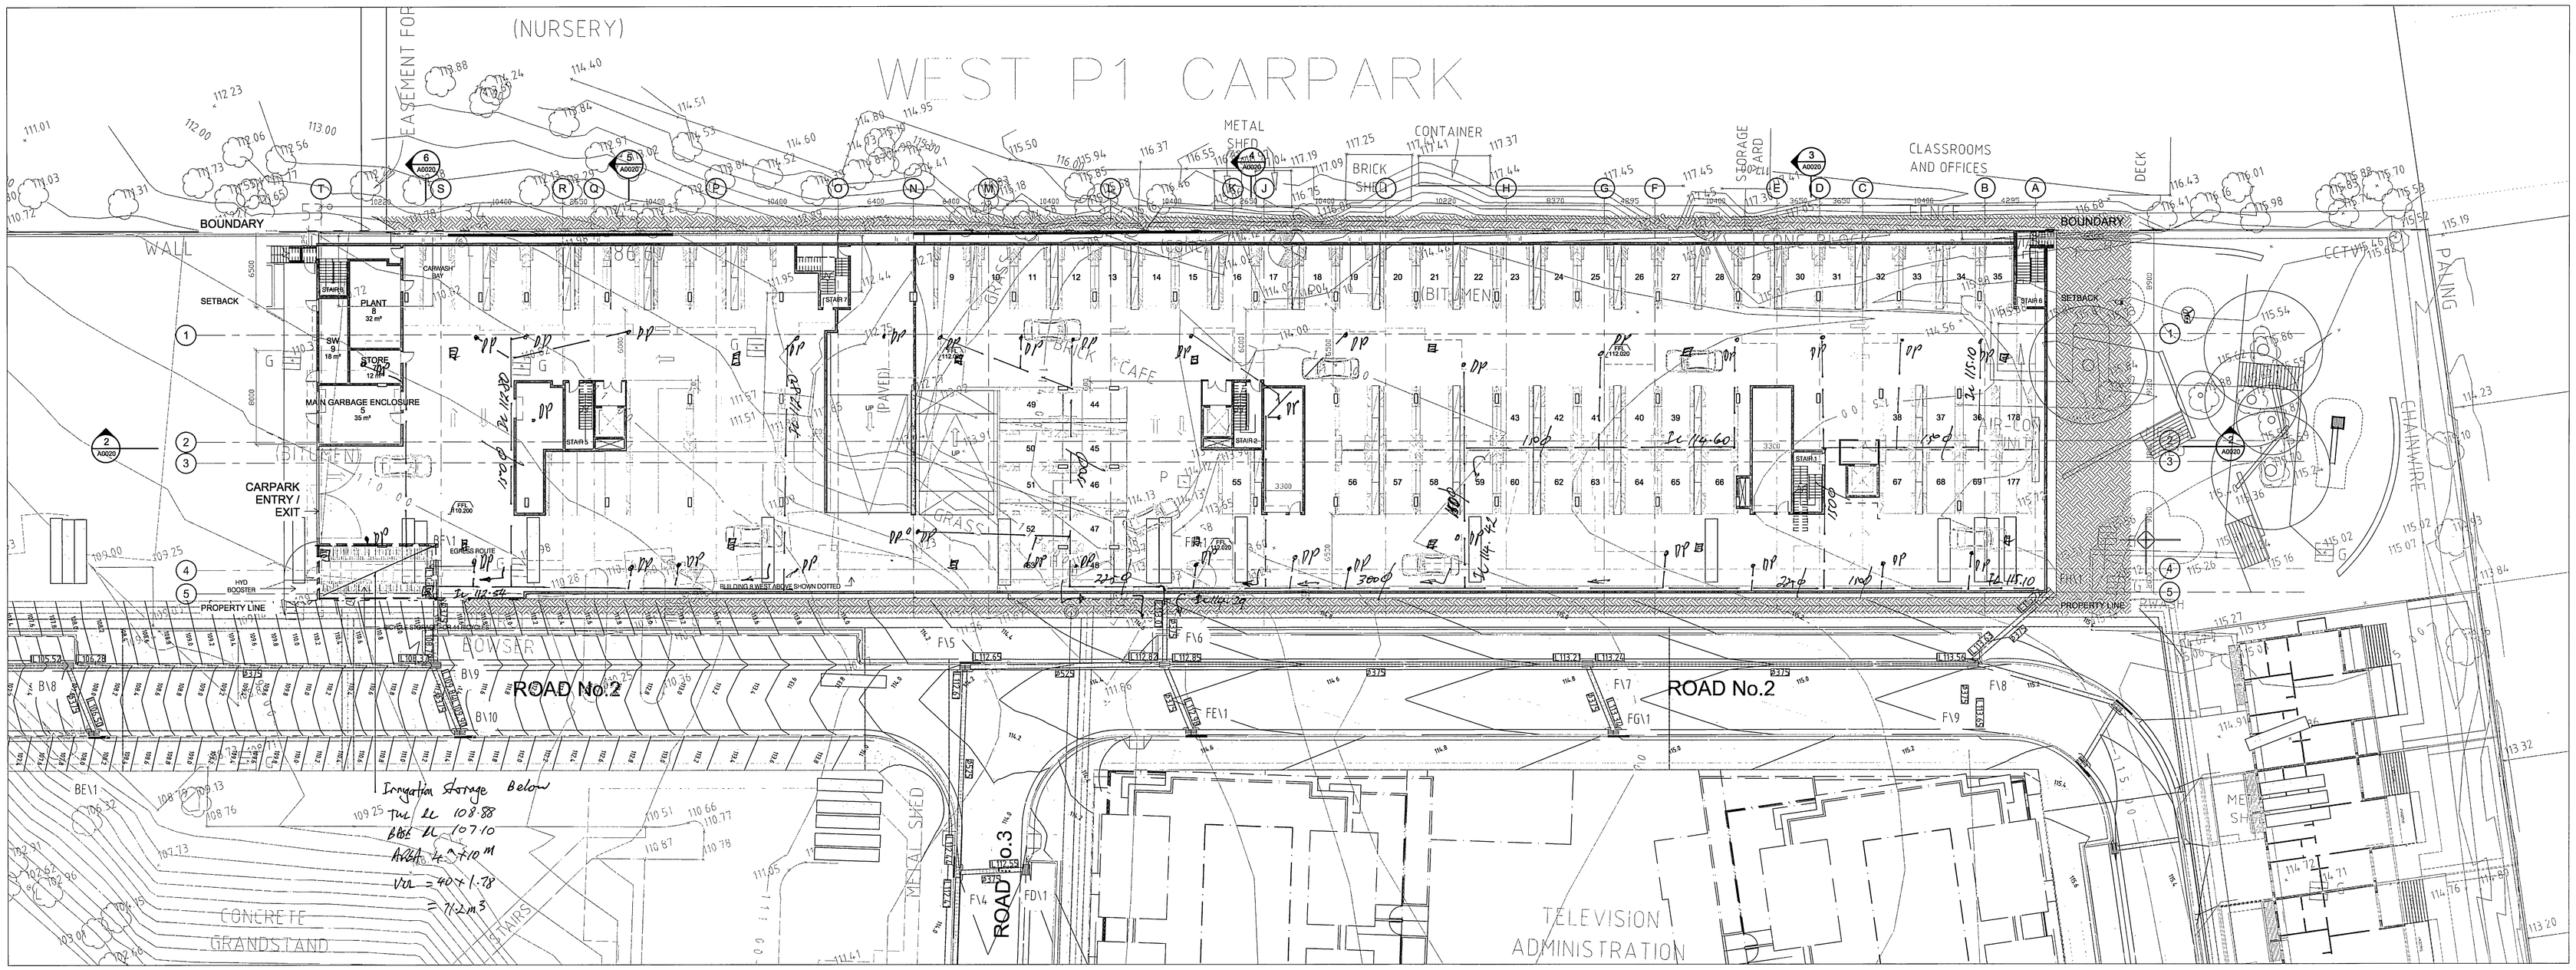

1 INTEGRATED GROUND PLAN
1 : 200

NOTE:

1. Furniture layout shown indicative only.
2. Site and Landscape shown for context only. Refer to Landscape Drawings .

Revision		Revision	Revision
A	PRELIMINARY ISSUE FOR COMMENT	20.10.2010	
B	PRELIMINARY ISSUE FOR COMMENT	.10.2010	
C	ISSUED FOR COORDINATION	03.11.2010	
D	RE-ISSUED FOR COORDINATION	04.11.2010	

Do not scale from drawings. Verify all dimensions on site before commencing work. Copying or the reproduction of this drawing is strictly prohibited without the consent of Peddle Thorp & Walker P/L

Key Plan

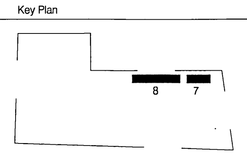

Consultants

Landscape Architects	Sturt Associates	Suite 91, Level 5, 330 Wattle Street, Ultimo NSW 2007	Tel: 9211 3744
Daylight/Solar Access	Heggies	2 Lincon Street, Lane Cove NSW 2066	Tel: 9427 8100
Traffic	Transport and Traffic Planning Associates	Suite 603, Level 6, 282 Victoria Avenue, Chatswood NSW 2067	Tel: 9411 5660
Natthers/Basix	Efficient Living	24B/176 South Creek Road, Cromer NSW 2099	Tel: 9944 0332
Acoustic	Acoustic Logic	9 Sarah Street, Mascot NSW 2020	Tel: 8338 9888

Client

Meriton Apartments Pty Ltd

Level 11, 528 Kent Street
Sydney NSW 2000
T (02) 92872888
F (02) 92872777
www.meriton.com.au

Architect

PTW Architects

Level 17, 9 Castlereagh St
Sydney NSW Australia 2000
T 612 9232 6877
F 612 9221 4139
www.ptw.com.au

PTW

Title Integrated Ground Plan

4 8 1:200 @ A0

Stormwater Dwg SW 3

Drawing

PROJ NO 209 001
SCALE: 1 : 200 @A0
DATE: 10/2010

APPROVED: SP
(REPORTED CASSING REPORT)

Project

Epping Park
61 Mobbs Lane, Epping
Stage 1 (Building 7+8)

PROJECT APPLICATION

PAUL HUNDY - A0012-INTEGRATEDBASEMENT P1PLAN-LAYOUT1.PLT - 10/12/2010 - 03:41