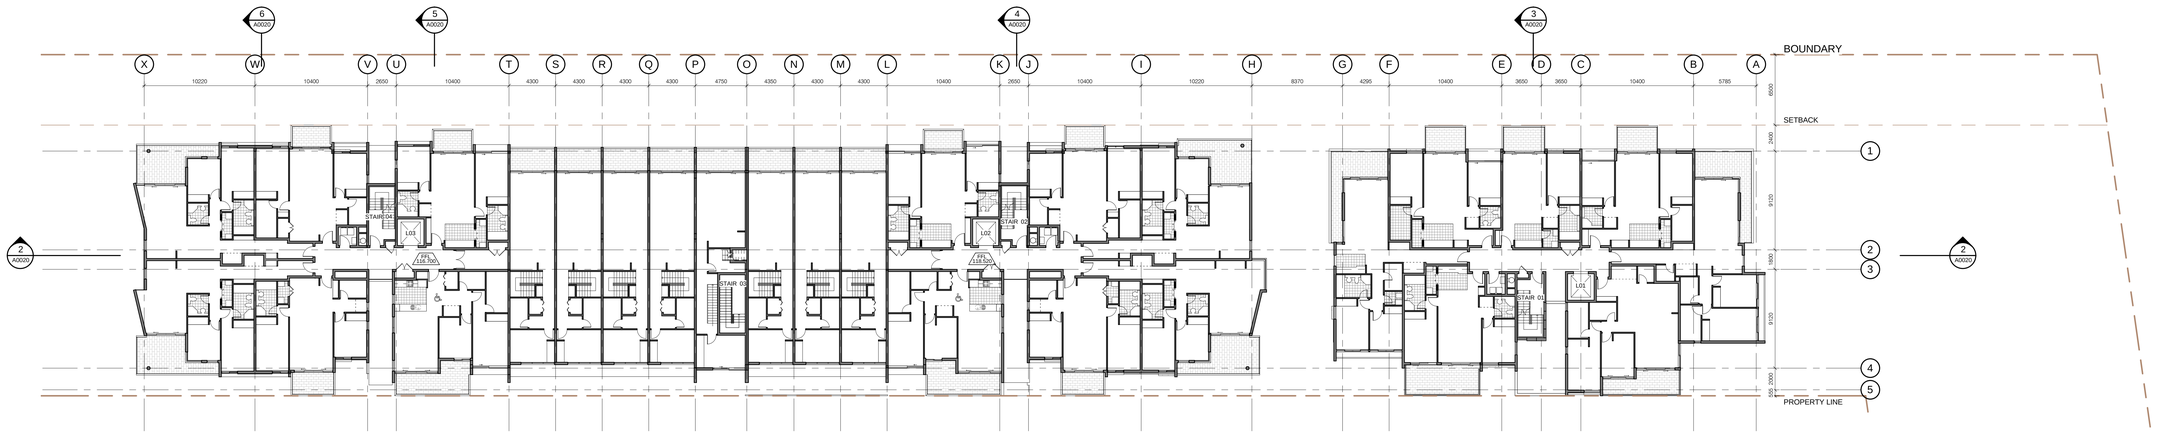

1 INTEGRATED LEVEL 1 PLAN
1 : 200

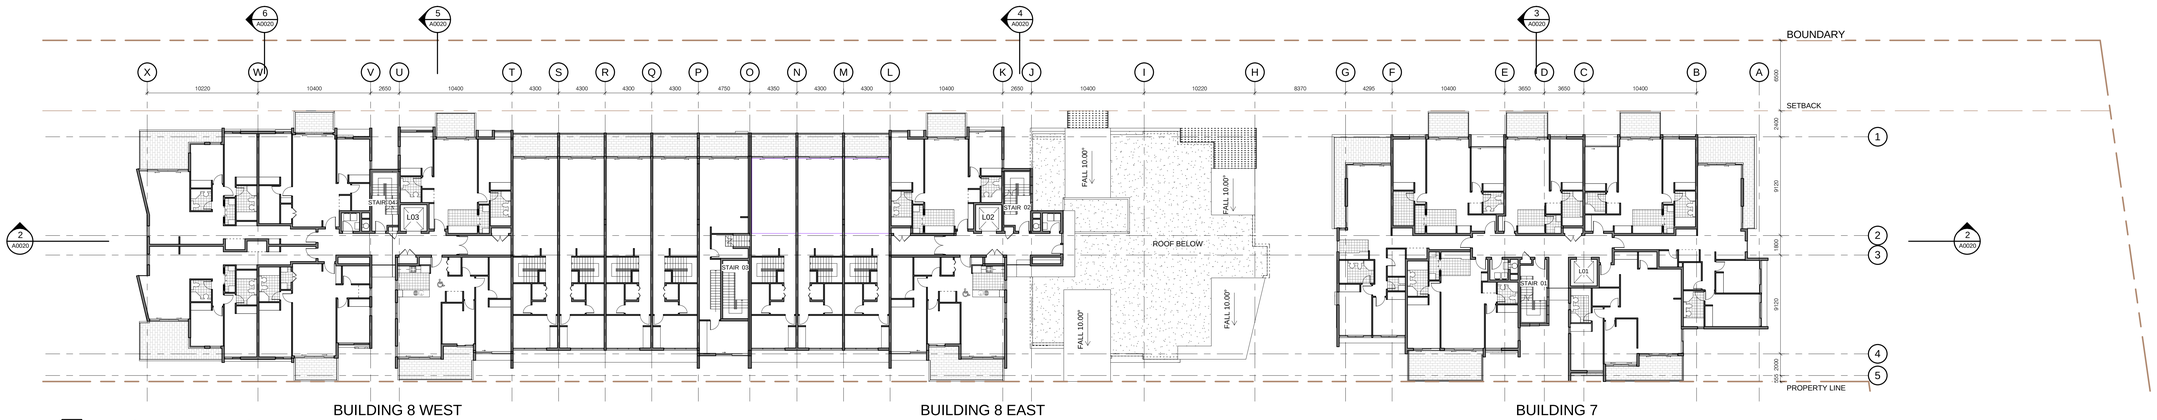

2 INTEGRATED LEVEL 3 PLAN
1 : 200

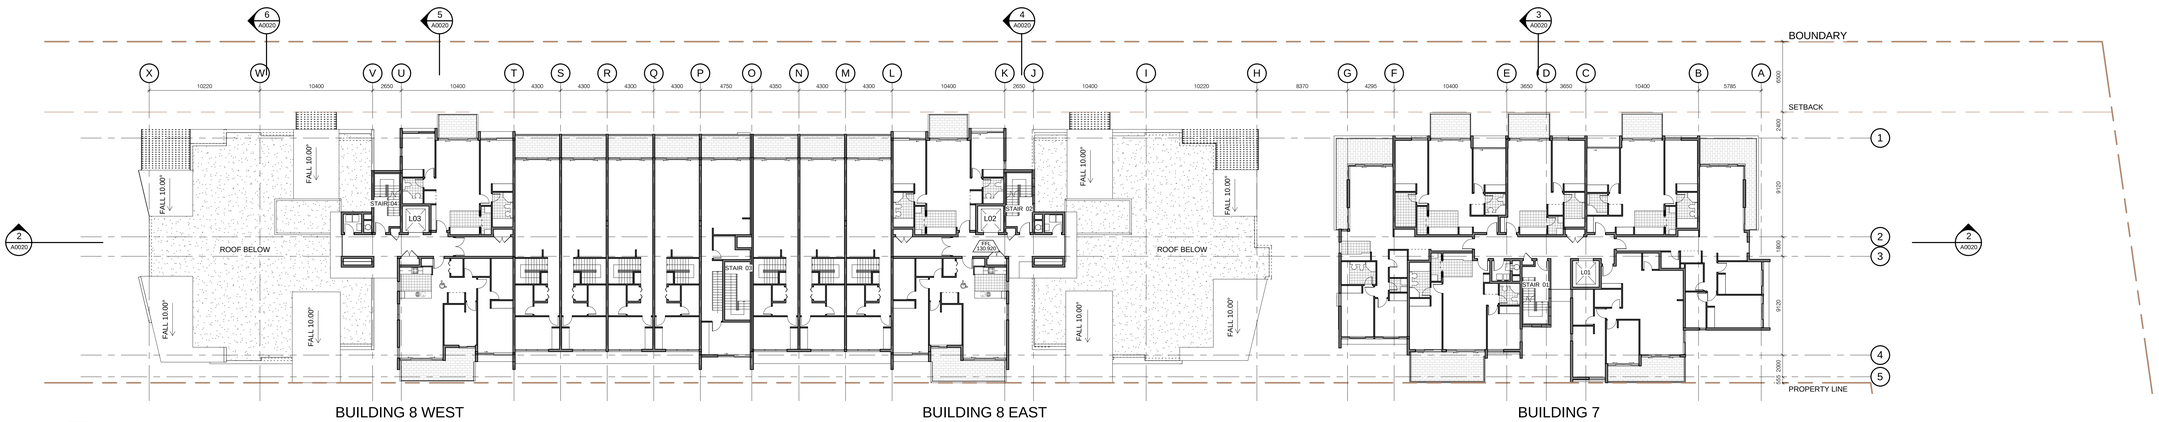

3 INTEGRATED LEVEL 5 PLAN
1 : 200

NOTE:

1. Furniture layout shown indicative only.
2. Site and Landscape shown for context only. Refer to Landscape Drawings .

Revision

Do not scale from drawings. Verify all dimensions on site before commencing work. Copying or the reproduction of this drawing is strictly prohibited without the consent of Peddle Thorp & Walker P/L

Revision	
PROJECT APPLICATION	13.12.2010
PROJECT APPLICATION RE-ISSUE	05.04.2011

Key Plan

Consultants

Landscape Architects	Sturt Associates	Suite 91, Level 5, 330 Wattle Street, Ultimo NSW 2007	Tel: 9211 3744
Daylight/Solar Access	Heggies	2 Lincon Street, Lane Cove NSW 2066	Tel: 9427 8100
Traffic	Transport and Traffic Planning Associates	Suite 603, Level 6, 282 Victoria Avenue, Chatswood NSW 2067	Tel: 9411 5660
Nathers/Basix	Efficient Living	24B/176 South Creek Road, Cromer NSW 2099	Tel: 9944 0332
Acoustic	Acoustic Logic	9 Sarah Street, Mascot NSW 2020	Tel: 8338 9888

Client

Meriton Apartments Pty Ltd

Level 11, 528 Kent Street
Sydney NSW 2000
T (02) 93872888
F (02) 92872777
www.meriton.com.au

Architect

PTW Architects

Level 17, 9 Castlereagh St
Sydney NSW Australia 2000
T 612 9232 5877
F 612 9221 4139
www.ptw.com.au

PTW

Title Integrated Typical Levels Plan

1 4 8 1:200 @ A0

Drawing

PROJ NO 209 001
SCALE: 1 : 200 @A0
DATE: 10/2010

APPROVED: PSC

Project

Epping Park
61 Mobbs Lane, Epping
Stage 1 (Building 7+8)

A0013
PROJECT APPLICATION