architectus Sydney 2010
Architectus Sydney Pty Ltd is the owner of the copyright subsisting in these drawings, plans, designs and specifications. They must not be used, reproduced or copied, in whole or in part, nor may the information, ideas and concepts therein contained (which are confidential to Architectus Sydney Pty Ltd) be disclosed to any person without the prior written consent of that company.

Do not scale drawings. Verify all dimensions on site

issue	amendment	date
A	ISSUE FOR DA	26.08.11

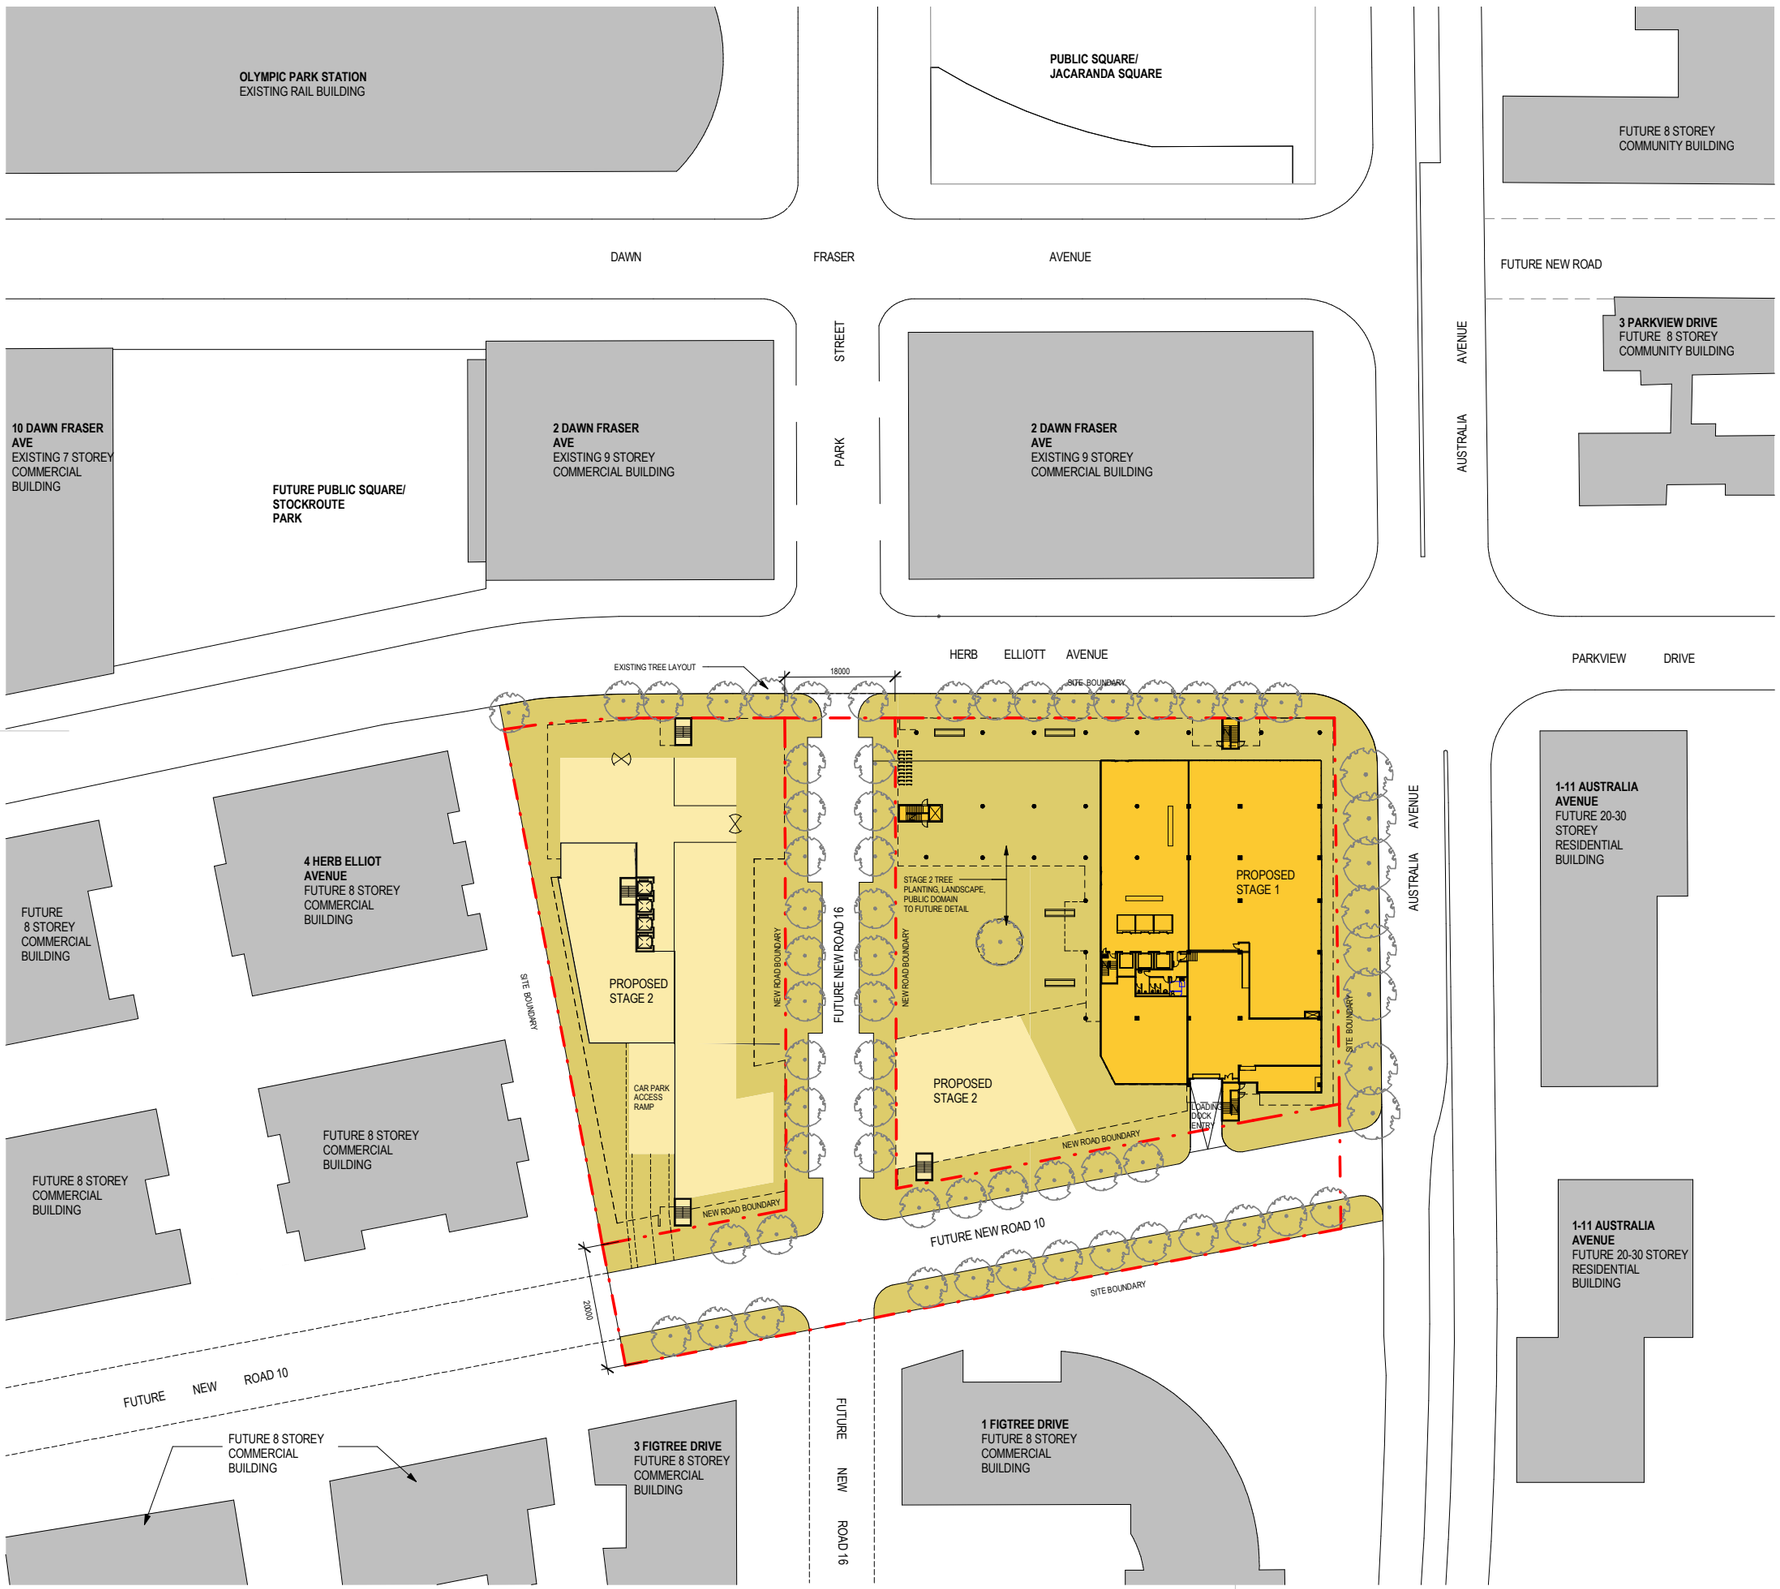

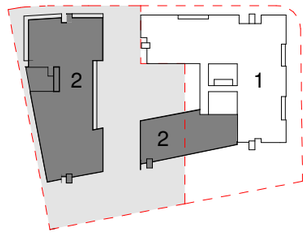

STAGING KEY PLAN

architectus™

Architectus Sydney
Level 3 341 George Street
Sydney NSW 2000
T (61 2) 8252 8400
F (61 2) 8252 8600
sydney@architectus.com.au

Sydney
Melbourne
Auckland
Brisbane
Shanghai

ABN 11 098 489 448

project
SITE 43/44 SYDNEY OLYMPIC PARK

drawing
MASTER PLAN - GROUND FLOOR

scale	1:500@ A1	drawing no.	**DA0251**
drawn	AWL		
checked	CO	issue	**A**
project no	090086		

26/08/2011 11:03:37 AM