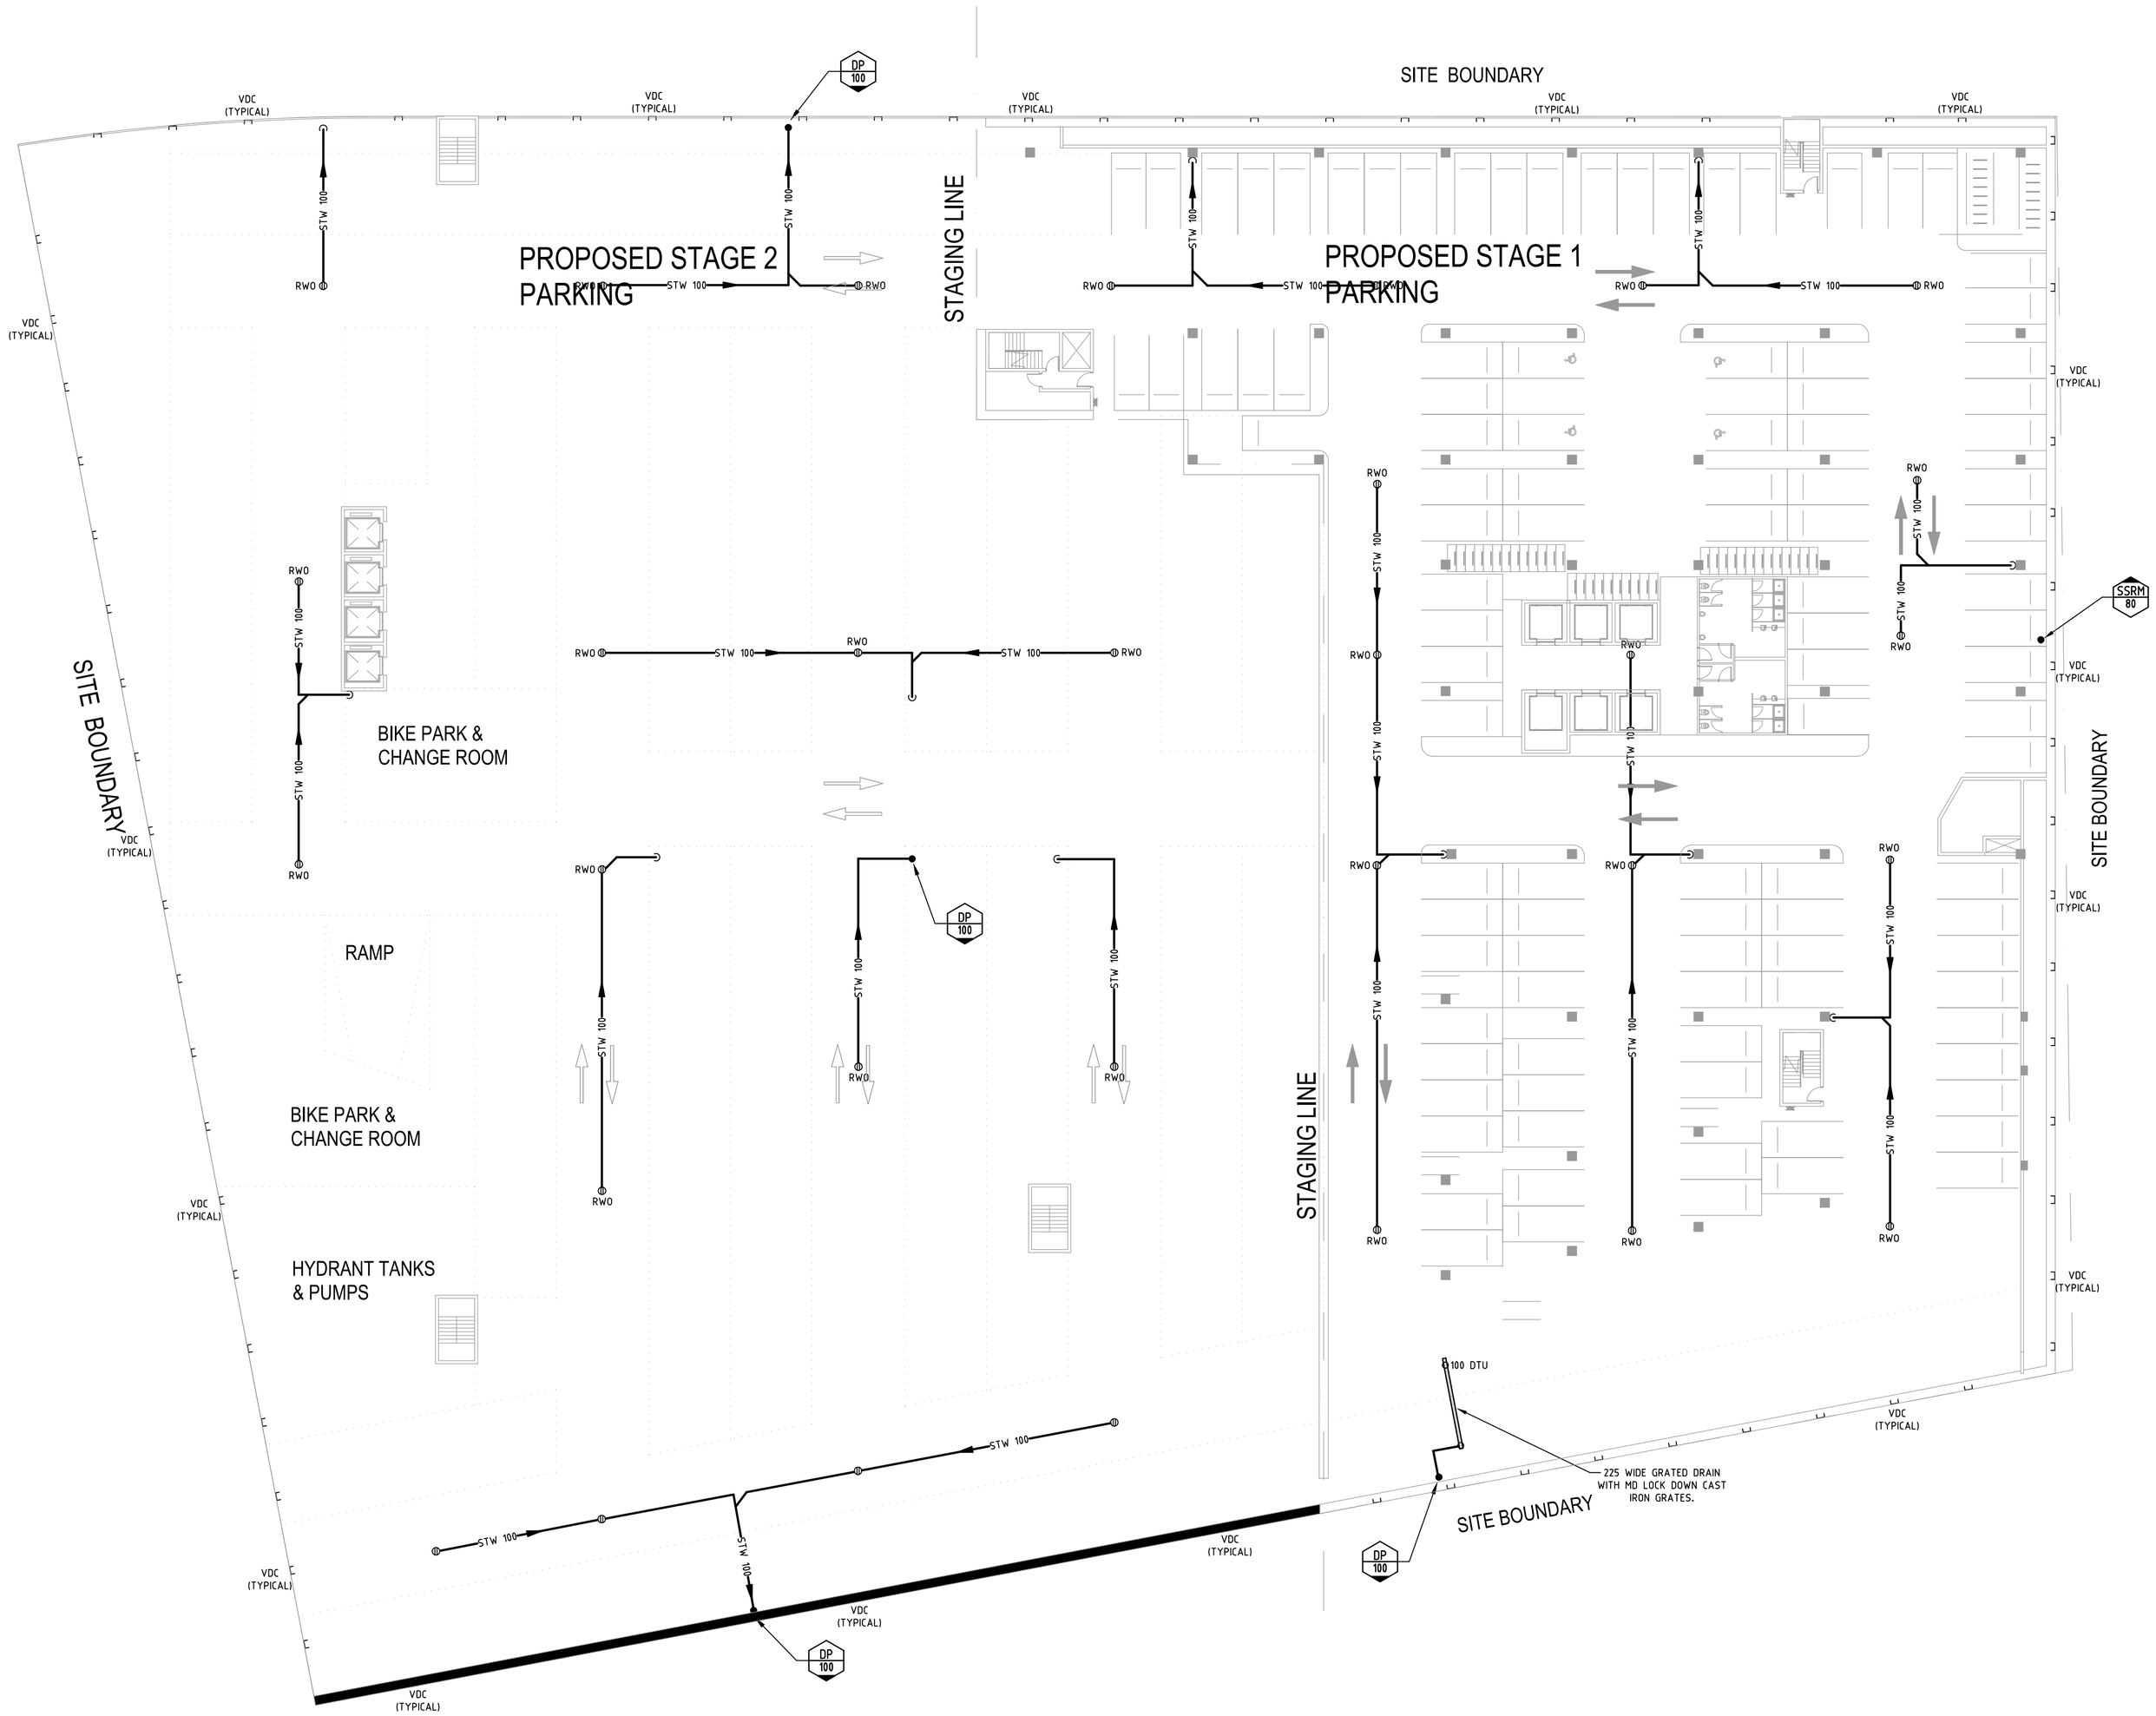

No.	REVISION/ISSUE	DATE	BY	CHECKED
B	DEVELOPMENT APPLICATION ISSUE	11.09.11	NL	NL
A	DEVELOPMENT APPLICATION ISSUE	10.12.10	NL	NL

ISSUE ONLY

CLIENT

Capital Corporation Pty Ltd

Suite 705/12 Century Circuit, Baulkham Hills NSW 2153
Tel: 02 8853 5000 Fax: 02 8853 5099

HYDRAULIC CONSULTANT

Neil Lowry & Associates Pty Ltd
hydraulic & fire services consultants

Level 3, Suite 1, 29 Kiora Road, Miranda NSW 2228
Tel: 61 2 9526 7922 Fax: 61 2 9526 7944
Email: admin@nlapl.com.au
Neil Lowry & Associates Pty Ltd ABN 72 [illegible]

ARCHITECT

architectus™

Sydney
Melbourne
Auckland
Brisbane
Shanghai

Architectus Sydney
Level 3 341 George Street
Sydney NSW 2000
T (61 2) 8252 8400
F (61 2) 8252 8600
sydney@architectus.com.au
ABN 11 098 489 448

PROJECT

SITE 43/44 SYDNEY OLYMPIC PARK

DRAWING

STORMWATER CONCEPT
BASEMENT 1 - MASTERPLAN

DRAWN	DESIGNED	CHECKED	
KJ	NL	NL	
		DATE: OCT 10	SCALE: 1:250@A1
PROJECT: 0583	DWG No.: SC04	REV: B	STATUS: DA ISSUE

A1 SHEET