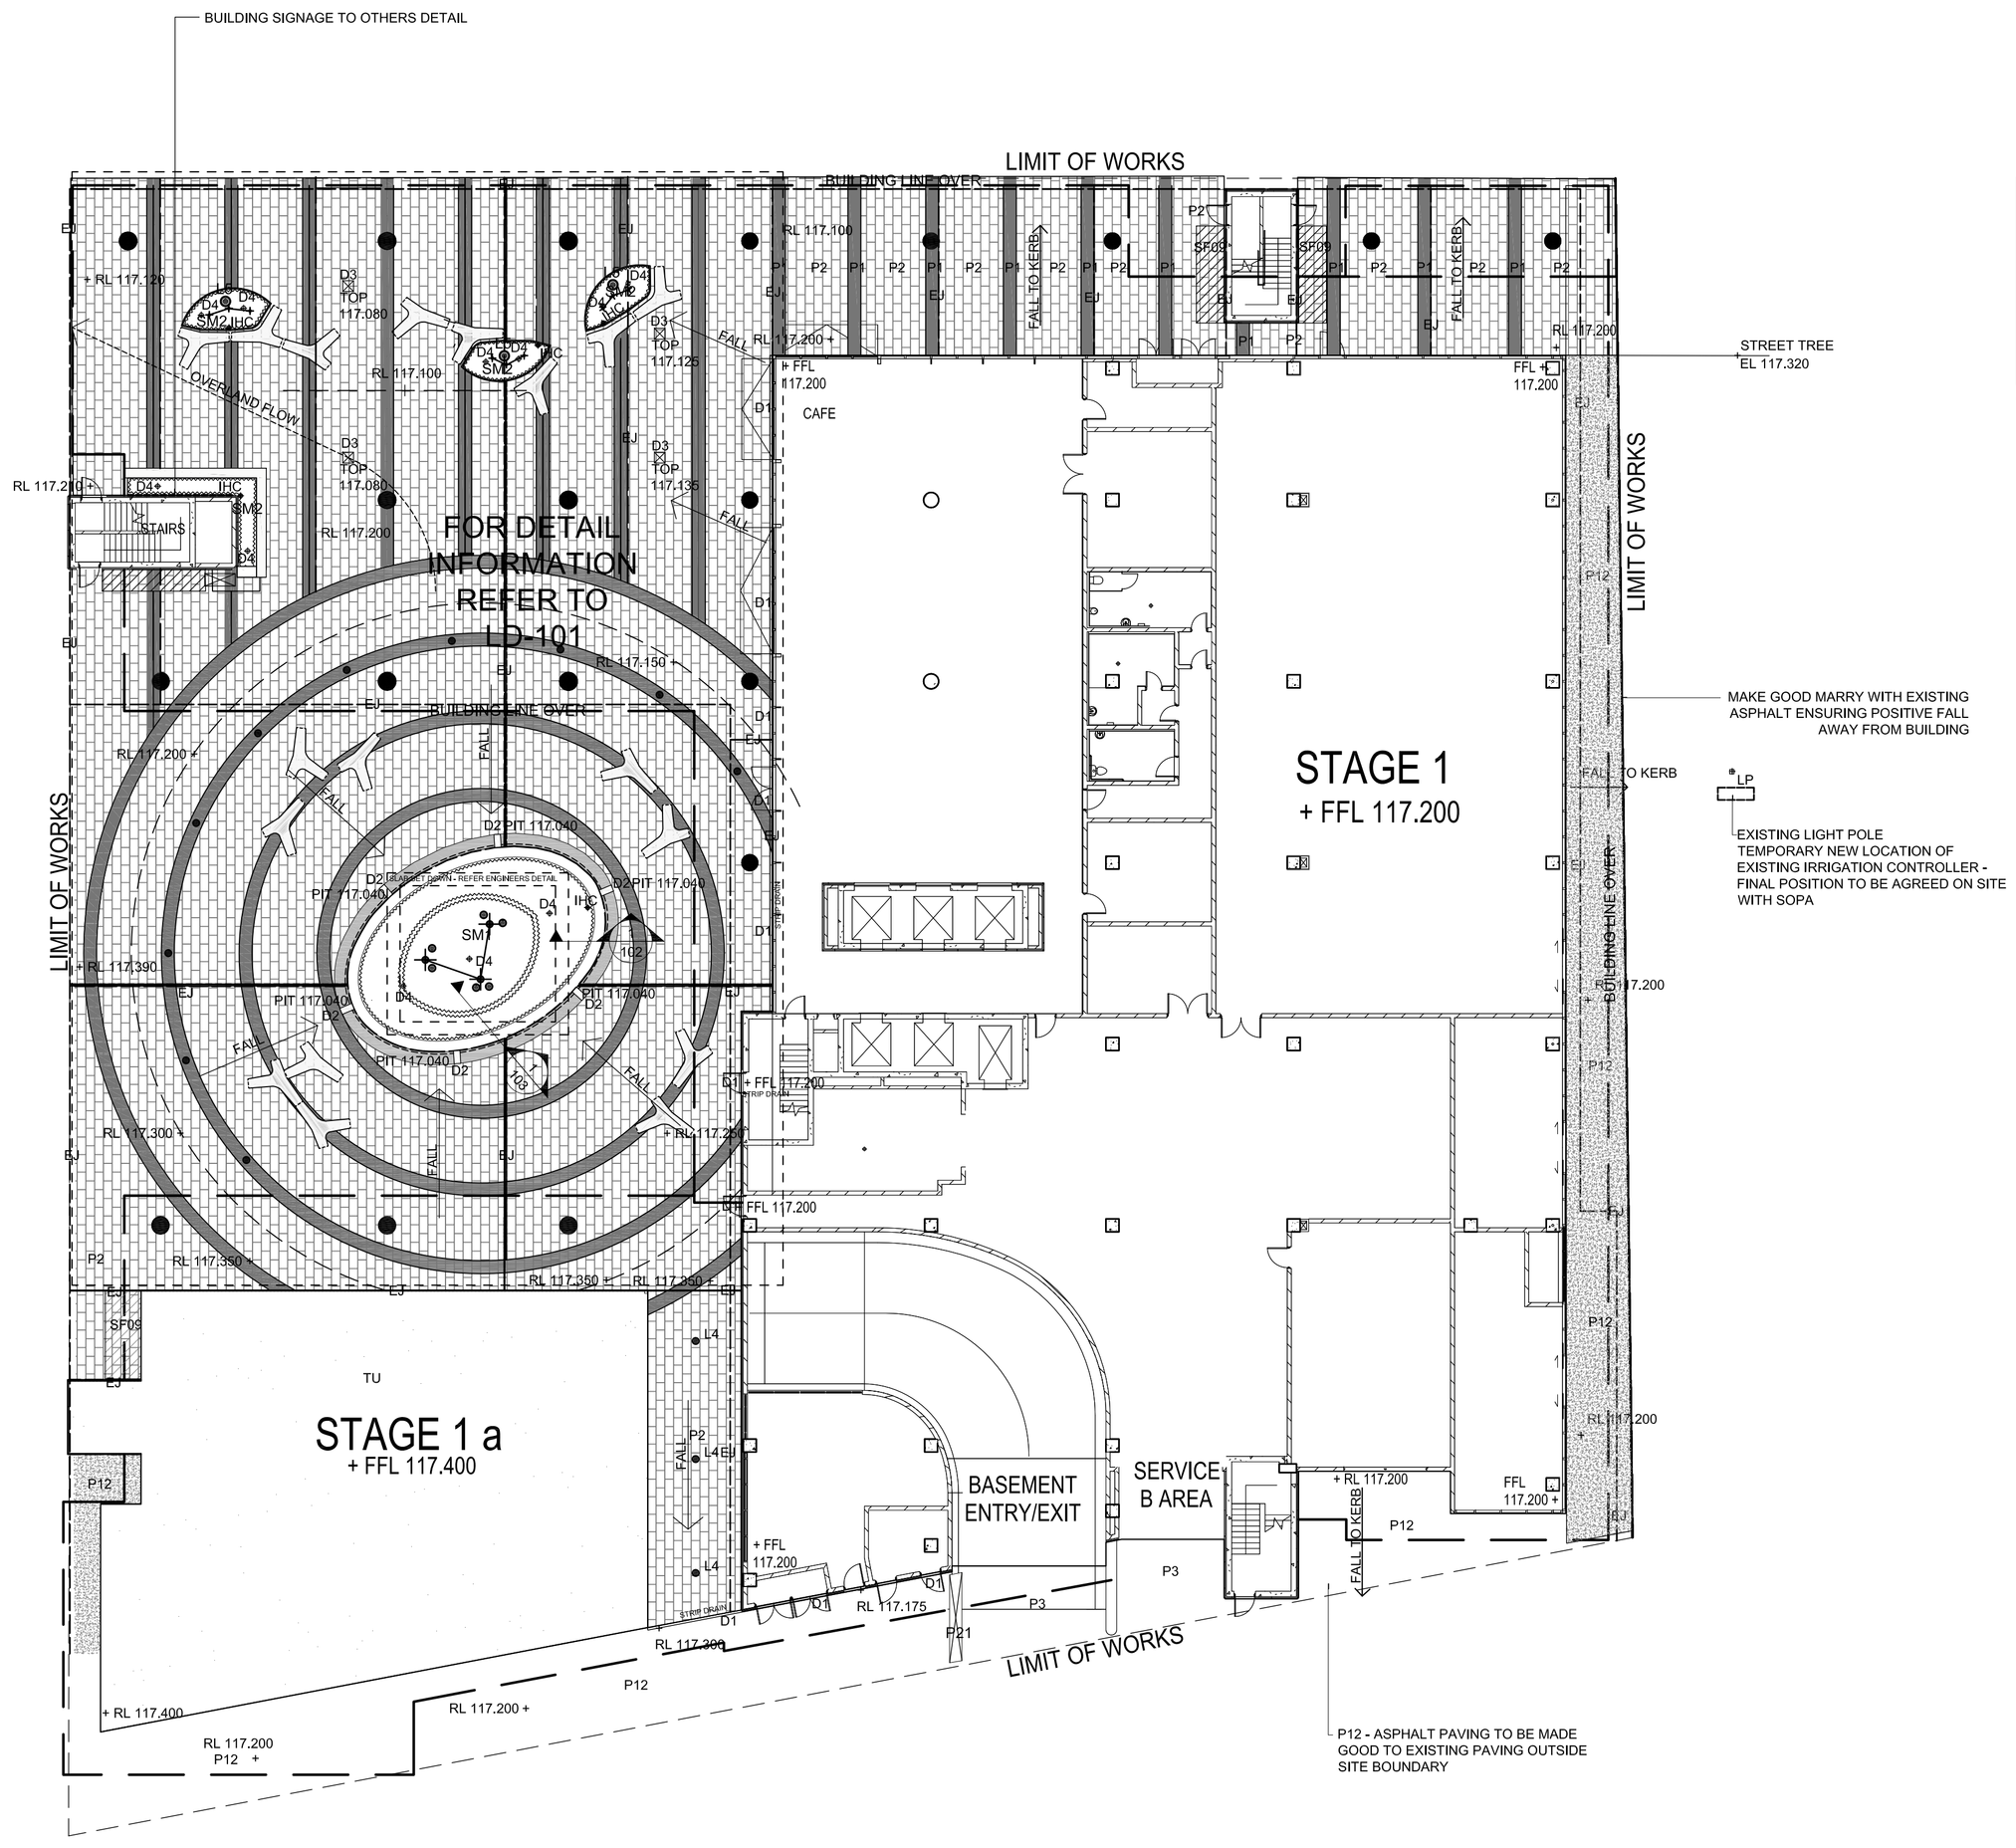

AXIS AUSTRALIA AVE PLANTING SCHEDULE					
Code	Botanical name	Common name	Container Size	Install HT	Quantity
TREES					
BET PEN	Betula pendula fastigiata	Pyramidalis Birch	100L	2.4x1.2m	9
*BRA RUP	Brachychiton rupestris	Queensland Bottletree	Ex-ground	2.5m	1
*BRA RUP	Brachychiton rupestris	Queensland Bottletree	Ex-ground	3.0m	1
*BRA RUP	Brachychiton rupestris	Queensland Bottletree	Ex-ground	3.5m	1
COR MAC	Corymbia maculata	Spotted Gum	200L	3.5x3.0m	14
SHRUBS					
NAN guL	Nandina 'Gulf Stream'	Gulf Stream	200mm	450mm	98
PHI xan	Philadendron xanadu	Xanadu	200mm	450mm	111
GROUNDCOVERS					
HED hel	Hedra helix	Ivy	140mm	80mm	123

*TO BE SUPPLIED BY NOMINATED SUPPLIER

Status: Section 75W

Nom. Architect: Andrew Turnbull 673

File: 20100144-LD-100-75W.dwg

Print Date: 02 August 2013

Rev.	Description	Date
A	For comment	09.05.2013
1	For Tender	23.05.2013
2	Section 75W Extent of works added	03.06.2013
3	For Tender - Preliminary	21.06.2013
4	For Tender	25.06.2013
5	Section 75W EOW	26.06.2013
6	Section 75W	28.06.2013
7	Section 75W	02.08.2013

LEGEND:

- Proposed Tree
- Trees refer to Hassell plan via SOPA contract
- PA Planter Area
- +TOW Top of Wall
- Shurb/Groundcover Planting
- +TOM Top of Mound
- +TOS Top of Seat
- Soilmix 1 - Eliptical Bottle Tree Planter 50/50 Sand Soil Mix
- Soilmix 2 - Raised Planters Planter Box Mix
- W1 Corten Steel planters to locations nominated on plans Refer to L102 for details
- TU Temporary Turf to Stage 1a Location
- Building Line Over
- EJ Expnasion Joint to Eng. Detail
- P1 Granite Paving Colour: Raven Black Finish: Water Jet Crystal Size: 600x300x40mm
- P2 Granite Paving Colour: Sesame Grey Finish: Water Jet Crystal Size: 600x300x40mm
- P11 Large Format Pavers to SOPA specification in accordance with HASSEL Streetscape Plan UDEM Reference - P11
- P12 Ashphalt to SOPA specification In accordance with HASSEL Streetscape Plan UDEM Reference - P12
- L1 10mm Wide LED Strip Lighting - Refer to Engineer's specification
- L2 100mm Wide LED Strip Lighting - Refer to Engineer's specification
- L3 Under Seat LED Strip Lighting - Refer to Engineer's Specification
- L4 Pole Light Supplier: Bega Model: 8989
- L5 Inground LED Uplight Model: LS393LED Supplier: Lumascape
- S1 Derlot - Twig seating element
- S3 Polished Concrete seating element - 450mm HT
- S2 Derlot - Twig seating element with backrest
- SF04 Column Mountained Cigarette Ash Cylinders UDEM Reference - SF04
- SF09 SOPA Standard Bike Rack to comply with AS 2890.3 UDEM Reference - SF09
- BIN1 Recycling/Rubbish Bin Supplier: Street Furniture Australia Model: WBE–F140K DUAL Finish: Stainless Steel
- P21 Hazard Warning Tactile Ground Surface Indicators UDEM Reference - P21
- D1 Heelguard Strip Drain 100mm Width refer to Landscape Specification
- D2 2No. 300x300 Heelguard Drain Refer to Landscape Specification
- D4 Drainage Outlet to Planter Areas - refer to engineers details
- D3 600x600mm Heelguard Grated Pit Drain refer to Landscape Specification
- IHC Irrigation Hose-cock copper with check valve to landscape planters

NOTES:

1. EXISTING LANDSACPE AND PUBLIC DOMAIN ELEMENTS: PRIOR TO THE HANDOVER OF THE SITE TO THE CONTRACTOR, SOPA WILL REMOVE FURNITURE AND FIXTURES.

2. IRRIGATION CONTROLLER TO BE RELOCATED TO EXISTING LIGHT POLE ON AUSTRALIA AVENUE.

3. EXISTING HEADWORKS TO BE RELOCATED ON SOUTH SIDE OF NEW ROAD 10

3. THE SCOPE OF THE PUBLIC DOMAIN / LANDSCAPE WORKS IS LIMITED TO THE SITE BOUNDARY. WORKS TO AUSTRALIA AVE, HERB ELLIOTT AVE , NEW ROAD 16 AND NEW ROAD 10 VERGE LANDSCAPE ARE TO SOPA APPOINTED CONSULTANTS PACKAGE.

4. ITEMS FOR THE PROJECT FROM THE SOPA URBAN DESIGN ELEMENTS MANUAL (UDEM) CAN BE FOUND IN THE LANDSCAPE SPECIFICATION LT-SP-001 AS APPENDICES

5. THE CONTRACTOR SHALL CONFIRM ALL SERVICE LOCATIONS, FINISHED SERVICE LEVELS, DRAINAGE, ELECTRICAL AND HYDRAULIC WORKS ASSOCIATED WITH THE LANDSCAPE WORKS PRIOR TO COMMENCEMENT OF WORKS

Scott Carver

Scott Carver Pty Ltd
Level 8, 71 Macquarie Street
Sydney NSW 2000 Australia

Telephone +61 2 9957 3988
hello@scottcarver.com.au
www.scottcarver.com.au

Project: AXIS - Australia Ave Olympic Park

Client: Capital Corporation Pty Ltd

1 : 200 @ A1

0 2 4 6 8 10 20m

Title: Landscape Plan

Reference No.	Discipline	Drawing. No.	Rev.
20100144	L	100	7