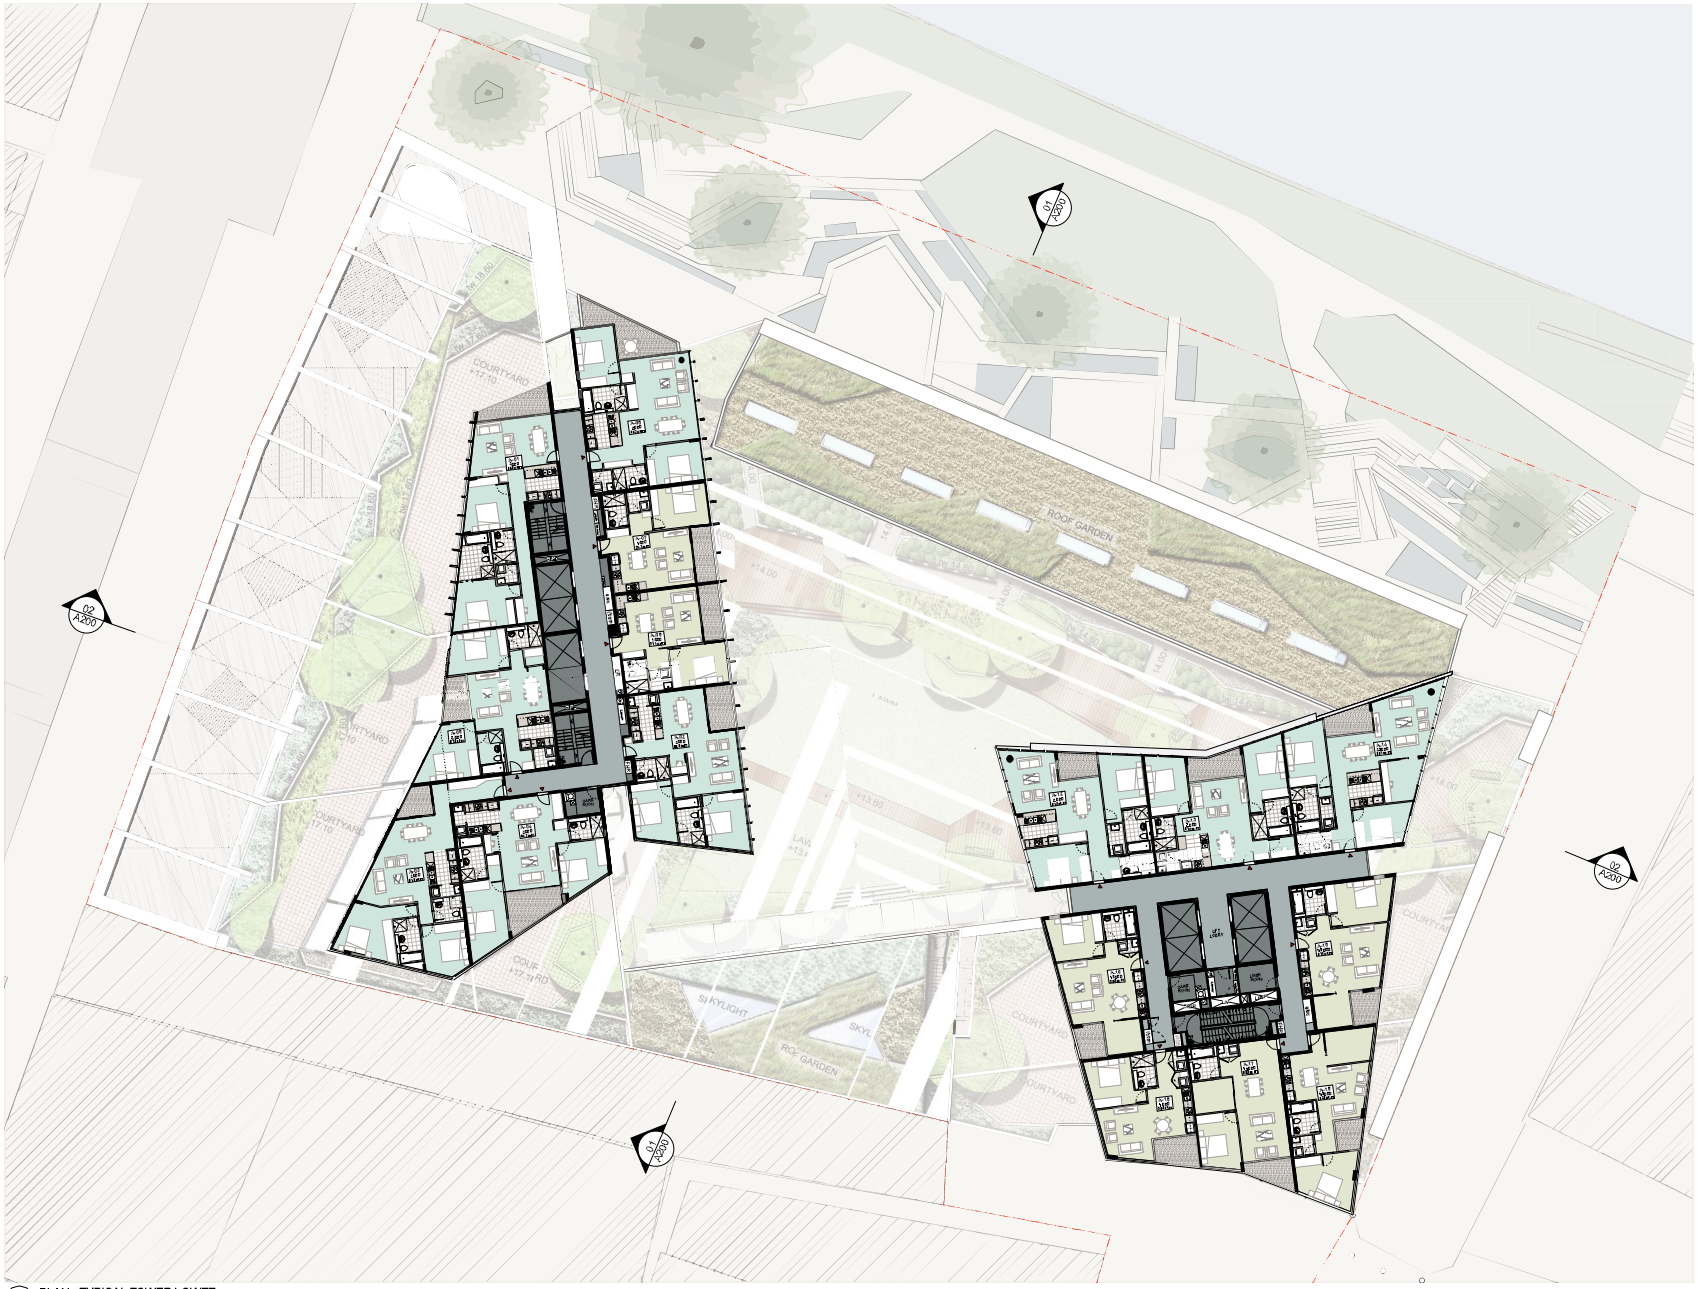

01 PLAN - TYPICAL TOWER LOWER
1:200 @ A1

GENERAL LEGEND

- ALL ARCHITECTURAL DRAWINGS AND DOCUMENTS TO BE READ IN CONJUNCTION WITH OTHER CONSULTANTS DRAWINGS AND REPORTS
- FOR ALL EXTERNAL LEVELS REFER LANDSCAPE DRAWINGS.
- USE FIGURED DIMENSION ONLY - DO NOT SCALE FROM DRAWINGS - IF UNSURE CONFIRM DIMENSION WITH ARCHITECT PRIOR TO PROCEEDING
- COPYRIGHT TONY CARO ARCHITECTURE
- DIGITAL FILES ARE ISSUED FOR INFORMATION ONLY, CHANGES MUST NOT BE MADE TO DOCUMENTS WITHOUT ARCHITECTS CONSENT

LEGEND - EXTERNAL FINISHES

AVB	ALUMINIUM VERTICAL BLADE - VARYING DEPTHS (300,450,600mm)
ALS	ALUMINIUM SLIDING SCREENS
BLV	BALUSTRADE - GLASS
BLC	BALUSTRADE - CONCRETE WITH PAINTED FINISH OR SIMILAR
BLM	BALUSTRADE - METAL
G_1	GLAZING TYPE 1 - CLEAR
G_2	GLAZING TYPE 2 - TRANSLUCENT GLASS, COLOUR TBA
G_3	GLAZING TYPE 3 - OPAQUE FILM APPLIED, COLOUR TBA
PC_1	PRECAST CONCRETE SPANDREL PANELS WITH PENETRATING PAINT FINISH OR SIMILAR
PC_2	SMOOTH PRECAST CONCRETE WITH PAINTED FINISH (LIGHT) OR SIMILAR.
PC_3	SMOOTH PRECAST CONCRETE WITH PAINTED FINISH (DARK) OR SIMILAR
PFC	PAINTED FC CLADDING
PFS	PERFORATED METAL SCREEN

DRAWING PREPARED FOR:
MERITON
MERITON APARTMENTS
LEVEL 11, MERITON TOWER
528 KENT STREET, SYDNEY

BY:
TONY CARO ARCHITECTURE PTY LTD
LEVEL 1/2 GLEN STIMLSONS POINT
NSW 2061 SYDNEY AUSTRALIA
T 02(9) 9241 F 02(9) 9252
WWW.TONYCAROARCHITECTURE.COM.AU
TONY CARO ARCHITECTURE

No	Date	Note	By
4	18/05/11	Issued for DA	JF
3	28/04/11	Preliminary DA Issue	JF
2	28/03/11	TWM	SM
1	28/03/11	FIRST ISSUE FOR MEETING	SM

ISSUE & REVISION

PREVIOUS ISSUE DATE

LEGEND

KEY CONSULTANTS

LANDSCAPE	GUY STURT & ASSOC GUY STURT M211 3744 guy@sturtassociates.com.au
STRUCTURAL	MERITON GEOFF M211 3744 guy@sturtassociates.com.au
HYDRAULIC	TBA TBA TBA TBA
BASIX	EFFICIENT LIVING TRACEY COOLES TRACEY COOLES 9449 0132 tracey@efficientliving.com.au
SOLAR ACCESS	NEGGES NEHRAD ALKHALIDY 9427 8100 nehrad.alkhalidy@neggles.com.au
TRAFFIC	TTPA ROSS METTLE 0416 189 655 rpa@ttpa.com.au

GENERAL NOTES

DO NOT SCALE OFF THIS DRAWING & USE FIGURED DIMENSIONS ONLY - VERIFY ALL DIMENSIONS ON SITE AND RESOLVE ANY DISCREPANCIES BEFORE PROCEEDING. COPYRIGHT OF THIS DRAWING AND THE DESIGNS EXECUTED REMAIN THE PROPERTY OF TONY CARO ARCHITECTURE. BUILDER TO EXAMINE SITE AND VERIFY SITE CONDITIONS PRIOR TO COMMENCING WORK & BUILDER TO CONFIRM BUILDING SET OUT PRIOR TO COMMENCING WORK. ALL ARCHITECTURAL DRAWINGS TO BE READ IN CONJUNCTION WITH OTHER ARCHITECTURAL DETAILS, SCHEDULES AND SPECIFICATIONS. ALL ARCHITECTURAL DRAWINGS AND DOCUMENTS TO BE READ IN CONJUNCTION WITH OTHER CONSULTANTS DRAWINGS AND SPECIFICATIONS, BUILDER TO ALLOW FOR DEFLECTION TO ALL SLABS AS REQUIRED TO STRUCTURAL ENGINEER'S SPECIFICATION. CAD DOCUMENTS ARE ISSUED FOR INFORMATION ONLY, CHANGES ARE NOT TO BE MADE TO ANY DOCUMENTATION WITHOUT THE ARCHITECTS WRITTEN APPROVAL. TCA TAKES NO RESPONSIBILITY FOR THE ELECTRONIC TRANSMISSION, DIMENSIONS OR ACCURACY OF THESE DRAWINGS. SELEUN & LEVEL AT NOMINATED DISTANCE FROM FINISHED FLOOR LEVEL. FOR ALL EXTERNAL LEVELS REFER TO LANDSCAPE ARCHITECTS DRAWINGS.

SITE PLAN / GENERAL INFO

REFERENCE SCALE 1:200
0 2 4 6 8 10

PROJECT	RIVERFRONT APARTMENTS 330 CHURCH STREET PARRAMATTA NSW
DRAWING NAME	Plan_Typical Tower Lower
SCALE	1:200
PAPER SIZE	A1
STATUS	PRELIMINARY
DRAWN DATE	MAR 2011
DRAWN BY	JF
APPR BY	TC
PLOT DATE	20/5/11
REV	-
SHEET	4
DRAWING NUMBER	A103

1020_PLANS_R1.dwg