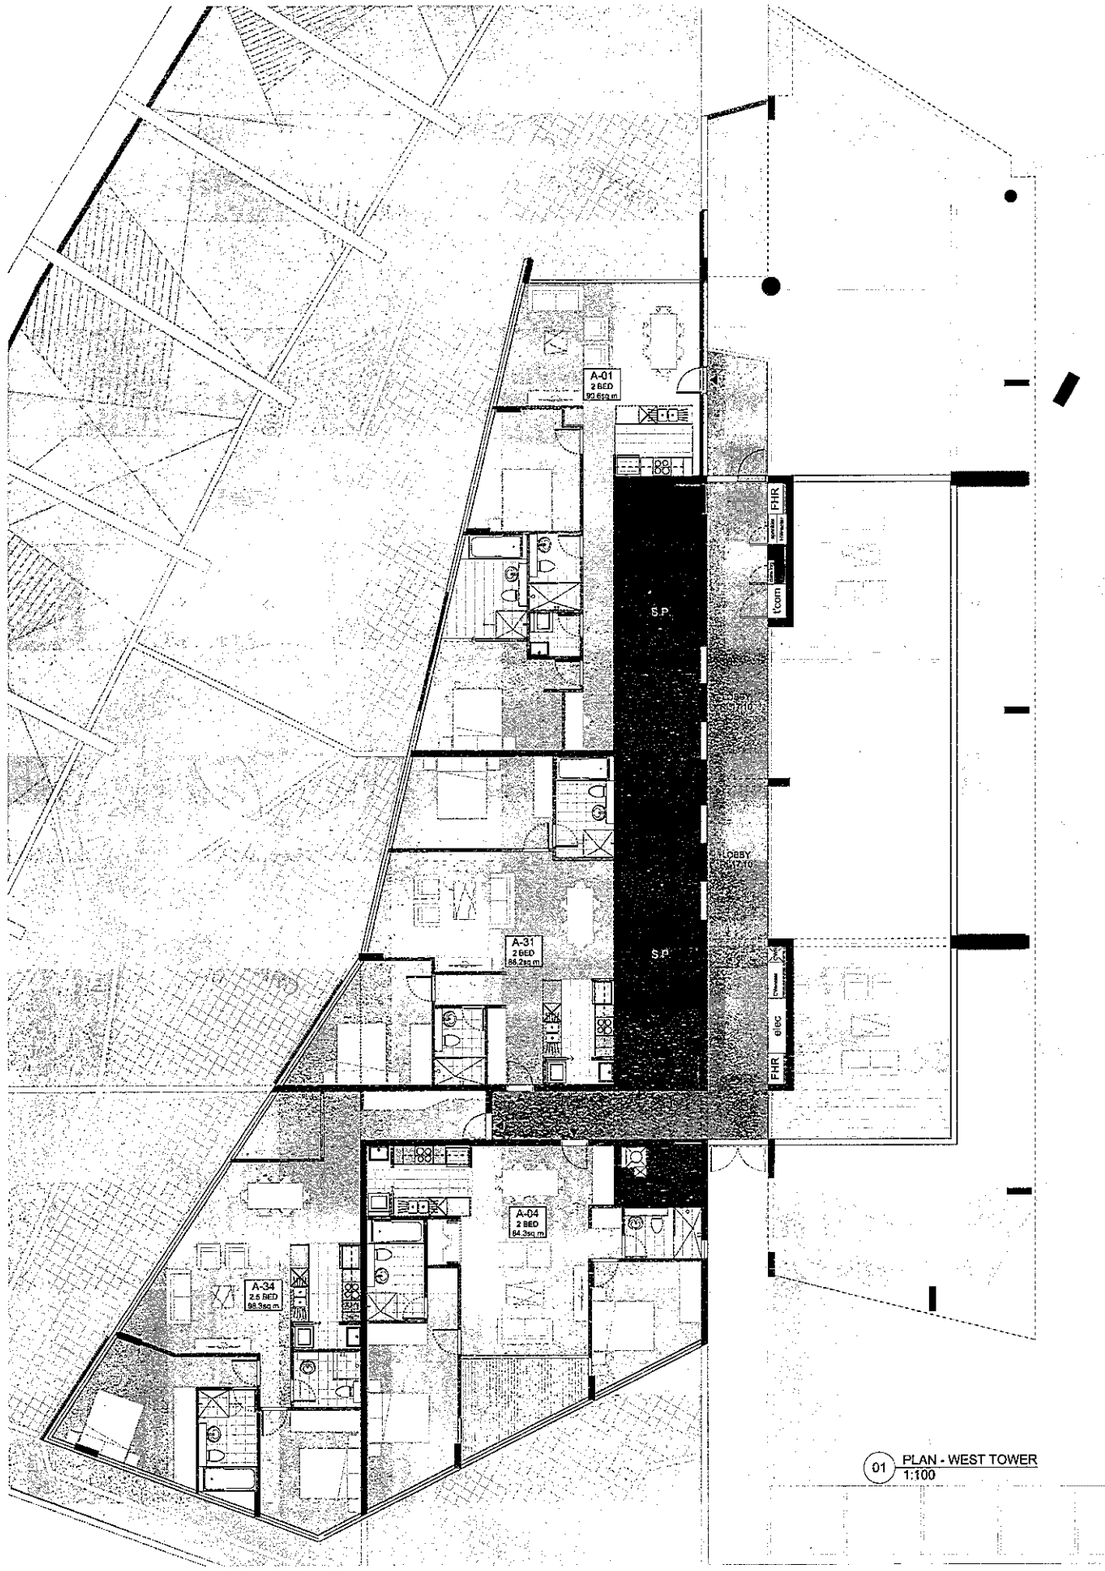

01 PLAN - WEST TOWER
1:100

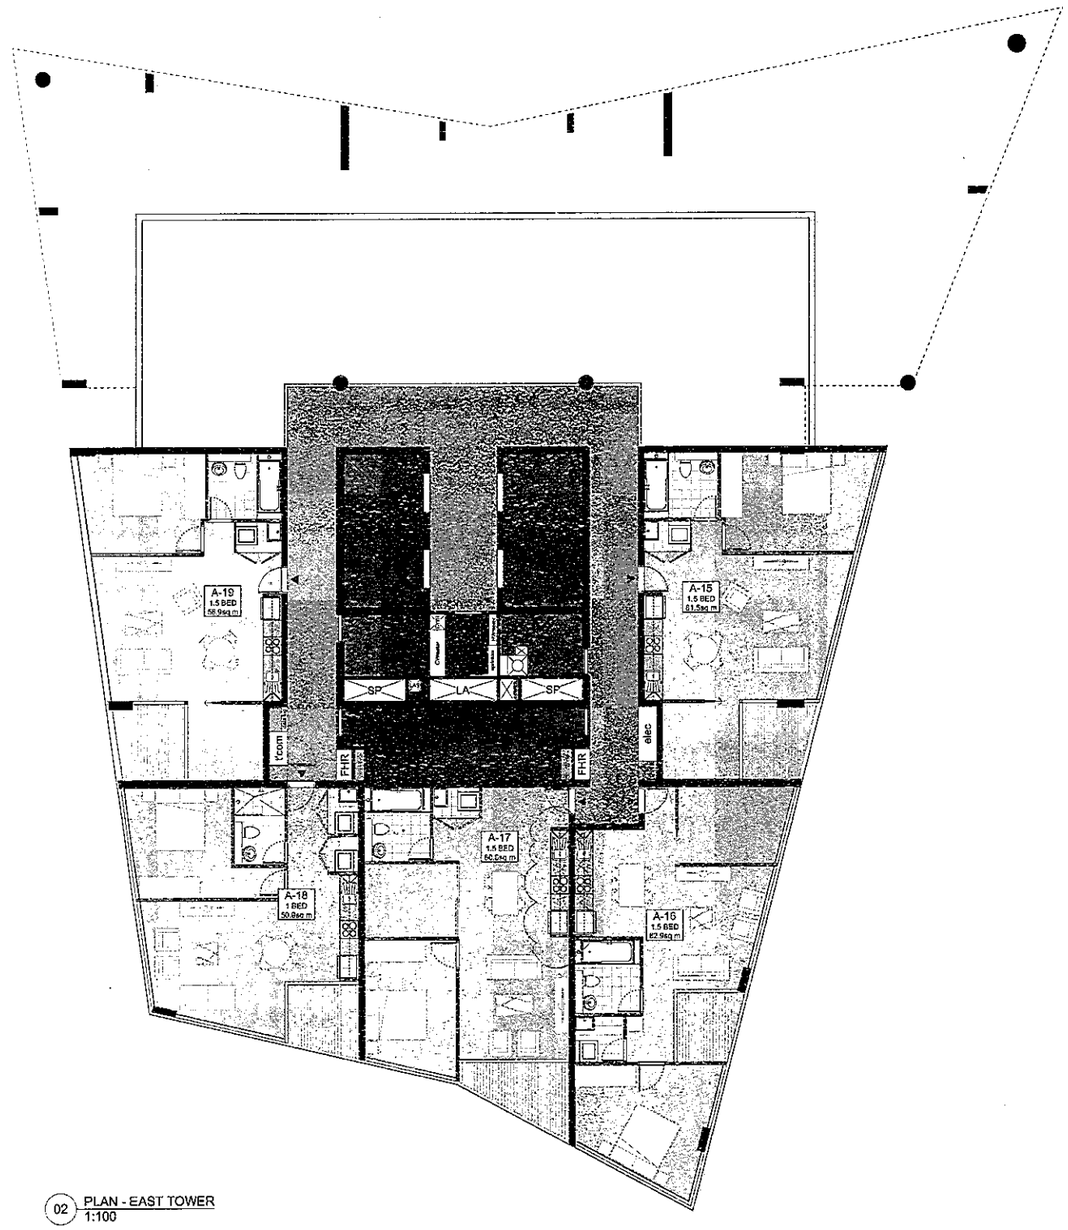

02 PLAN - EAST TOWER
1:100

DRAWING PREPARED FOR:

MERITON

MERITON APARTMENTS
LEVEL 11, MERITON TOWER
528 KENT STREET, SYDNEY

BY

TONY CARO ARCHITECTURE PTY LTD
LEVEL 1, 2 GLEN ST MILSONS POINT
NSW 2061 SYDNEY AUSTRALIA
T 99649100 F 99649133
WWW.TONYCAROARCHITECTURE.COM.AU

TONYCARO (AUSTRALIA) ARCHITECTURE

ISSUE REGISTER

No	Date	Note	By
6	23/10/11	DA Issue - Additional information	JF
5	13/10/11	Issued for DA	JF
4	10/5/11	Preliminary DA Issue for Review	JF
3	28/4/11	Preliminary DA Issue for Review	JF
2	26/5/11	TEST	SM
1	22/3/11	PROGRESS MEETING	SM

REVISION REGISTER

No	Date	Note	By

LEGEND

KEY CONSULTANT INFO

LANDSCAPE	GUY STURT & ASSOC GUY STURT 9211 3744 guy@sturtassociates.com.au	BASIX	EFFICIENT LIVING TRACEY COOLES TRACEY COOLES 9949 0332 tracey@efficientliving.com.au
STRUCTURAL	MERITON GEOFF 9211 3744 geoff@sturtassociates.com.au	SOLAR ACCESS	HEGGES NEIL AND ALI KHALIDY 9427 8100 neil.and.alikhalidy@heggies.com.au
HYDRAULIC	TBA TBA TBA TBA	TRAFFIC	TIPA ROSS NETTLE 0416 169 658 tipa@ozemail.com.au

GENERAL NOTES

DO NOT SCALE OFF THIS DRAWING. USE FIGURED DIMENSIONS ONLY. VERIFY ALL DIMENSIONS ON SITE AND RESOLVE ANY DISCREPANCIES BEFORE PROCEEDING. COPYRIGHT OF THIS DRAWING AND THE DESIGNS EXECUTED REMAIN THE PROPERTY OF TONY CARO ARCHITECTURE. BUILDER TO EXAMINE SITE AND VERIFY SITE CONDITIONS PRIOR TO COMMENCING WORK. BUILDER TO CONFIRM BUILDING SETOUT PRIOR TO COMMENCING WORK. ALL ARCHITECTURAL DRAWINGS TO BE READ IN CONJUNCTION WITH OTHER ARCHITECTURAL DETAILS, SCHEDULES AND SPECIFICATIONS. ALL ARCHITECTURAL DRAWINGS AND DOCUMENTS TO BE READ IN CONJUNCTION WITH OTHER CONSULTANTS DRAWINGS AND SPECIFICATIONS. BUILDER TO ALLOW FOR DEFLECTION TO ALL SLABS AS REQUIRED TO STRUCTURAL ENGINEERS SPECIFICATION. CAD DOCUMENTS ARE ISSUED FOR INFORMATION ONLY. CHANGES ARE NOT TO BE MADE TO ANY DOCUMENTATION WITHOUT THE ARCHITECTS WRITTEN APPROVAL. TCA TAKES NO RESPONSIBILITY FOR THE ELECTRONIC TRANSMISSION. DIMENSIONS OR ACCURACY OF THESE DRAWINGS. CEILING LEVEL AT NOMINATED DISTANCE FROM FINISHED FLOOR LEVEL. FOR ALL EXTERNAL LEVELS REFER TO LANDSCAPE ARCHITECT'S DRAWINGS.

KEY PLAN / GENERAL INFO

N

REFERENCE SCALE 1:100
0 1 2 3 4 5

PROJECT: RIVERFRONT APARTMENTS 330 CHURCH STREET PARRAMATTA NSW	SCALE: 1:100	PAGE SIZE: A1	STATUS: PRELIMINARY
	DWG DATE: MAR 2011	DRAWN BY: JF	APPR BY: TC
	PLOT DATE: 18/5/11	REV:	ISSUE: 6
DRAWING NAME: Plan_Level 02	DRAWING NUMBER: A149		