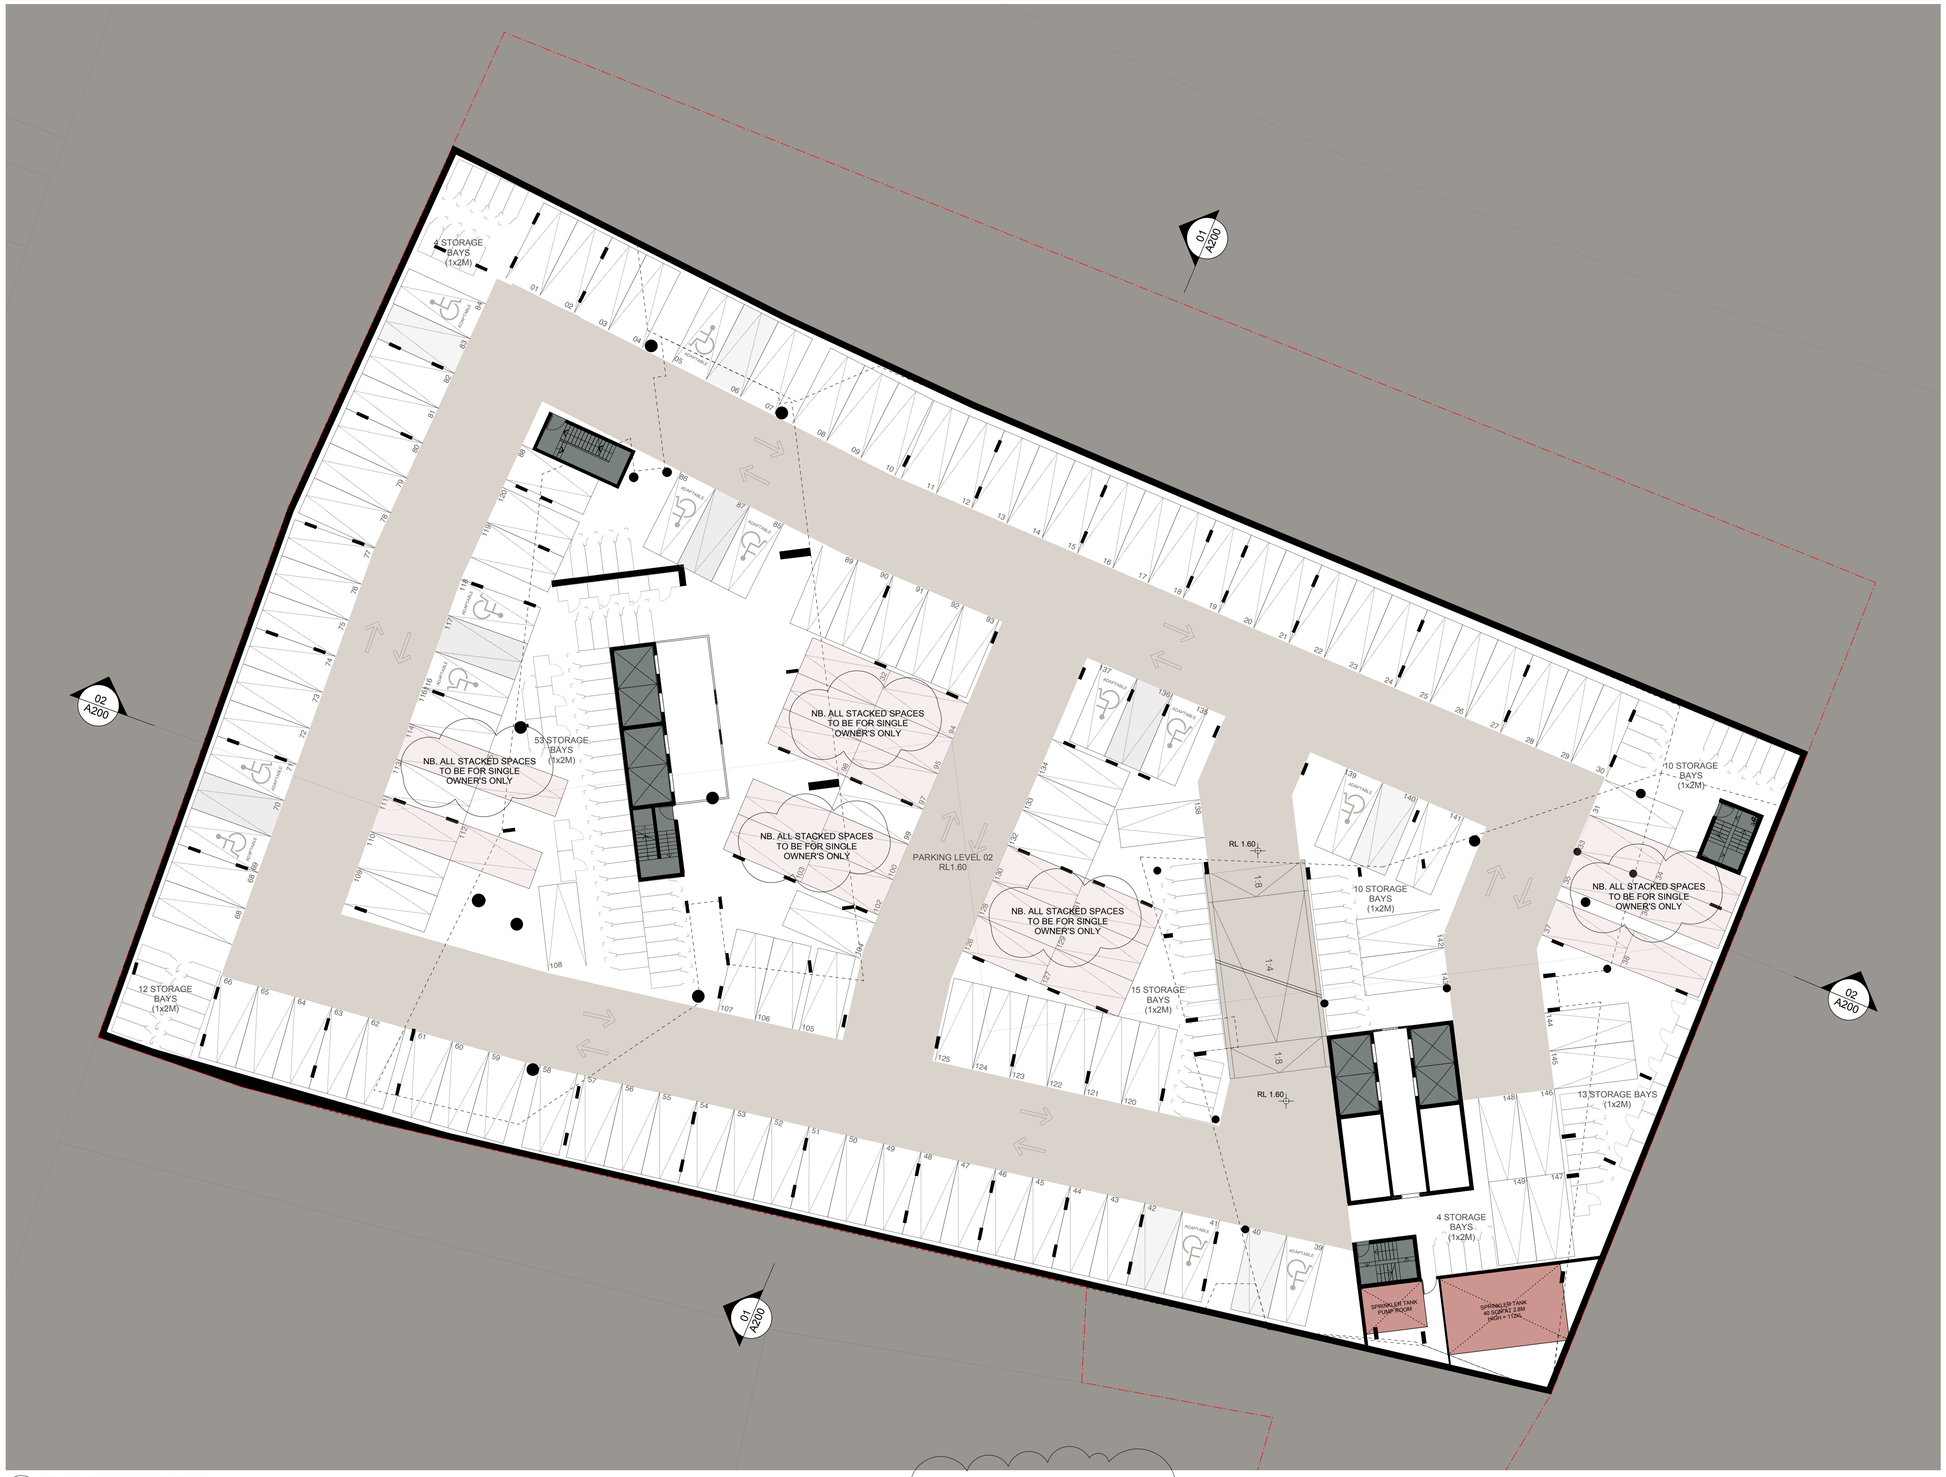

01 PLAN - PARKING LEVEL 02
1:200 @ A1

GENERAL LEGEND

-ALL ARCHITECTURAL DRAWINGS AND DOCUMENTS TO BE READ IN CONJUNCTION WITH OTHER CONSULTANTS DRAWINGS AND REPORTS
-FOR ALL EXTERNAL LEVELS REFER LANDSCAPE DRAWINGS.
-USE FIGURE DIMENSIONS ONLY - DO NOT SCALE FROM DRAWINGS. IF UNSURE CONFIRM DIMENSION WITH ARCHITECT PRIOR TO PROCEEDING
-'COPYRIGHT' TONY CARO ARCHITECTURE
-DIGITAL FILES ARE ISSUED FOR INFORMATION ONLY, CHANGES MUST NOT BE MADE TO DOCUMENTS WITHOUT ARCHITECT'S CONSENT

LEGEND - EXTERNAL FINISHES

AVB	ALUMINIUM VERTICAL BLADE - VARYING DEPTHS (300, 450, 600mm)	PC_1	PRECAST CONCRETE SPANDREL PANELS WITH PENETRATING PAINT FINISH OR SIMILAR
ALS	ALUMINIUM SLIDING SCREENS	PC_2	SMOOTH PRECAST CONCRETE WITH PAINTED FINISH (LIGHT) OR SIMILAR
BLG	BALUSTRADE - GLASS	PC_3	SMOOTH PRECAST CONCRETE WITH PAINTED FINISH (DARK) OR SIMILAR
BLC	BALUSTRADE - CONCRETE WITH PAINTED FINISH OR SIMILAR	PFC	PAINTED FC CLADDING
BLM	BALUSTRADE - METAL	PFS	PERFORATED METAL SCREEN
G_1	GLAZING TYPE 1 - CLEAR		
G_2	GLAZING TYPE 2 - TRANSLUCENT GLASS. COLOUR TBA		
G_3	GLAZING TYPE 3 - OPAQUE FILM APPLIED. COLOUR TBA		

BICYCLE PARKING

LEVEL	NO. PROVIDED
PARKING LEVEL 1	24
PARKING LEVEL 2	Provided in Storage Cages - 121
PARKING LEVEL 3	Provided in Storage Cages - 144
PARKING LEVEL 4	Provided in Storage Cages - 142
TOTAL	431

STORAGE SCHEDULE

LEVEL	STORAGE NO.	STORAGE (m3)
PARKING LEVEL 1	-	-
PARKING LEVEL 2	121	605
PARKING LEVEL 3	144	720
PARKING LEVEL 4	142	710
TOTAL	407	2035

PARKING SCHEDULE

LEVEL	RESIDENT PARKING	ADAPTABLE PARKING (1 per unit)	DISABLED PARKING	RETAIL/ VISITORS PARKING	TOTAL
PARKING LEVEL 1	-	-	4	140	144
PARKING LEVEL 2	137	13	0	0	150
PARKING LEVEL 3	137	13	0	0	150
PARKING LEVEL 4	140	13	0	0	153
TOTAL	414	39	4	140	597

DRAWING PREPARED FOR:

MERITON
MAKING SOLAR DIVIDENDS APPORABLE

MERITON APARTMENTS
LEVEL 11, MERITON TOWER
528 KENT STREET, SYDNEY

BY:

TONY CARO ARCHITECTURE PTY LTD
LEVEL 1, 2 GLEN ST MILSONS POINT
NSW 2061 SYDNEY AUSTRALIA
T 99649100 F 99649133
WWW.TONYCAROARCHITECTURE.COM.AU

TONYCAROARCHITECTURE

ISSUE REGISTER

No	Date	Note	By
5	23/11/11	DA Issue - Additional Information	JF
4	18/5/11	Issued for DA	JF
3	28/4/11	Preliminary DA for review	JF
2	28/3/11	TEST	SM
1	28/3/11	PROGRESS MEETING	SM

REVISION REGISTER

No	Date	Note	By

LEGEND

KEY CONSULTANT INFO

LANDSCAPE	GUY STURT & ASSOC GUY STURT 9211 3744 guy@sturtassociates.com.au	BASIX	EFFICIENT LIVING TRACEY COOLESTRACEY COOLES 9949 0332 tracey@efficientliving.com.au
STRUCTURAL	MERITON GEOFF 9211 3744 guy@sturtassociates.com.au	SOLAR ACCESS	HEGGIES NEIHAD AL-KHALIDY 9427 8100 neihad.al-khalidy@heggies.com.au
HYDRAULIC	TBA TBA TBA TBA	TRAFFIC	TTPA ROSS NETTLE 0416 189 656 ttpa@ttpa.com.au

GENERAL NOTES

DO NOT SCALE OFF THIS DRAWING. USE FIGURED DIMENSIONS ONLY. VERIFY ALL DIMENSIONS ON SITE AND RESOLVE ANY DISCREPANCIES BEFORE PROCEEDING. COPYRIGHT OF THIS DRAWING AND THE DESIGNS EXECUTED REMAIN THE PROPERTY OF TONY CARO ARCHITECTURE. BUILDER TO EXAMINE SITE AND VERIFY SITE CONDITIONS PRIOR TO COMMENCING WORK. BUILDER TO CONFIRM BUILDING SETOUT PRIOR TO COMMENCING WORK. ALL ARCHITECTURAL DRAWINGS TO BE READ IN CONJUNCTION WITH OTHER ARCHITECTURAL DETAILS, SCHEDULES AND SPECIFICATIONS. ALL ARCHITECTURAL DRAWINGS AND DOCUMENTS TO BE READ IN CONJUNCTION WITH OTHER CONSULTANTS DRAWINGS AND SPECIFICATIONS. BUILDER TO ALLOW FOR DEFLECTION TO ALL SLABS AS REQUIRED TO STRUCTURAL ENGINEERS SPECIFICATION. CAD DOCUMENTS ARE ISSUED FOR INFORMATION ONLY. CHANGES ARE NOT TO BE MADE TO ANY DOCUMENTATION WITHOUT THE ARCHITECTS WRITTEN APPROVAL. TCA TAKES NO RESPONSIBILITY FOR THE ELECTRONIC TRANSMISSION. DIMENSIONS OR ACCURACY OF THESE DRAWINGS. CEILING LEVEL AT NOMINATED DISTANCE FROM FINISHED FLOOR LEVEL. FOR ALL EXTERNAL LEVELS REFER TO LANDSCAPE ARCHITECT'S DRAWINGS.

KEY PLAN / GENERAL INFO

REFERENCE SCALE 1:200
0 2 4 6 8 10

PROJECT
RIVERFRONT APARTMENTS
330 CHURCH STREET
PARRAMATTA NSW

DRAWING NAME
Plan_Parking Level 02

SCALE	PAGE SIZE	STATUS
1:200	A1	PRELIMINARY
DWG DATE: MAR 2011	DRAWN BY: JF	APPR BY: TC
PLOT DATE: 18/5/11	REV	ISSUE: 5

DRAWING NUMBER
A098

1008_PLANS_reco.vwx