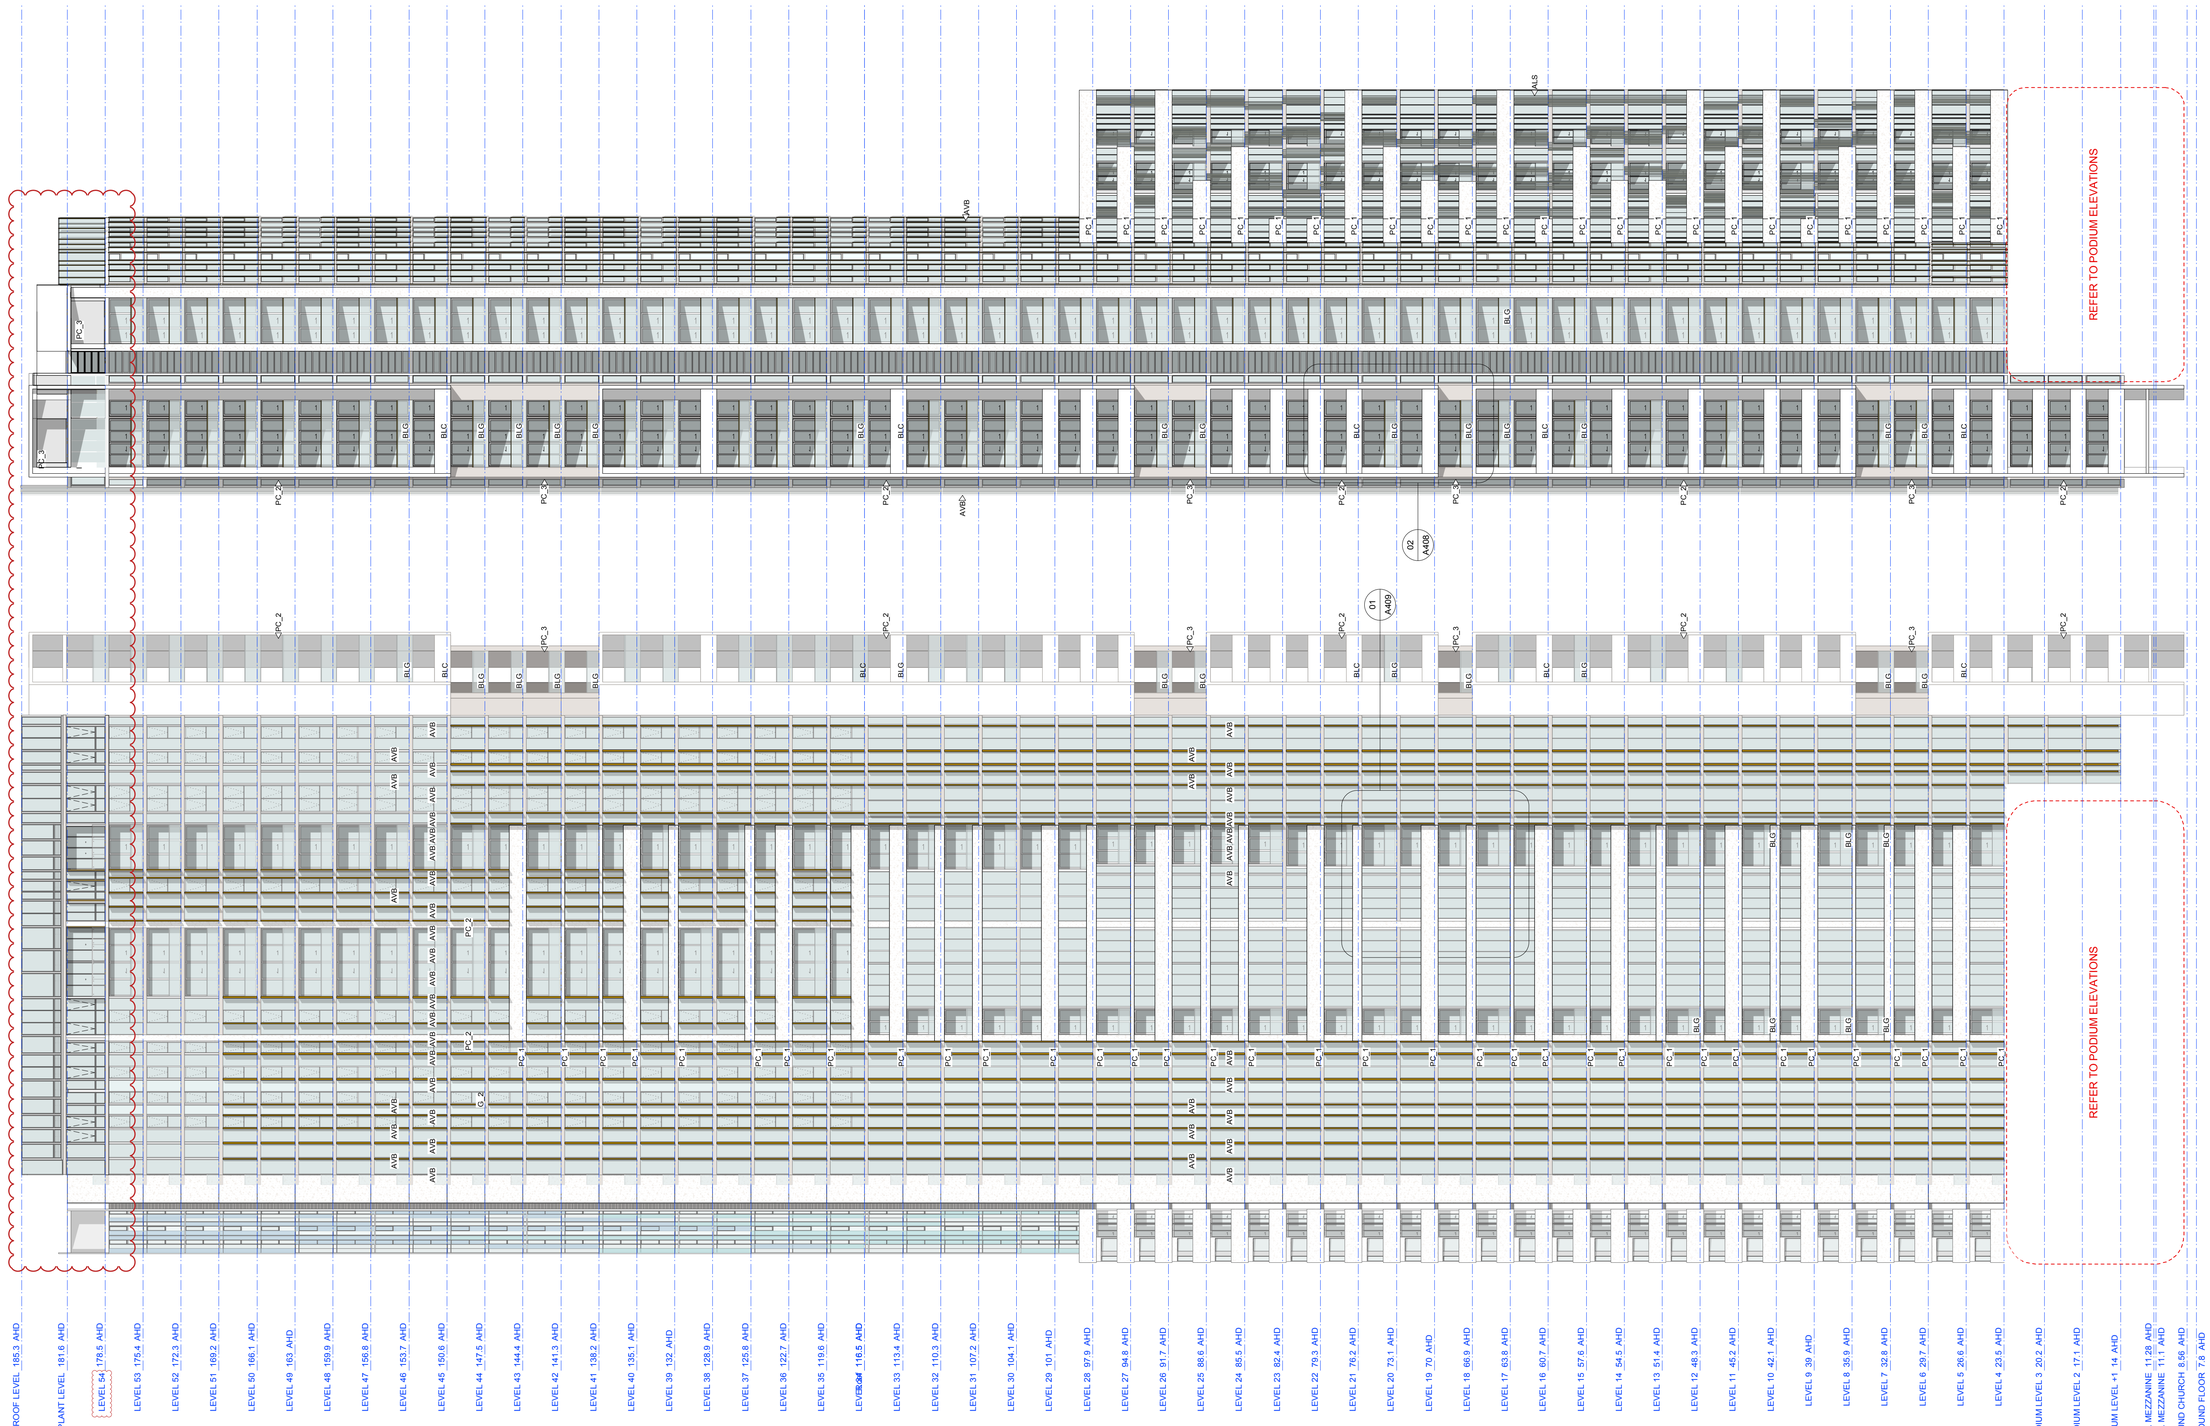

2 ELEVATION - NORTH
1:250 @A1

1 ELEVATION - EAST
1:250 @A1

LEGEND - EXTERNAL FINISHES

AVB	ALUMINIUM VERTICAL BLADE - VARYING DEPTHS (300, 450, 600mm)
ALS	ALUMINIUM LOUVRE SCREENS
BLG	BALUSTRADE - GLASS PANELS
BLC	BALUSTRADE - CONCRETE WITH PAINTED FINISH OR SIMILAR
PFS	PERFORATED METAL SCREEN
G_1	GLAZING TYPE 1 - CLEAR
G_2	GLAZING TYPE 2 - TRANSLUCENT GLASS, COLOUR TBA
G_3	GLAZING TYPE 3 - OPAQUE FILM APPLIED, COLOUR TBA
SSC	SAW-CUT SANDSTONE CLADDING
SPF	STEEL PORTAL FRAME WITH MICACEOUS PAINT FINISH
CPB	PRECAST PORTAL FRAME WITH MICACEOUS PAINT FINISH
CPF	PRECAST PORTAL FRAME WITH MICACEOUS PAINT FINISH
PC_1	PRECAST CONCRETE SPANDREL PANELS WITH PENETRATING PAINT FINISH OR SIMILAR IN NATURAL WHITE
PC_2	PRECAST CONCRETE WITH PAINTED FINISH (NATURAL WHITE) OR SIMILAR
PC_3	SMOOTH PRECAST CONCRETE WITH PAINTED FINISH (GREY PEBBLE) OR SIMILAR
PC_4	PRECAST CONCRETE WITH VERTICAL TEXTURE AND PENETRATING PAINT FINISH (GREY PEBBLE)

GENERAL LEGEND

- ALL ARCHITECTURAL DRAWINGS AND DOCUMENTS TO BE READ IN CONJUNCTION WITH OTHER CONSULTANTS DRAWINGS AND REPORTS - FOR ALL EXTERNAL FINISHES REFER TO ELEVATIONS.
- FOR ALL DETAILS REFER TO LANDSCAPE DRAWINGS.
- UNSURE CONFIRM DIMENSION WITH ARCHITECT PRIOR TO PROCEEDING - DO NOT SCALE FROM DRAWINGS.
- DIGITAL FILES ARE ISSUED FOR INFORMATION ONLY. CHANGES MUST NOT BE MADE TO DOCUMENTS WITHOUT ARCHITECT'S CONSENT

MERITON

MERITON APARTMENTS
LEVEL 11, MERITON TOWER
528 KENT STREET, SYDNEY

ISSUE REGISTER

No	Date	Note	By
10	13/7/16	Amended S75W Application	MR
9	20/3/14	Amended S75W Application	SM
8	6/3/14	Amended s75w Application	SM
7	1/2/14	Amended s75w Application	SM
6	18/12/13	Amended s75W Application	JF
5	17/5/13	Amended s.75w Application	JF
4	23/11/11	DA Issue - Additional Information	JF
3	18/5/11	Issued for DA	JF
2	10/5/11	Revised Prelim DA for Review	JF
1	29/4/11	Preliminary DA for Review	JF

REVISION REGISTER

No	Date	Note	By
F	13/7/16	Revised S75w Application	MR
E	20/3/14	Balcony added to East Elev	SM
D	6/3/14	Revised s75w Application	RD
C	21/2/14	Amended s75W	BY
B	18/2/14	Amended s75w	RD
A	12/2/14	Revised s75w Application	RD

KEY CONSULTANT INFO

LANDSCAPE	GUY STURT & ASSOC GUY STURT 9211 3744 guy@sturtassociates.com.au
STRUCTURAL	BONACCI GROUP TIM HOARE 8247 8400 thoare@bonaccigroup.com
HYDRAULIC	TBA TBA TBA TBA

KEY CONSULTANT INFO

BASIX	EFFICIENT LIVING TRACEY COOLES 9949 0332 tracey@efficientliving.com.au
SOLAR ACCESS	HEGGIES NEIHAD AL-KHALIDY 9427 8100 neihad.al-khalidy@heggies.com.au
TRAFFIC	TTPA ROSS NETTLE 0416 189 656 ttpa@ttpa.com.au

GENERAL NOTES

DO NOT SCALE OFF THIS DRAWING. USE FIGURED DIMENSIONS ONLY. VERIFY ALL DIMENSIONS ON SITE AND RESOLVE ANY DISCREPANCIES BEFORE PROCEEDING. COPYRIGHT OF THIS DRAWING AND THE DESIGNS EXECUTED REMAIN THE PROPERTY OF TONY CARO ARCHITECTURE. BUILDER TO EXAMINE SITE AND VERIFY SITE CONDITIONS PRIOR TO COMMENCING WORK. BUILDER TO CONFIRM BUILDING SETOUT PRIOR TO COMMENCING WORK. ALL ARCHITECTURAL DRAWINGS TO BE READ IN CONJUNCTION WITH OTHER ARCHITECTURAL DETAILS, SCHEDULES AND SPECIFICATIONS. ALL ARCHITECTURAL DRAWINGS AND DOCUMENTS TO BE READ IN CONJUNCTION WITH OTHER CONSULTANTS DRAWINGS AND SPECIFICATIONS. BUILDER TO ALLOW FOR DEFLECTION TO ALL SLABS AS REQUIRED TO STRUCTURAL ENGINEERS SPECIFICATION. CAD DOCUMENTS ARE ISSUED FOR INFORMATION ONLY. CHANGES ARE NOT TO BE MADE TO ANY DOCUMENTATION WITHOUT THE ARCHITECTS WRITTEN APPROVAL. TCA TAKES NO RESPONSIBILITY FOR THE ELECTRONIC TRANSMISSION. DIMENSIONS OR ACCURACY OF THESE DRAAWINGS. CEILING LEVEL AT NOMINATED DISTANCE FROM FINISHED FLOOR LEVEL. FOR ALL EXTERNAL LEVELS REFER TO LANDSCAPE ARCHITECT'S DRAWINGS.

KEY PLAN / GENERAL INFO

PROJECT
RIVERFRONT APARTMENTS
330 CHURCH STREET
PARRAMATTA NSW

DRAWING NAME
ELEVATIONS - WEST TOWER

SCALE	PAGE SIZE	STATUS
1:250	A1	A
Date	RD	JF
27/3/14	F	10

A354

1008_ELEVATIONS_12.rvx