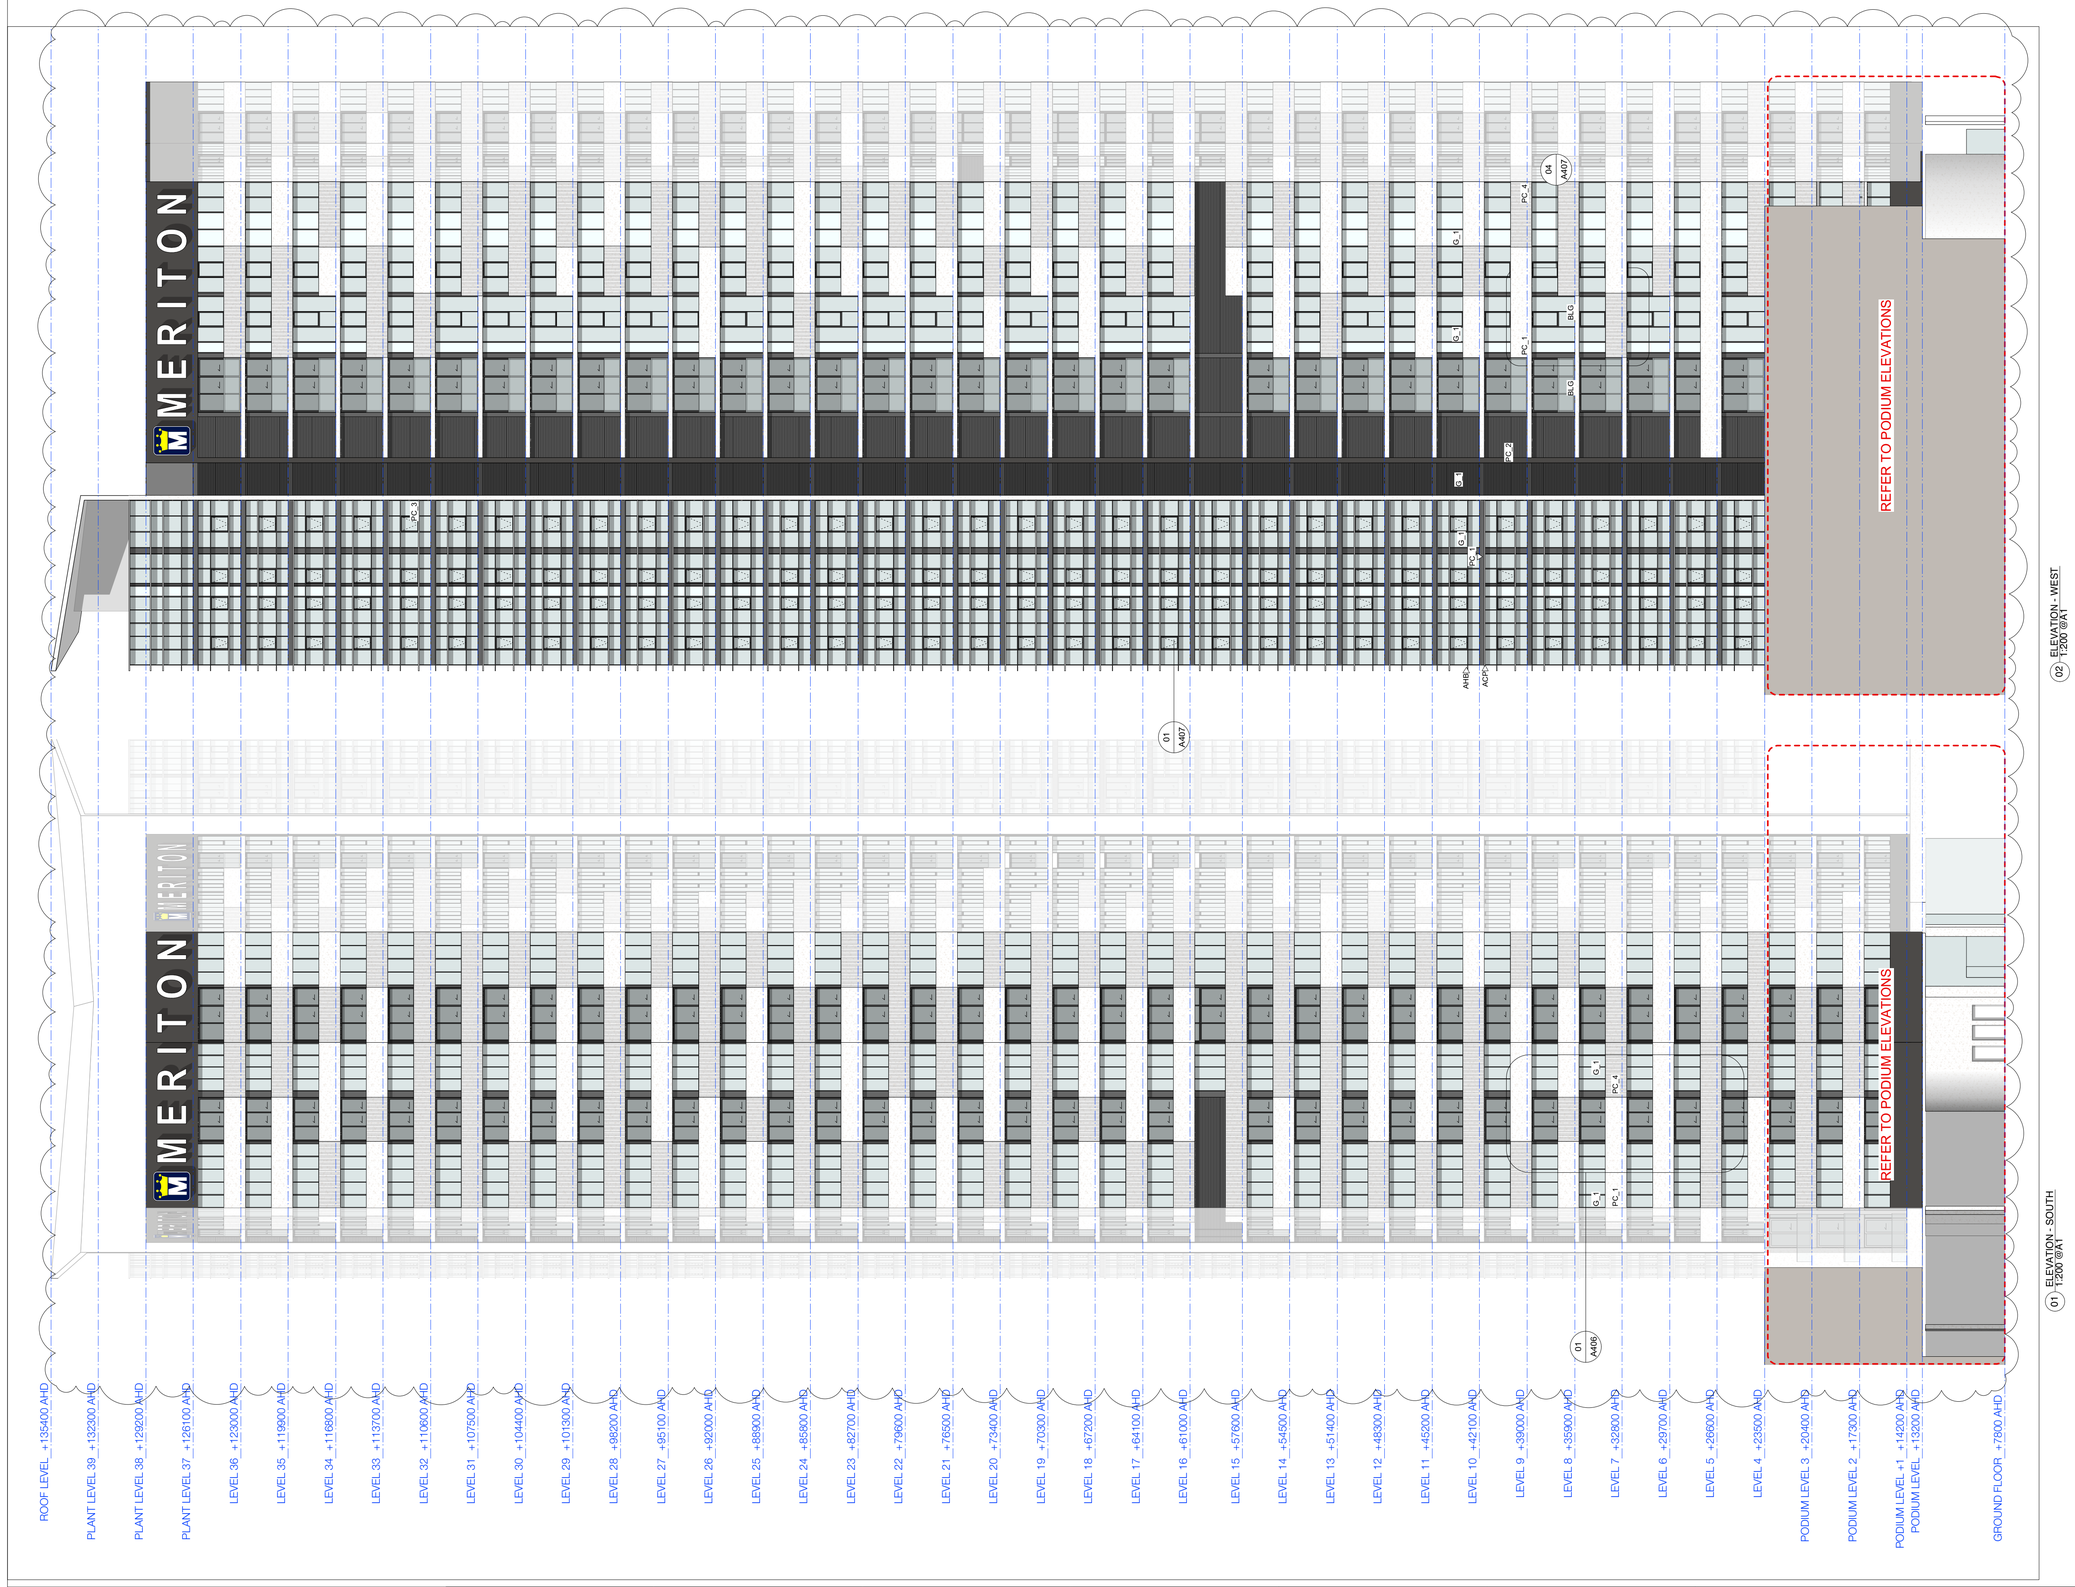

01 ELEVATION - SOUTH
1:200 @A1

02 ELEVATION - WEST
1:200 @A1

LEGEND - EXTERNAL FINISHES

AHB	ALUMINIUM HORIZONTAL BLADE
ACP	ALUMINIUM COVER PLATE IN 'DARK BRONZE'
PFS	PERFORATED METAL SCREEN
ALS	ALUMINIUM SLIDING SCREENS
BLC	BALUSTRADE - CONCRETE WITH PARK BENCH
BLG	BALUSTRADE - METAL
BLC	BALUSTRADE - CONCRETE WITH LEDGE
G_1	GLAZING TYPE 1 - TRANSLUCENT GLASS, COLOUR TBA
G_2	GLAZING TYPE 2 - OPAQUE FILM APPLIED, COLOUR TBA
G_3	
PC_1	PRECAST CONCRETE SPANDREL PANELS WITH PENETRATING PAINT FINISH OR SIMILAR
PC_2	PRECAST CONCRETE WITH PAINTED FINISH (NATURAL WHITE) OR SIMILAR
PC_3	SMOOTH PRECAST CONCRETE WITH PAINTED FINISH OR SIMILAR
PC_4	PRECAST CONCRETE WITH VERTICAL TEXTURE AND PENETRATING PAINT FINISH IN GREY PEBBLE OR SIMILAR

GENERAL LEGEND

-ALL ARCHITECTURAL DRAWINGS AND DOCUMENTS TO BE READ IN CONJUNCTION WITH OTHER CONSULTANTS DRAWINGS AND REPORTS -FOR ALL DIMENSIONS REFER TO ARCHITECTURAL DRAWINGS. -DO NOT SCALE DRAWINGS. USE FIGURED DIMENSIONS ONLY. -ALL DIMENSIONS, LEVELS AND SCALE FROM DRAWINGS. IF UNSURE CONFIRM DIMENSION WITH ARCHITECT PRIOR TO PROCEEDING -ALL DRAWINGS TO BE READ IN COLOUR. -DIGITAL FILES ARE ISSUED FOR INFORMATION ONLY. CHANGES MUST NOT BE MADE TO DOCUMENTS WITHOUT ARCHITECT'S CONSENT

DRAWING PREPARED FOR:

MERITON
MAKING LUXURY APARTMENTS AFFORDABLE

MERITON APARTMENTS
LEVEL 11, MERITON TOWER
528 KENT STREET, SYDNEY

BY:

TONY CARO ARCHITECTURE PTY LTD
LEVEL 1, 2 GLEN ST MILSONS POINT
NSW 2061 SYDNEY AUSTRALIA
T 99649100 F 99649133
WWW.TONYCAROARCHITECTURE.COM.AU

TONYCAROARCHITECTURE

ISSUE REGISTER

No	Date	Note	By
8	12/2/15	Amended s75w Application	TC
7	12/12/14	Amended s75w Application	SM
6	26/2/14	Amended for s75w Application	BY
5	12/2/14	Amended S75W Application	SM
4	17/5/13	Amended s.75w Application	JF
3	23/11/11	DA Issue - Additional Information	JF
2	18/5/11	Issued for DA	JF
1	28/4/11	Preliminary DA for review	JF

REVISION REGISTER

No	Date	Note	By
B	12/2/15	Plant Level Moved from L20 to L15	RD
A	12/12/14	Revised s75w Application	RD

LEGEND

KEY CONSULTANT INFO

LANDSCAPE	GUY STURT & ASSOC GUY STURT 9211 3744 guy@sturtassociates.com.au
STRUCTURAL	BONACCI GROUP TIM HOARE 8247 8400 thoare@bonaccigroup.com
HYDRAULIC	TBA TBA TBA TBA

KEY CONSULTANT INFO

BASIX	EFFICIENT LIVING TRACEY COOLES 9949 0332 tracey@efficientliving.com.au
SOLAR ACCESS	HEGGIES NEIHAD AL-KHALIDY 9427 8100 neihad.al-khalidy@heggies.com.au
TRAFFIC	TTPA ROSS NETTLE 0416 189 656 ttpa@ttpa.com.au

GENERAL NOTES

DO NOT SCALE OFF THIS DRAWING. USE FIGURED DIMENSIONS ONLY. VERIFY ALL DIMENSIONS ON SITE AND RESOLVE ANY DISCREPANCIES BEFORE PROCEEDING. COPYRIGHT OF THIS DRAWING AND THE DESIGNS EXECUTED REMAIN THE PROPERTY OF TONY CARO ARCHITECTURE. BUILDER TO EXAMINE SITE AND VERIFY SITE CONDITIONS PRIOR TO COMMENCING WORK. BUILDER TO CONFIRM BUILDING SETOUT PRIOR TO COMMENCING WORK. ALL ARCHITECTURAL DRAWINGS TO BE READ IN CONJUNCTION WITH OTHER ARCHITECTURAL DETAILS, SCHEDULES AND SPECIFICATIONS. ALL ARCHITECTURAL DRAWINGS AND DOCUMENTS TO BE READ IN CONJUNCTION WITH OTHER CONSULTANTS

DRAWINGS AND SPECIFICATIONS. BUILDER TO ALLOW FOR DEFLECTION TO ALL SLABS AS REQUIRED TO STRUCTURAL ENGINEERS SPECIFICATION. CAD DOCUMENTS ARE ISSUED FOR INFORMATION ONLY. CHANGES ARE NOT TO BE MADE TO ANY DOCUMENTATION WITHOUT THE ARCHITECTS WRITTEN APPROVAL. TCA TAKES NO RESPONSIBILITY FOR THE ELECTRONIC TRANSMISSION. DIMENSIONS OR ACCURACY OF THESE DRAWINGS. CEILING LEVEL AT NOMINATED DISTANCE FROM FINISHED FLOOR LEVEL. FOR ALL EXTERNAL LEVELS REFER TO LANDSCAPE ARCHITECT'S DRAWINGS.

KEY PLAN / GENERAL INFO

REFERENCE SCALE 1:200
0 2 4 6 8 10

PROJECT
RIVERFRONT APARTMENTS
330 CHURCH STREET
PARRAMATTA NSW

DRAWING NAME
ELEVATIONS - EAST TOWER

SCALE	PAGE SIZE	STATUS
1:200	A1	A
DWG DATE: Date	DRAWN BY: RD	APPR BY: JF
PLOT DATE: 12/2/15	REV: B	ISSUE: 8

DRAWING NUMBER
A353