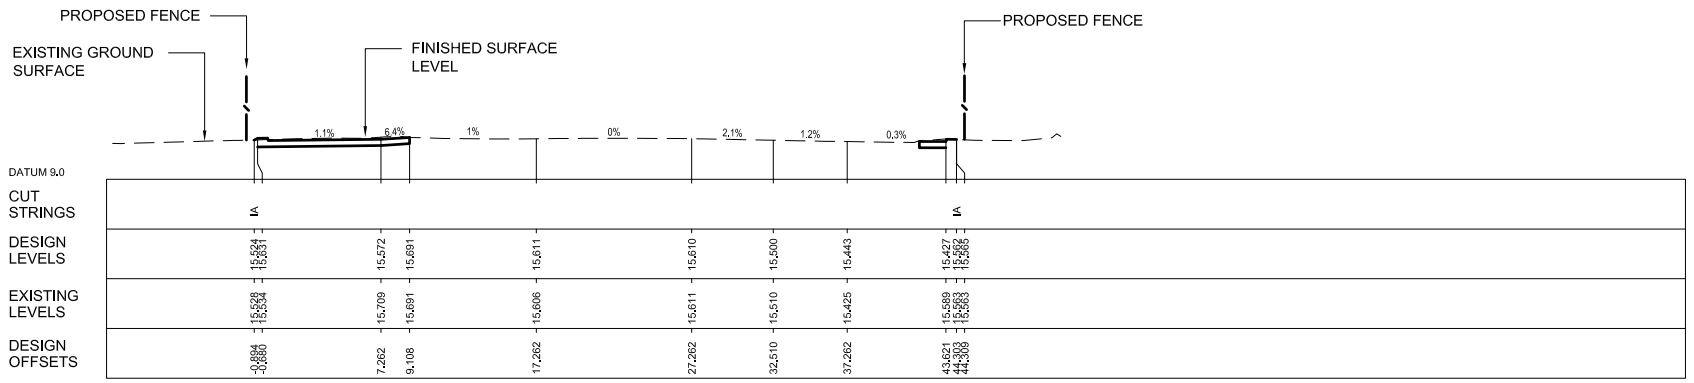

SECTION 4 / 004
1:20

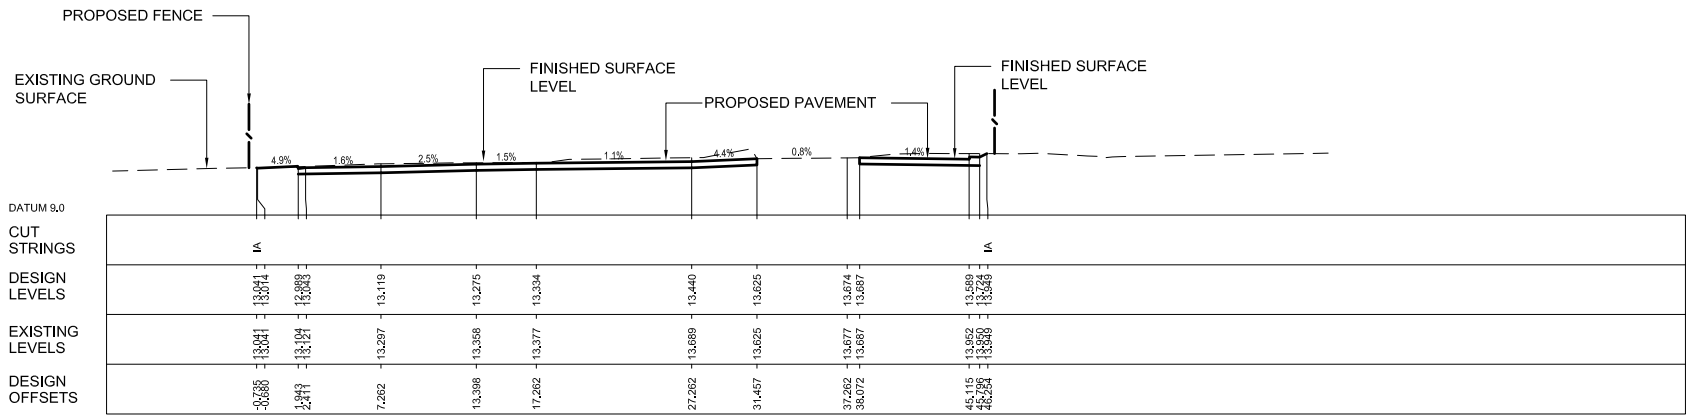

SECTION 3 / 004
1:20

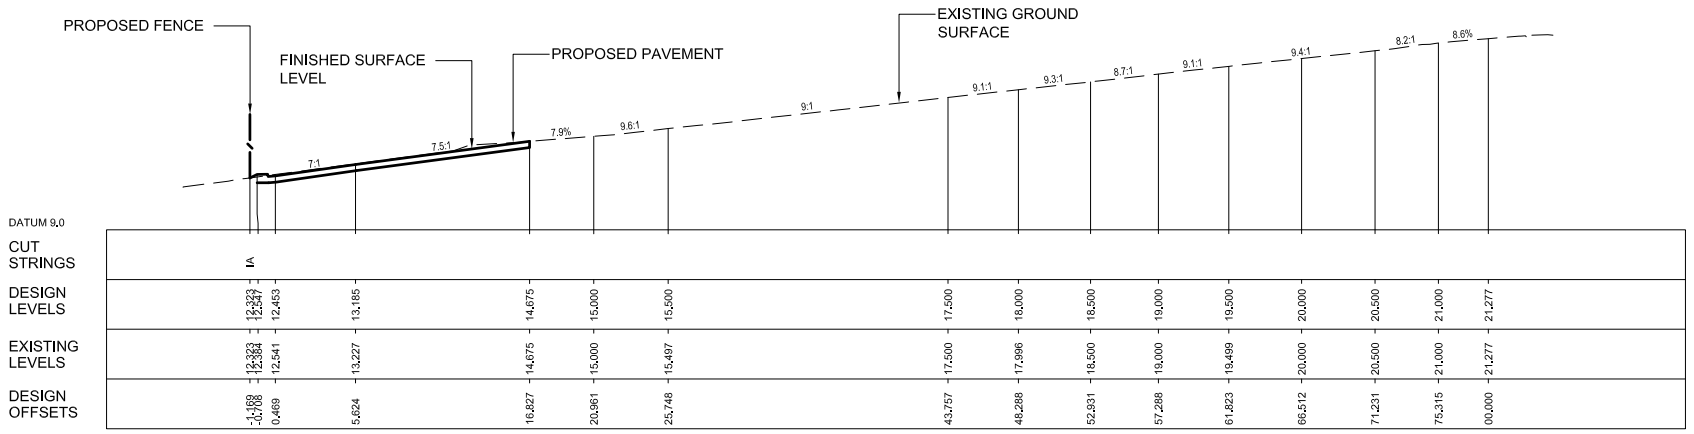

SECTION 2 / 004
1:20

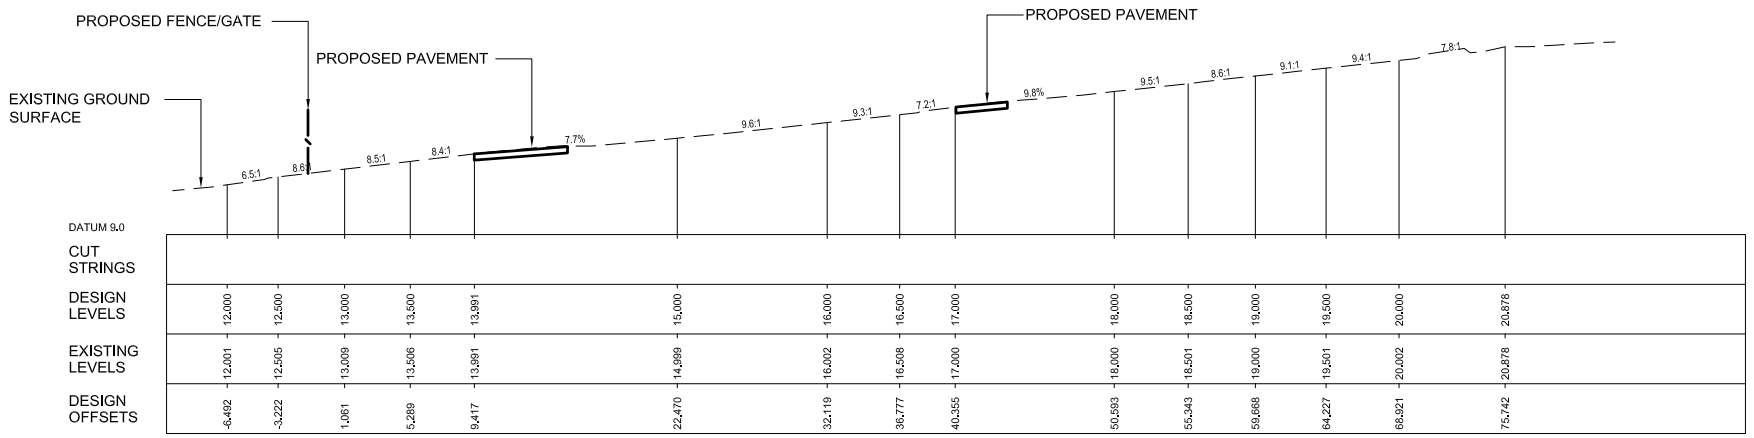

SECTION 1 / 004
1:20

SCALE 1:20 (B1)

CONTRACTORS MUST VERIFY ALL DIMENSIONS ON THE SITE BEFORE COMMENCING ANY WORK OR MAKING ANY SHOP DRAWING WHICH MUST BE SUBMITTED AND REVIEWED BEFORE MANUFACTURE

KEY PLAN

REVISION	AMENDMENT	DATE	DRAWN
1	ISSUED FOR COORDINATION	02.12.11	A.C.
2	ISSUED FOR TENDER	16.02.12	L.B.

ARCHITECTS

silver thomas hanley
HEALTH ARCHITECTURE
ABN. 21 134 476 065
Level 3, 73 York Street Sydney, 2000
PH: (02) 8299 4600 FAX: (02) 82994646

THIS ARCHITECTURAL DESIGN IS THE COPYRIGHT OF SILVER THOMAS HANLEY (AUS) PTY LTD ABN 21 134 476 065 AND SHALL NOT BE REPRODUCED WITHOUT THEIR WRITTEN PERMISSION

CLIENT

NSW GOVERNMENT Health Central Coast Local Health Network
HEALTH INFRASTRUCTURE NSW GOVERNMENT NSW HEALTH

PROJECT MANAGER

coffey projects SPECIALIST LEADERS AND MANAGERS
Level 10, BT Tower
1 Market Street Sydney NSW 2000
PH: (02) 9287 2100

CONSULTANTS

SPP GROUP Hydraulic Fire Environmental
SKM
STEENSEN VARMING

PROJECT

CENTRAL COAST REGIONAL
CANCER CENTRE
GOSFORD HOSPITAL

DRAWING TITLE

CAR PARK
FLEET CAR PARK
TYPICAL SECTIONS

SCALE	DATE DRAWN	DRAWN BY	CHECKED
1:100	02.12.11	T.M	L.M.

PROJECT No	DRAWING No	REVISION
NB11302	CLCP.01.006	2

DRAWING STATUS

ISSUED FOR TENDER

Plot Date: 16 Feb 2012 @ 16:12:16 Login Name: bsarrett Cad File: D:\Documents and Settings\bsarrett\My Documents\Organise\Bsarrett\http\dmca.akimconsulting.com\80\sites\NB11302\DmcaConsult\Deliverea\CLCP.01.006.dwg