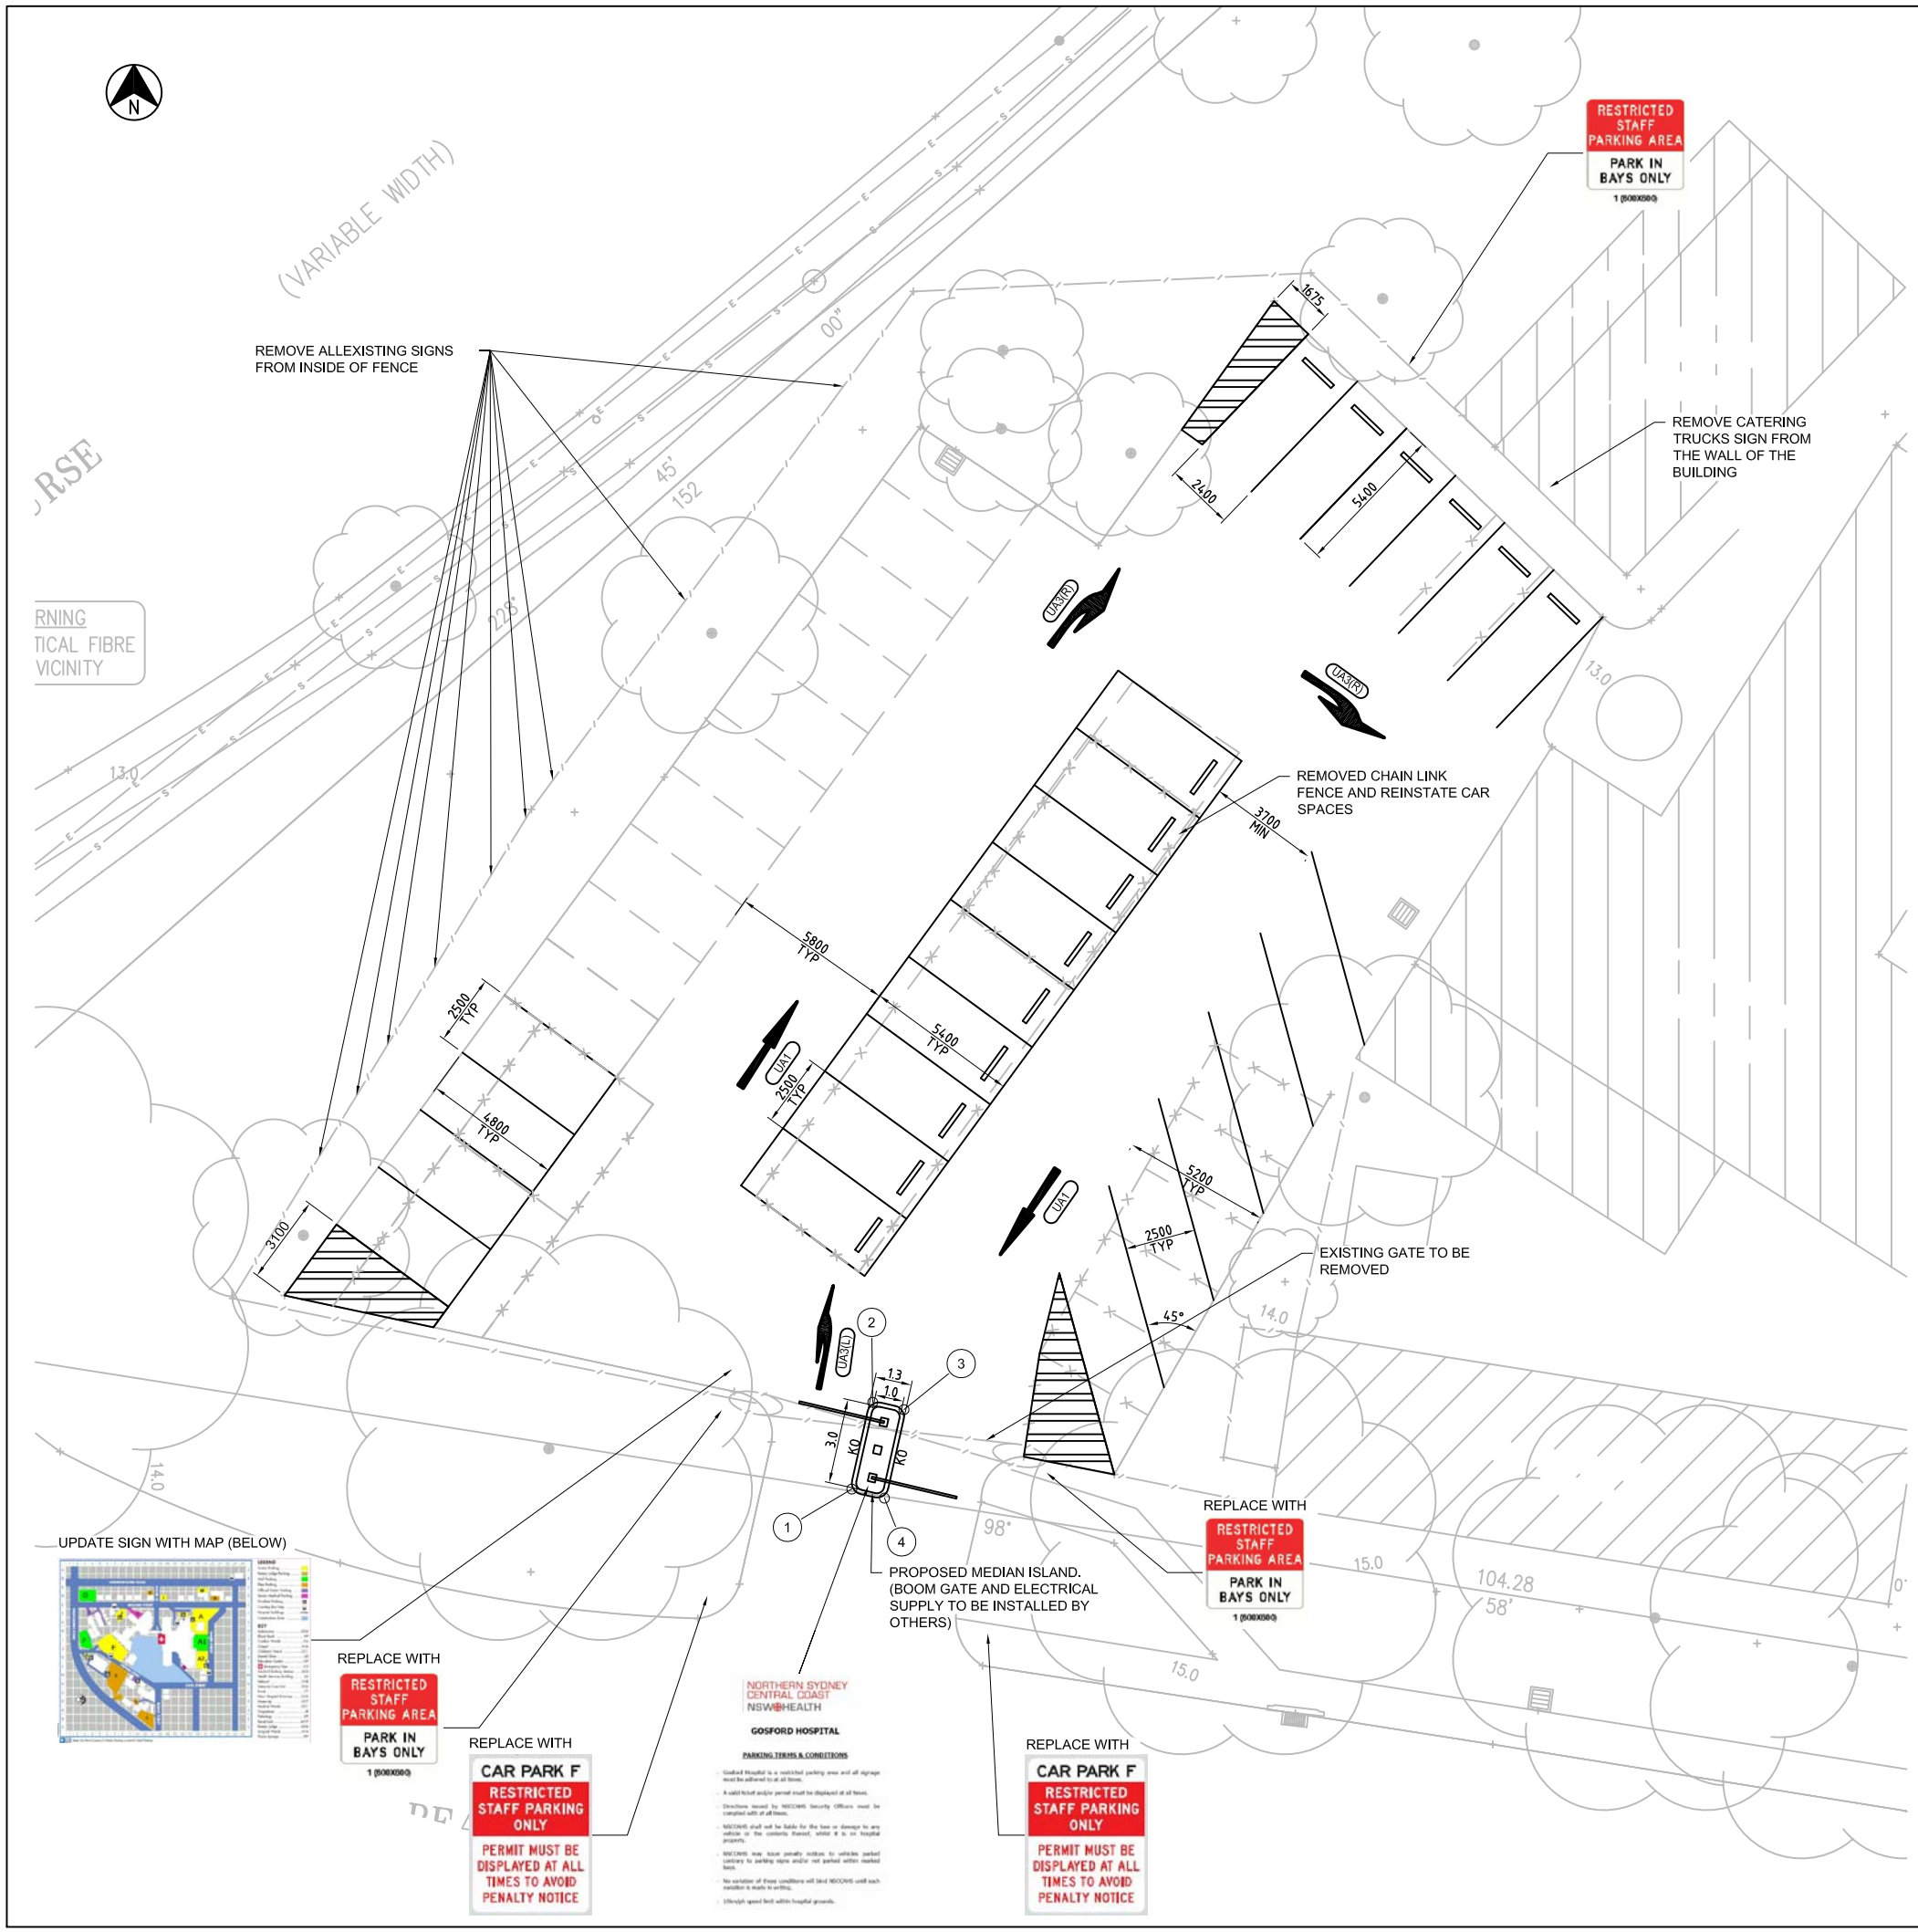

LEGEND

- REMOVE EXISTING LINEMARKING
- REMOVE EXISTING CHAIN LINK FENCE AND POST
- NEW LINE MARKING
- RA3(R) — PAVEMENT MARKING ARROW LABEL
- KO — KERB ONLY. REFER TO CI.CP.01.002 FOR KERB DETAIL
- WHEEL STOP

MEDIAN ISLAND SETOUT

POINT	EASTING	NORTHING	SURFACE LEVEL
1	345424. 441	6300902. 636	EXISTING
2	345425. 162	6300905. 856	EXISTING
3	345426. 431	6300905. 571	EXISTING
4	345425. 709	6300902. 351	EXISTING

NOTES

1. LINEMARKING TO BE CARRIED OUT IN ACCORDANCE WITH CURRENT AUSTRALIAN STANDARDS AS1742
2. NON STATUTORY SIGNS TO BE SOURCED FROM HOSPITAL APPROVED MANUFACTURER
3. ALL DEBRIS TO BE REMOVED AT EXISTING STORMWATER PIT TO AVOID BLOCKAGE.

CONSTRUCT HOSPITAL MAP AT CORNER OF BEANE ST AND HOSPITAL DRIVE (AS PER PHOTO BELOW)

CONTRACTORS MUST VERIFY ALL DIMENSIONS ON THE SITE BEFORE COMMENCING ANY WORK OR MAKING ANY SHOP DRAWING WHICH MUST BE SUBMITTED AND REVIEWED BEFORE MANUFACTURE

KEY PLAN

REVISION	AMENDMENT	DATE	DRAWN
1	ISSUED FOR COORDINATION	02.12.11	A.C.
2	ISSUED FOR TENDER	16.02.12	L.B.

ARCHITECTS

silver thomas hanley
HEALTH ARCHITECTURE
ABN: 21 134 476 095
Level 3, 73 York Street Sydney, 2000
PH: (02) 9299 4600 FAX: (02) 92994646

THIS ARCHITECTURAL DESIGN IS THE COPYRIGHT OF SILVER THOMAS HANLEY (AUS) PTY LTD ABN 21 134 476 095 AND SHALL NOT BE REPRODUCED WITHOUT THEIR WRITTEN PERMISSION

CLIENT

NSW GOVERNMENT Health
Central Coast
Local Health Network
NSW HEALTH INFRASTRUCTURE
NSW HEALTH

PROJECT MANAGER

coffey projects
SPECIALIST LEADERS AND MANAGERS
Level 10, BT Tower
1 Market Street Sydney NSW 2000
PH: (02) 9287 2100

CONSULTANTS

SPP GROUP Hydraulic Fire Environmental
SKM
STEENSEN VARMING

PROJECT

CENTRAL COAST REGIONAL
CANCER CENTRE
GOSFORD HOSPITAL

DRAWING TITLE

CAR PARK
BEANE STREET CAR PARK
GENERAL ARRANGEMENTS

SCALE	DATE DRAWN	DRAWN BY	CHECKED
1:100	02.12.11	T.M	L.M.

PROJECT No	DRAWING No	REVISION
NB11302	CI.CP.01.003	2

DRAWING STATUS

ISSUED FOR TENDER

Plot Date: 16 Feb 2012 @ 16:01:33 Login Name: lbarrett Cad File: D:\Documents and Settings\lbarrett\My Documents\Organice\lbarrett\http\dmca.silmoonsulting.com\80\sites\NB11302\DmcaConsult\Desiver\CI.CP.01.003-004.dwg