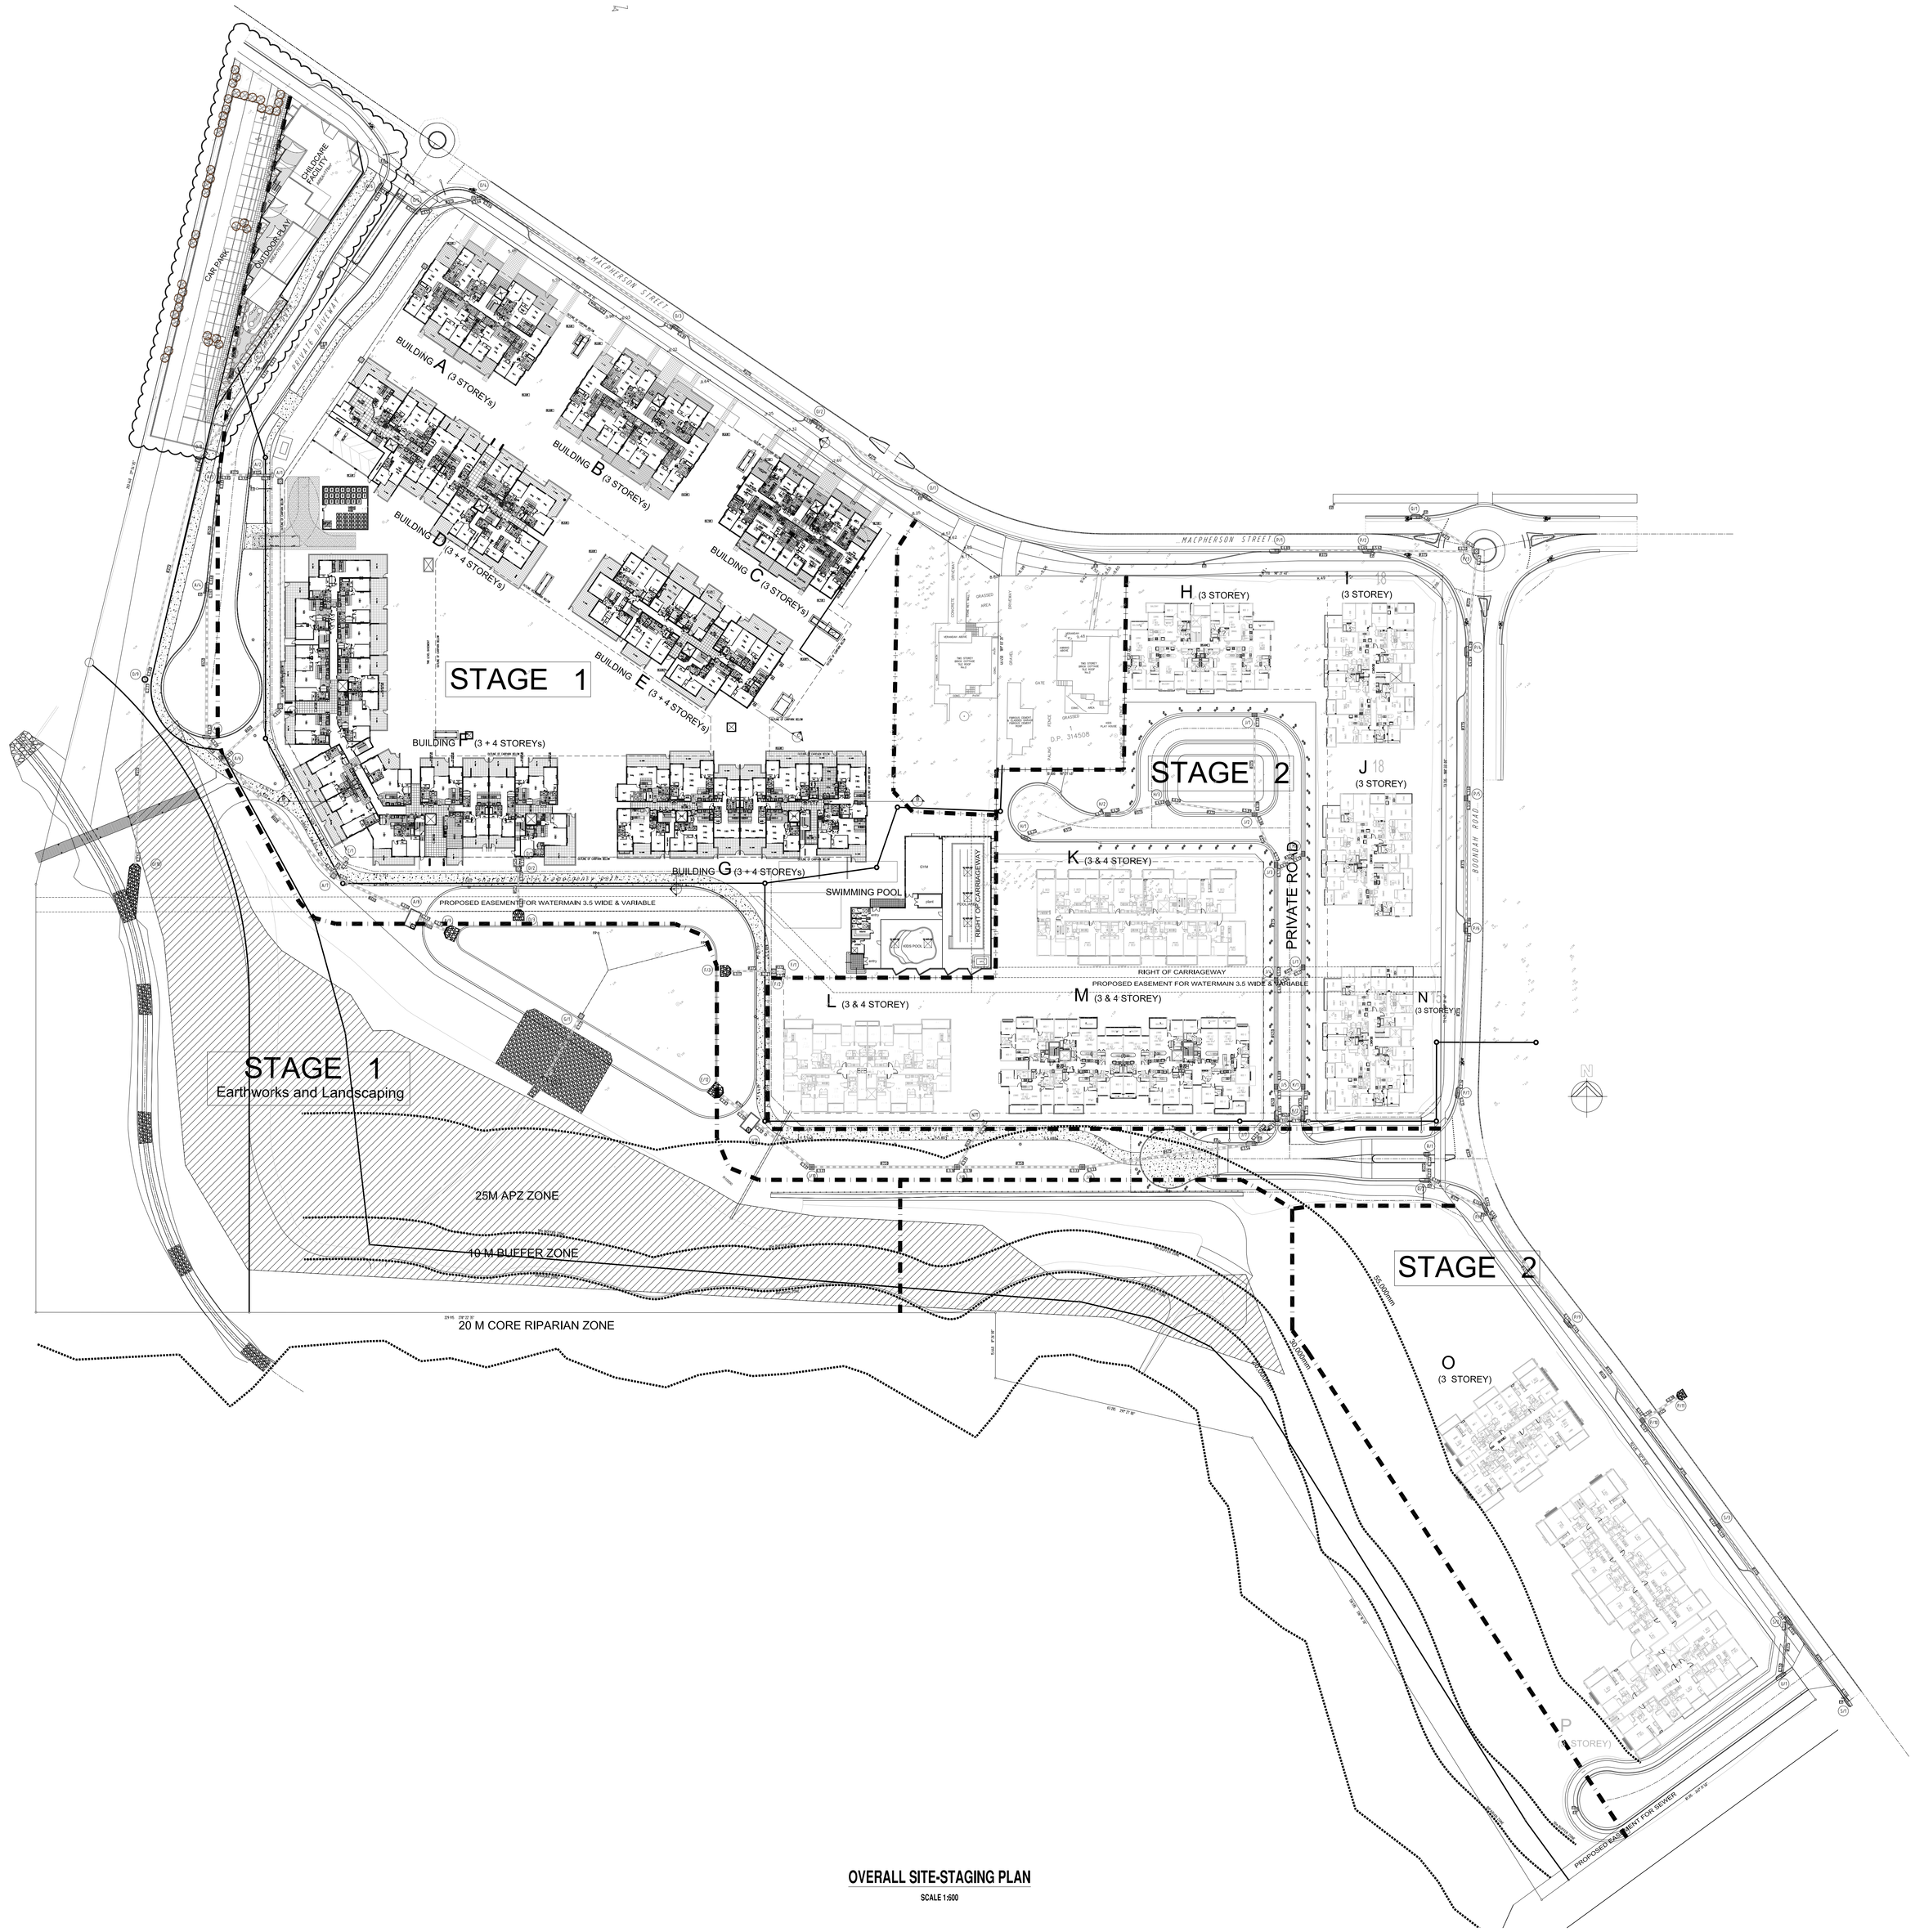

OVERALL SITE-STAGING PLAN

SCALE 1:500

ISSUE	DATE	REVISION	BY	ISSUE	DATE	REVISION	BY
D	30.05.11	S75W APPLICATION.	TMJ	H	14.03.13	CHILDCARE FACILITY REVISED	CJC
C	27.05.11	CONDITION B1 MODIFICATIONS.	TMJ	G	21.06.12	BLOCK C & G PLANS REVISED	CJC
B	13.08.10	NEW ROAD, CIVIL WORKS AND LANDSCAPING ADDED.	AJH	F	30.01.12	NEW ROADS SHOWN	CJC
A	12.02.10	ISSUE FOR DA	AJH	E	20.07.11	CONDITION B2 MODIFICATIONS	TMJ

DO NOT SCALE

USE FIGURED DIMENSIONS AT ALL TIMES. IF IN DOUBT CHECK WITH MERITON APARTMENTS PTY. LTD.
CONTRACTOR(S) TO CHECK AND VERIFY ALL LEVELS, DATUMS AND DIMENSIONS ON SITE AND SHALL REPORT ANY DISCREPENCIES OR OMMISSIONS TO MERITON APARTMENTS PTY. LTD. PRIOR TO COMMENCEMENT OF WORK AND DURING THE CONSTRUCTION PHASE.

20 10 0 10 20 30 40 50 100mm

NORTH:

GENERAL NOTES:

THIS DRAWING IS THE EXCLUSIVE PROPERTY OF MERITON APARTMENTS PTY. LTD. AND THE REPRODUCTION OF ANY PART WITHOUT THE PRIOR WRITTEN CONSENT OF MERITON APARTMENTS PTY. LTD. IS A VIOLATION OF APPLICABLE LAWS. IN NO EVENT SHALL MERITON APARTMENTS PTY. LTD. BE HELD LIABLE FOR SPECIAL COLLATERAL, INCIDENTAL OR CONSEQUENTIAL LIABILITY IN CONNECTION WITH THE USE OF THIS DIGITAL DATA ONCE RELEASED FROM THE MERITON APARTMENTS PTY. LTD. OFFICES.
THIS DRAWING IS TO BE READ AND UNDERSTOOD IN CONJUNCTION WITH THE STRUCTURAL, MECHANICAL, ELECTRICAL AND / OR ANY OTHER CONSULTANTS DOCUMENTATION AS MAY BE APPLICABLE TO THE PROJECT PRIOR TO THE START OF ANY WORKS AND FOR ITS DURATION.

Meriton Apartments Pty. Ltd.
Builders & Developers
Level 11, 528 Kent Street, Sydney NSW 2000 Email: dl@design.meriton.com.au
Tel: (02) 9287 2888 Fax: (02) 9287 2777 Internet: http://www.meriton.com.au

PROJECT:
PROPOSED RESIDENTIAL DEVELOPMENT
NEW RESIDENTIAL DEVELOPMENT
14–18 BOONDAH ROAD
WARRIEWOOD, NSW 2102

DRAWING TITLE:
OVERALL SITE-STAGING PLAN

PROJECT No.	DATE:	DRAWING No:	REV:
697	2/16/2011	DA01	H
DRAWN BY: AJH	SCALE: 1:600		

CAD FILE: S:\14-18-BOONDAH-RD\ARCH\DA-SUBMISSION-110215\DA01 OVERALL SITE-STAGING PLAN.dwg