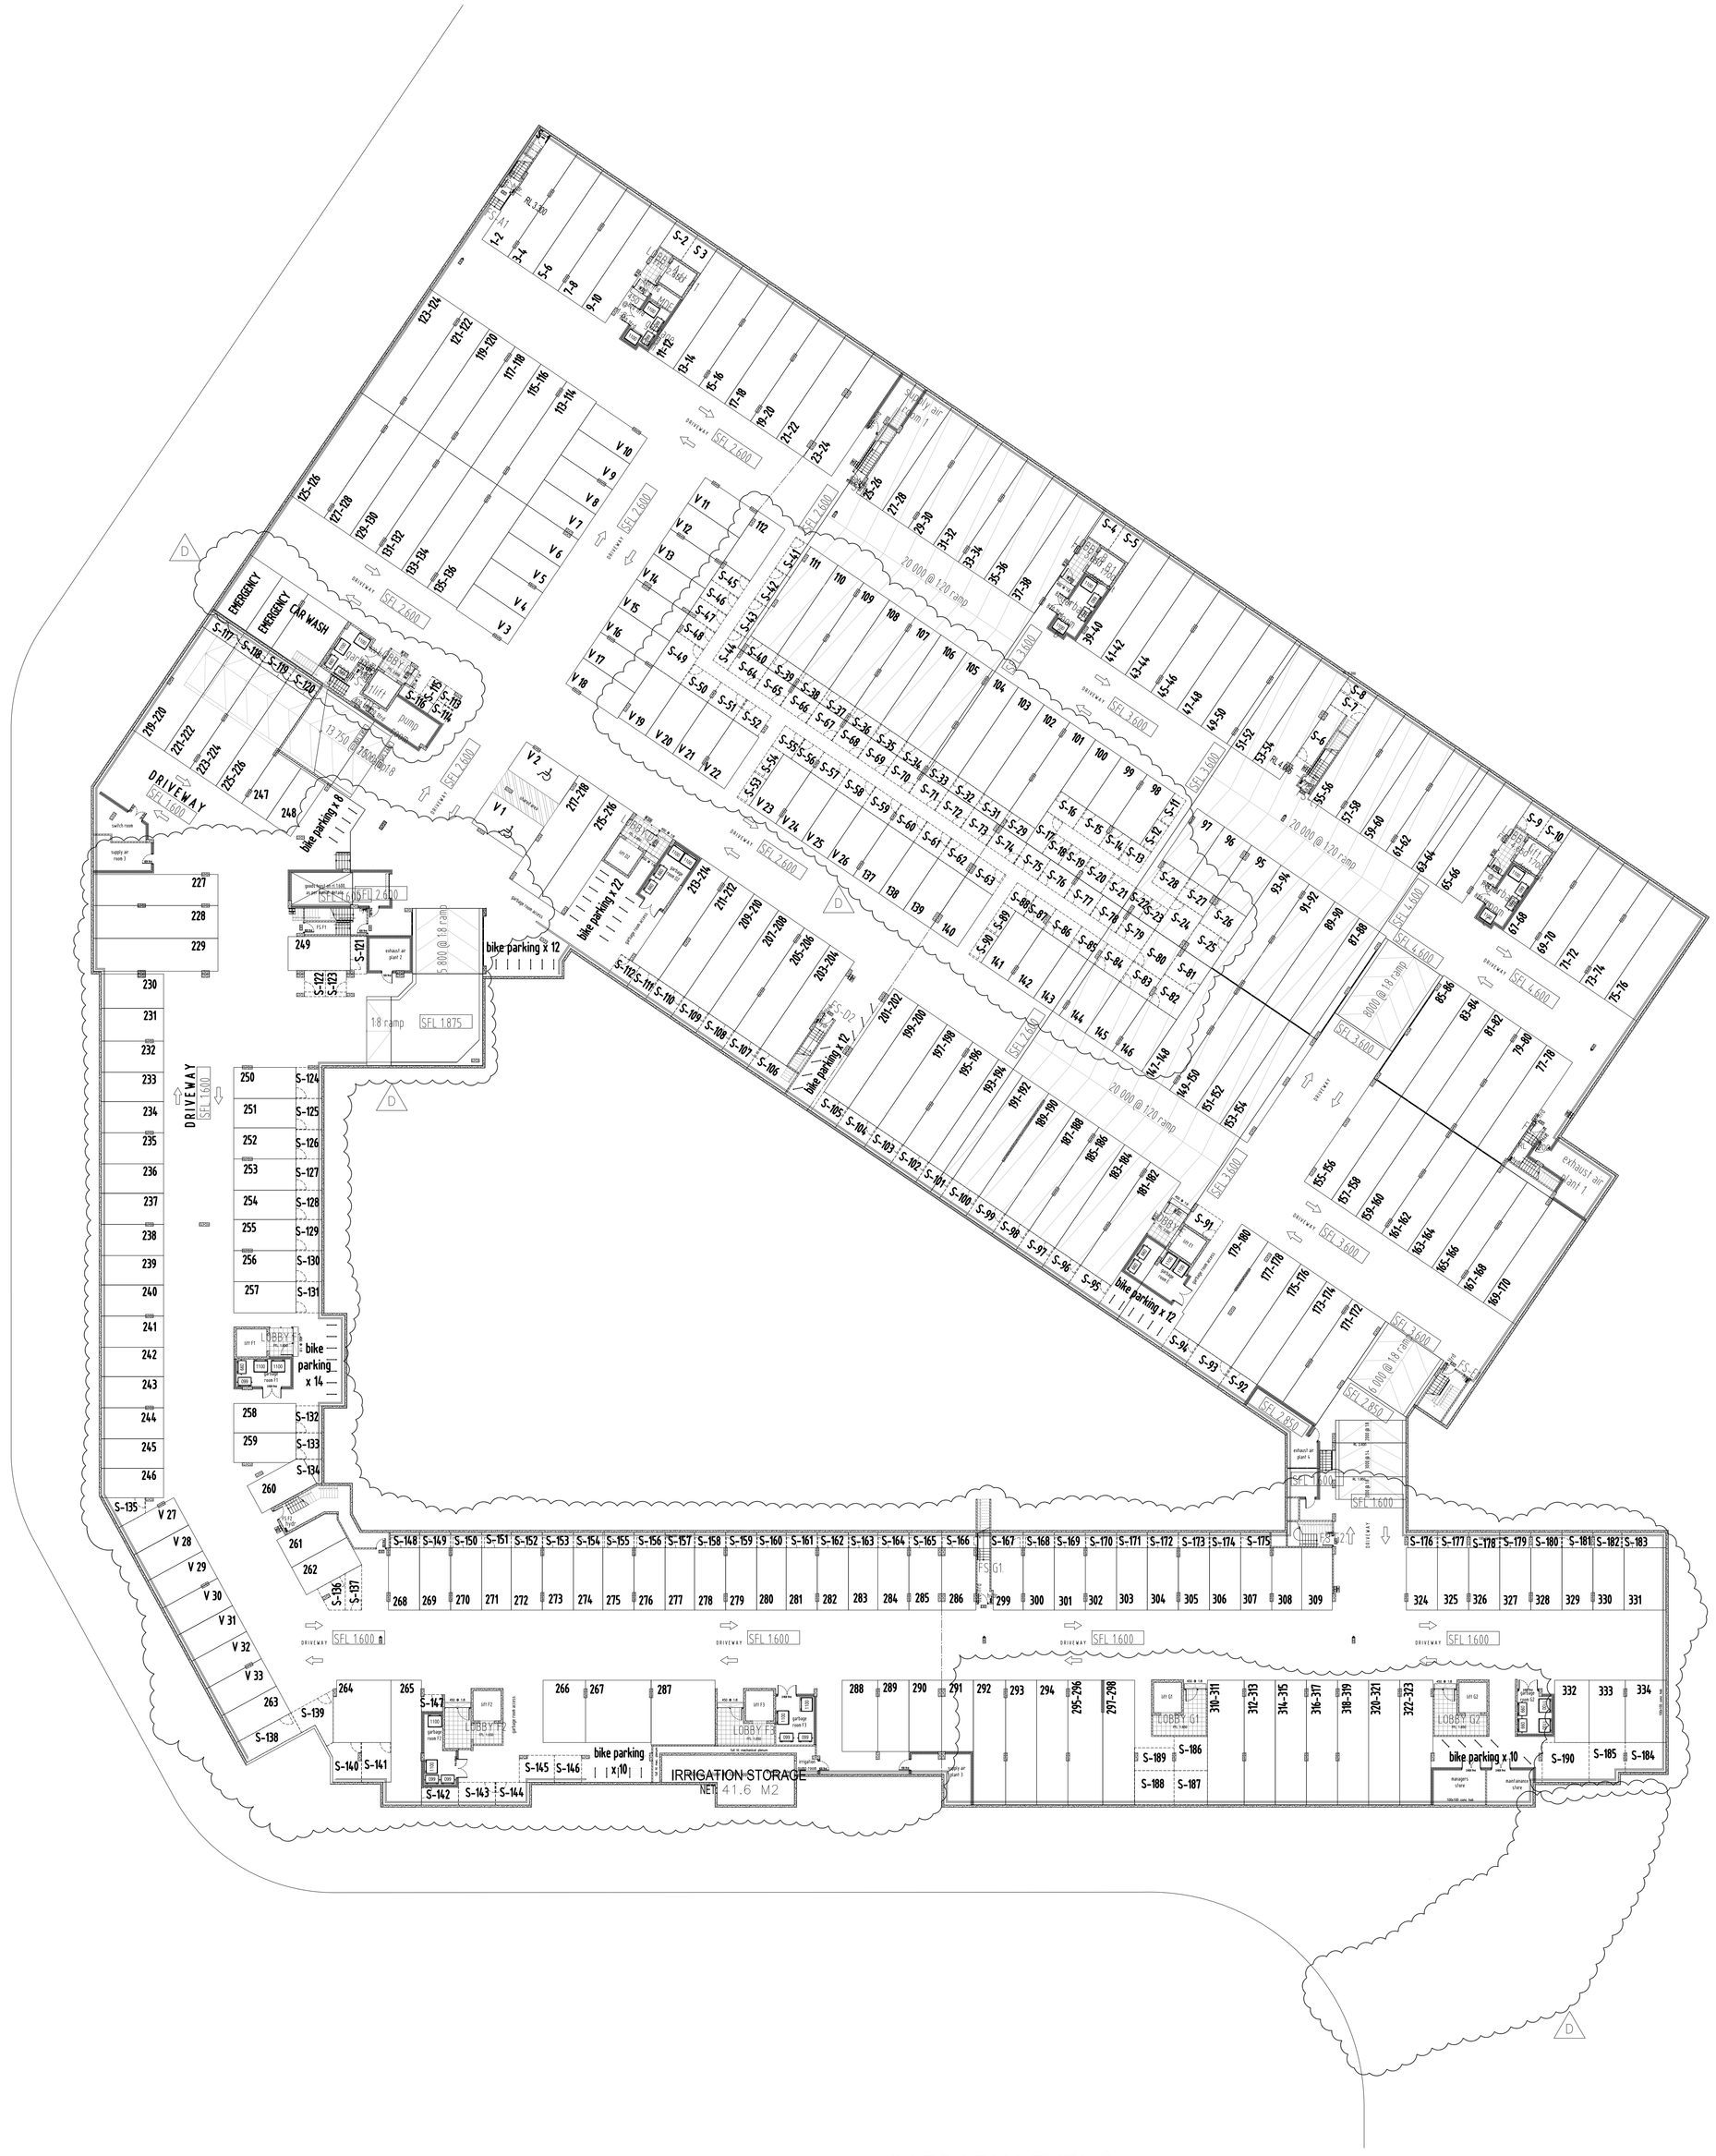

CARPARK LEVEL 2

ISSUE	DATE	REVISION	BY	ISSUE	DATE	REVISION	BY
D	25.08.11	REDUCED BASEMENT AMENDMENTS	GJG				
C	30.05.11	S79W APPLICATION	TWJ				
B	08.08.10	AMENDMENTS MADE AT COUNCIL REQUEST.	KBA				
A	12.02.10	ISSUE FOR DA	ET	E	31.08.11	ISSUED FOR APPROVAL	GJG

DO NOT SCALE
USE FIGURED DIMENSIONS AT ALL TIMES. IF IN DOUBT CHECK WITH MERITON APARTMENTS PTY. LTD.
CONTRACTOR(S) TO CHECK AND VERIFY ALL LEVELS, DATUMS AND DIMENSIONS ON SITE AND SHALL REPORT ANY DISCREPENCIES OR OMMISSIONS TO MERITON APARTMENTS PTY. LTD. PRIOR TO COMMENCEMENT OF WORK AND DURING THE CONSTRUCTION PHASE.

20 10 0 10 20 30 40 50 100mm

NORTH:

GENERAL NOTES:
THIS DRAWING IS THE EXCLUSIVE PROPERTY OF MERITON APARTMENTS PTY. LTD. AND THE REPRODUCTION OF ANY PART WITHOUT THE PRIOR WRITTEN CONSENT OF MERITON APARTMENTS PTY. LTD. IS A VIOLATION OF APPLICABLE LAWS. IN NO EVENT SHALL MERITON APARTMENTS PTY. LTD. BE HELD LIABLE FOR SPECIAL, COLLATERAL, INCIDENTAL OR CONSEQUENTIAL LIABILITY IN CONNECTION WITH THE USE OF THIS DIGITAL DATA ONCE RELEASED FROM THE MERITON APARTMENTS PTY. LTD. OFFICES.
THIS DRAWING IS TO BE READ AND UNDERSTOOD IN CONJUNCTION WITH THE STRUCTURAL, MECHANICAL, ELECTRICAL AND / OR ANY OTHER CONSULTANTS DOCUMENTATION AS MAY BE APPLICABLE TO THE PROJECT PRIOR TO THE START OF ANY WORKS AND FOR ITS DURATION.

Meriton
Apartments Pty. Ltd.
Builders & Developers
Level 11, 528 Kent Street, Sydney NSW 2000 Email: dl@design.meriton.com.au
Tel: (02) 9287 2888 Fax: (02) 9287 2777 Internet: http://www.meriton.com.au

PROJECT:
PROPOSED RESIDENTIAL DEVELOPMENT
NEW RESIDENTIAL DEVELOPMENT
14–18 BOONDAH ROAD
WARRIEWWOOD, NSW 2102

DRAWING TITLE:
CARPARKING PLAN-2

PROJECT No.	DATE:	DRAWING No:	REV:
697	2/15/2011	DA04	E
DRAWN BY: AJH	SCALE: 1:250		

CAD FILE: S:\14-18-BOONDAH-RD\ARCH\DA-SUBMISSION-110211\DA04 CARPARKING PLAN-2.dwg

A0