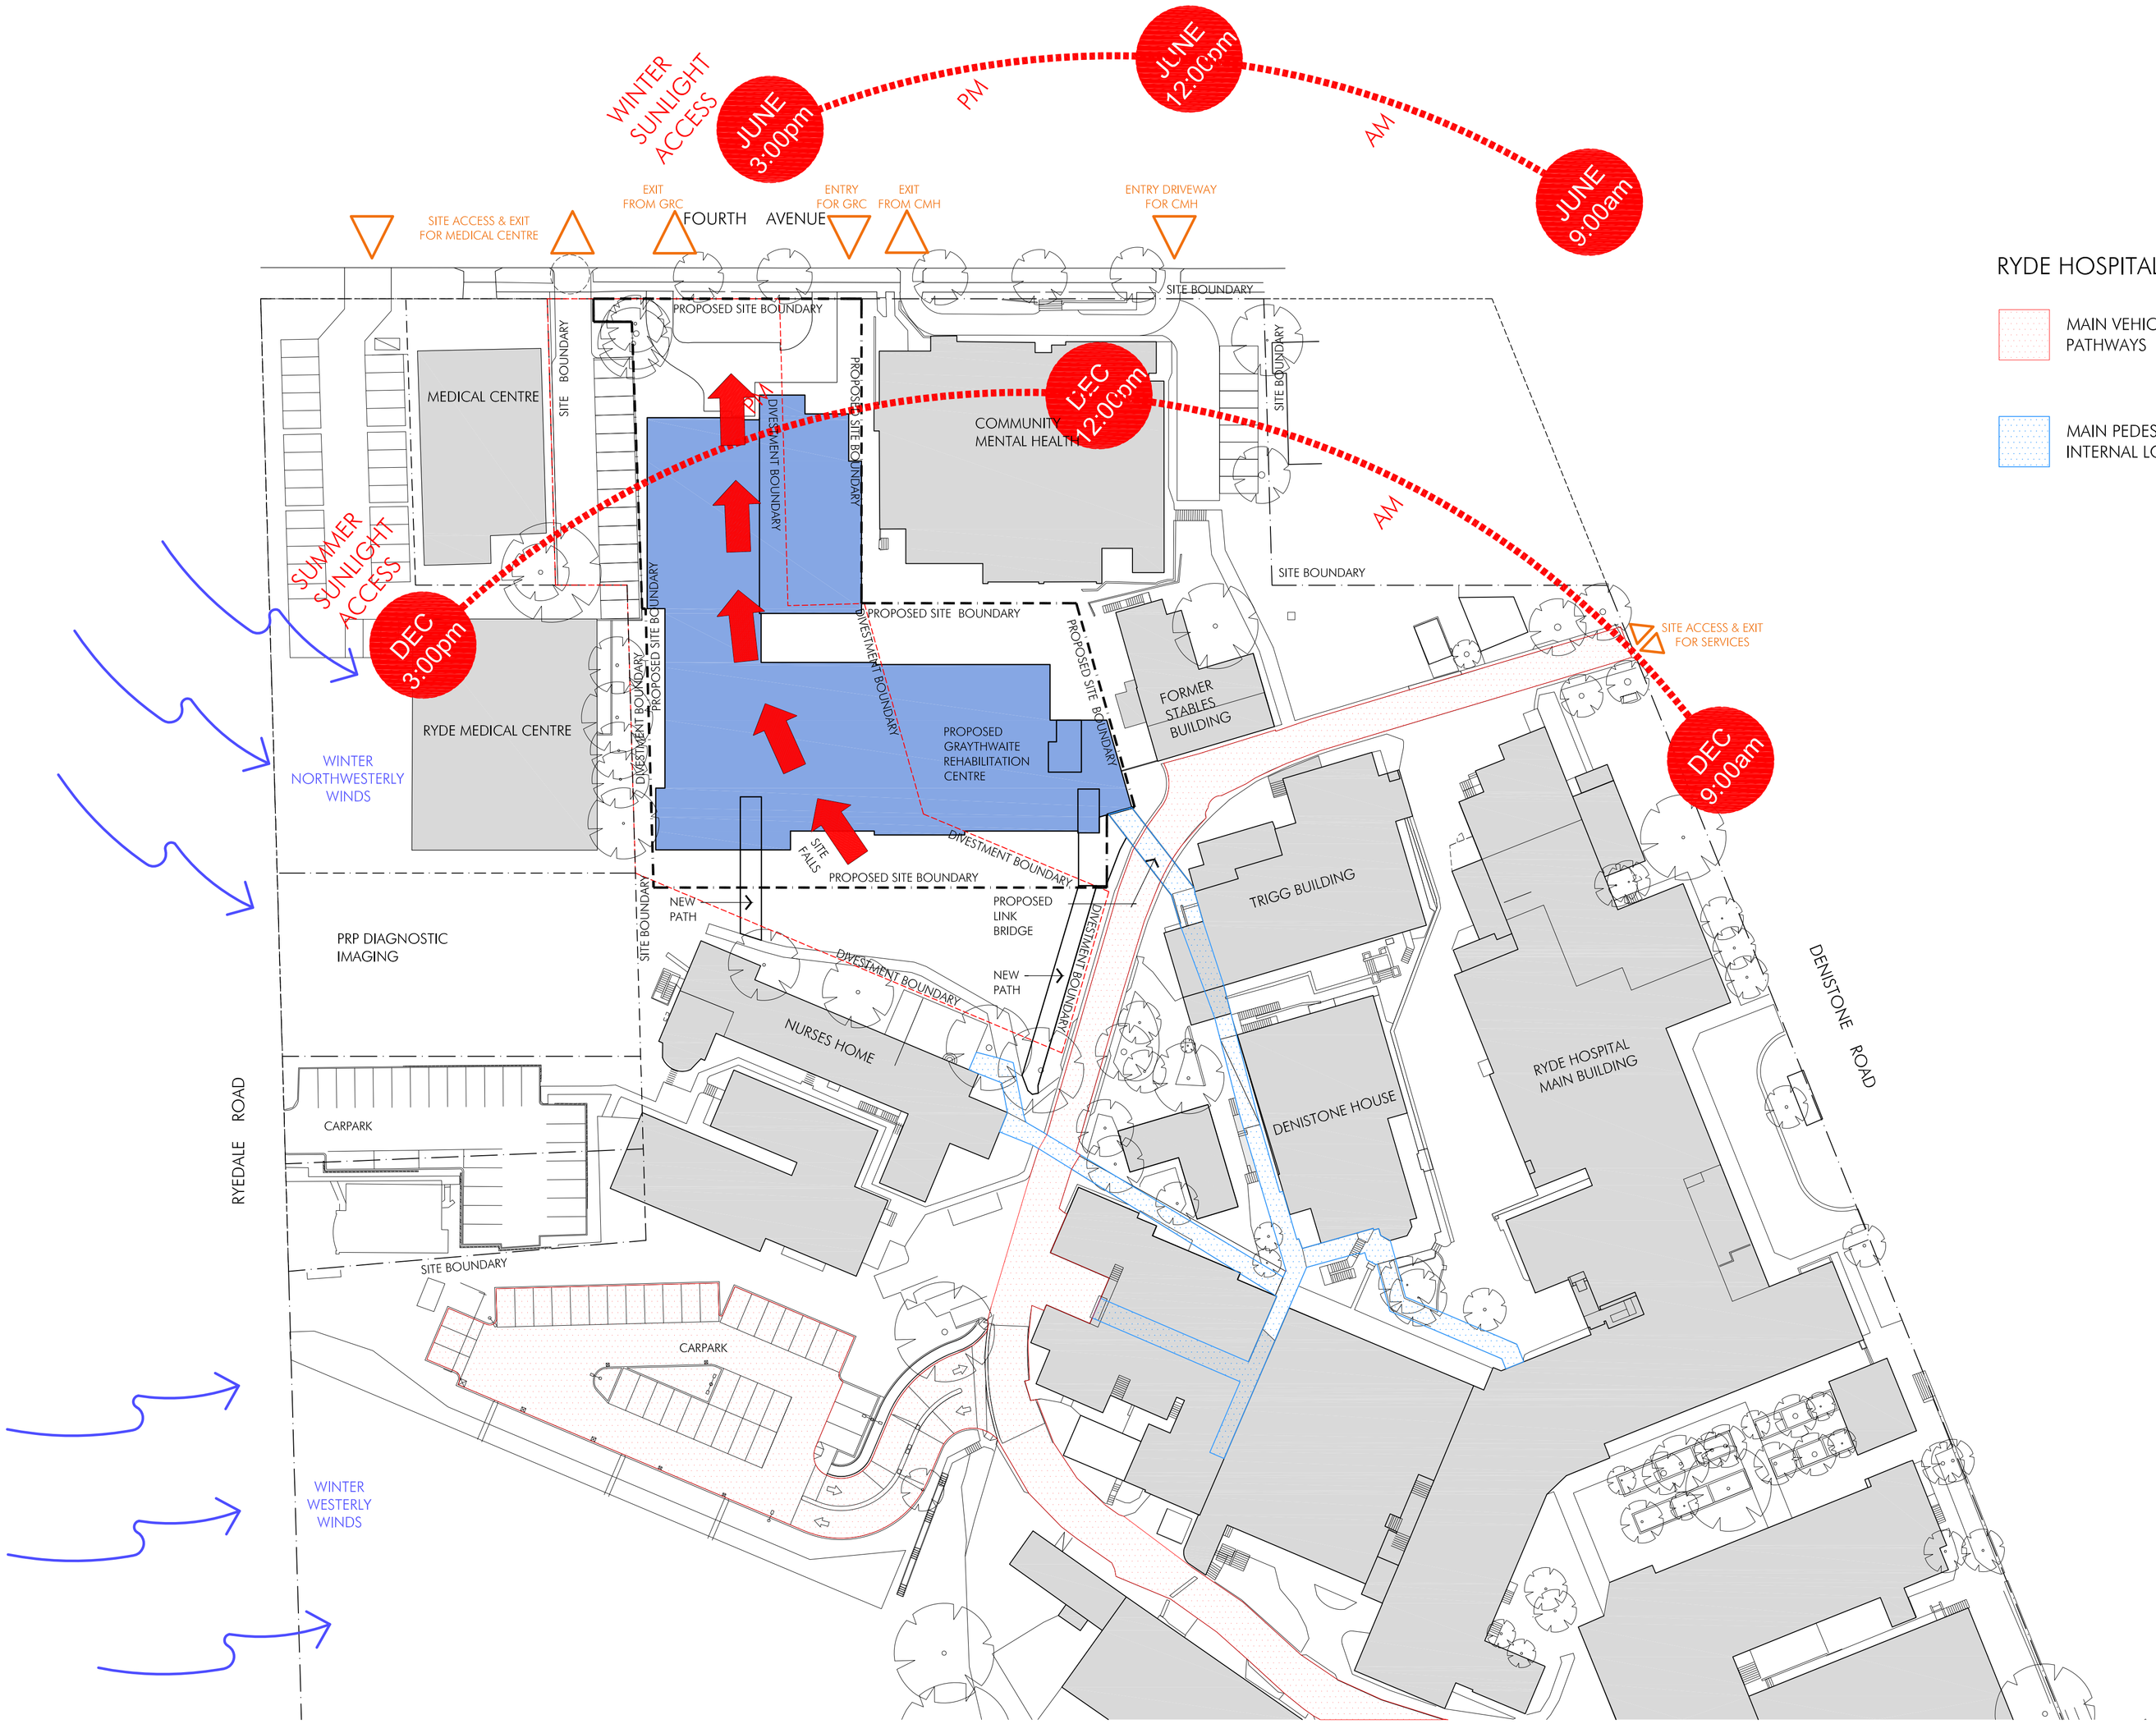

RYDE HOSPITAL INTERFACE

MAIN VEHICLE CIRCULATION PATHWAYS

MAIN PEDESTRIAN CIRCULATION INTERNAL LOOP ROAD

Client

NSW GOVERNMENT Health Infrastructure

Project

Graythwaite Rehabilitation Centre
Ryde Hospital
Sydney, NSW

Issue	Description	Date
P1	Preliminary Issue	20.05.11
A	Part 3A Issue	10.06.11

Title: Site Analysis Plan
Scale: 1:500 @A1
Date: 20.05.11
Number: 3717-DA-002

0 5 10 25 50m

© copyright nettleton tribe partnership pty ltd

nettleton tribe partnership pty ltd ABN 58 161 683 122
117 willoughby road crows nest nsw 2065
t 02 9431 6431 f 02 9439 7474
e sydney@nettletontribe.com.au w nettletontribe.com.au