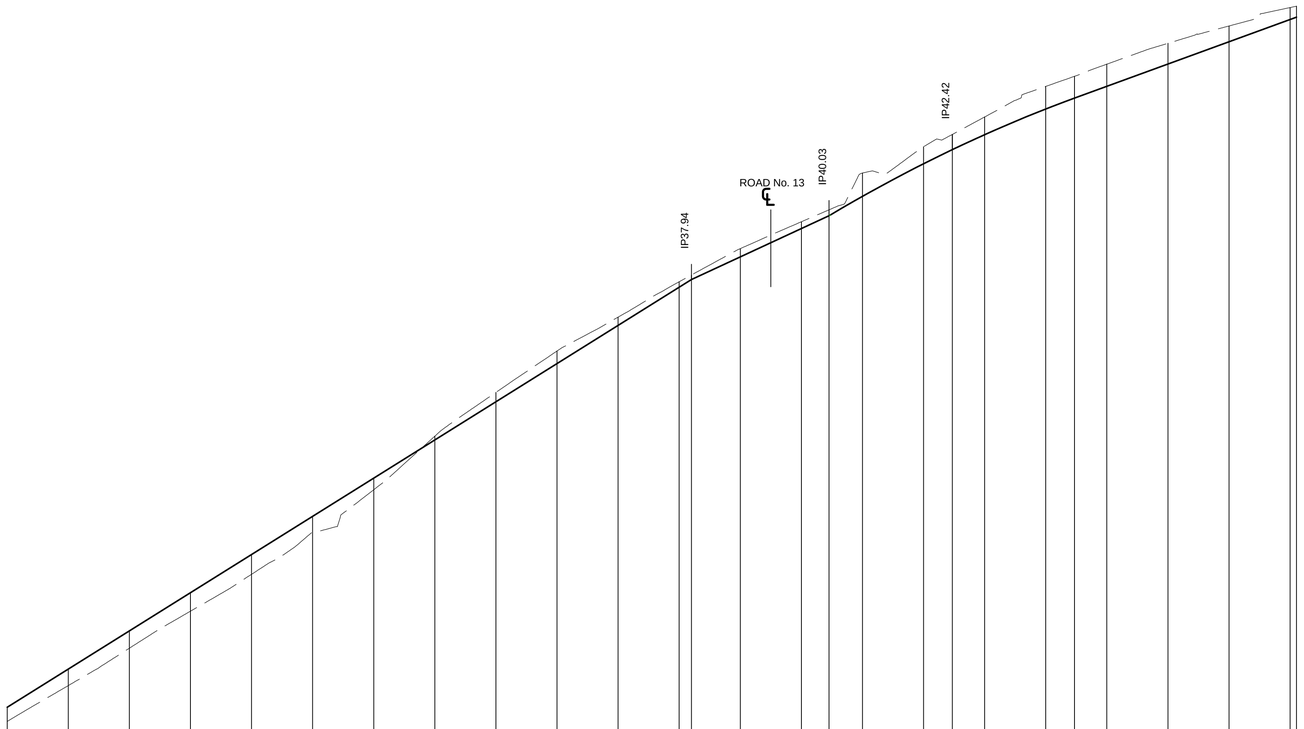

VERTICAL CURVE LENGTH

CONTROL LINE GRADE

Datum RL20

ROAD No.12 CL LEVELS		25.193	26.443	27.693	28.943	30.193	31.443	32.693	33.943	35.193	36.443	37.693	37.944	38.686	39.613	40.034	40.665	41.732	42.195	42.685	43.525	43.881	44.267	44.996	45.726	46.456	46.531
EXISTING LEVELS	23.480	24.653	25.877	27.088	28.295	29.669	31.064	32.817	34.250	35.603	36.712	37.871	38.091	38.956	39.834	40.226	41.430	42.290	42.694	43.264	44.265	44.595	44.993	45.676	46.242	46.846	46.890
CHAINAGE	0.000	10.000	20.000	30.000	40.000	50.000	60.000	70.000	80.000	90.000	100.000	110.000	112.002	120.000	130.000	134.531	140.000	150.000	154.709	160.000	170.000	174.709	180.000	190.000	200.000	210.000	211.040

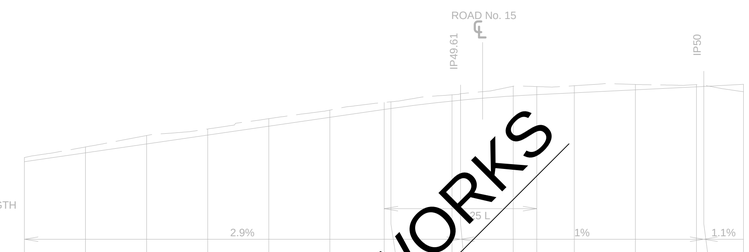

VERTICAL CURVE LENGTH

CONTROL LINE GRADE

Datum RL44

DESIGN LEVELS	47.535	47.826	48.117	48.407	48.698	48.989	49.247	49.522	49.550	49.689	49.732	49.792	49.890	49.988	50.000	50.070
EXISTING LEVELS	47.673	48.019	48.394	48.608	48.944	49.221	49.476	49.725	49.762	50.005	49.995	50.024	50.064	50.056	50.041	49.827
CHAINAGE	0.000	10.000	20.000	30.000	40.000	50.000	58.882	60.000	70.000	71.382	80.000	83.882	90.000	100.000	110.000	111.211	117.705

FUTURE WORKS

LONGITUDINAL SECTION ROAD No. 14

HORIZONTAL SCALE 1:500

VERTICAL SCALE 1:100

REV	DESCRIPTION	BY	APP	DATE
A	ISSUED FOR PA	LC	-	17-02-11
B	RE-ISSUED FOR PA	LC	DB	12-04-11

MEINHARDT INFRASTRUCTURE & ENVIRONMENT

Level 4, 66 Clarence Street
Sydney NSW 2000
Telephone: (02) 9699 3088
Fax: (02) 9319 7508
www.meinhardtgroup.com
A.C.N. 051 627 591

© Copyright

CLIENT: FRASERS PUTNEY PTY LTD
–

DESIGNED	DRAWN	APPROVED	SCALE @ A1
LD	RL	PD	AS SHOWN

STATUS: PRELIMINARY
NOT FOR CONSTRUCTION

PROJECT: FRASERS PUTNEY RESIDENTIAL DEVELOPMENT
CHARLES STREET, RYDE
-

NORTH

TITLE: ROAD LONG SECTION
- ROAD No. 12 & 14
-

PROJECT No	DRAWING No	REV
104479-04-	MIE063	B

DWG FILE: X:\104479 - Putney Green (Frasers)\68M6_3 MHT MIE6_3_2 MHT INF\104479-04-MIE063.dwg - MH PLOT TIME: 13 Apr 2011, 11:58am