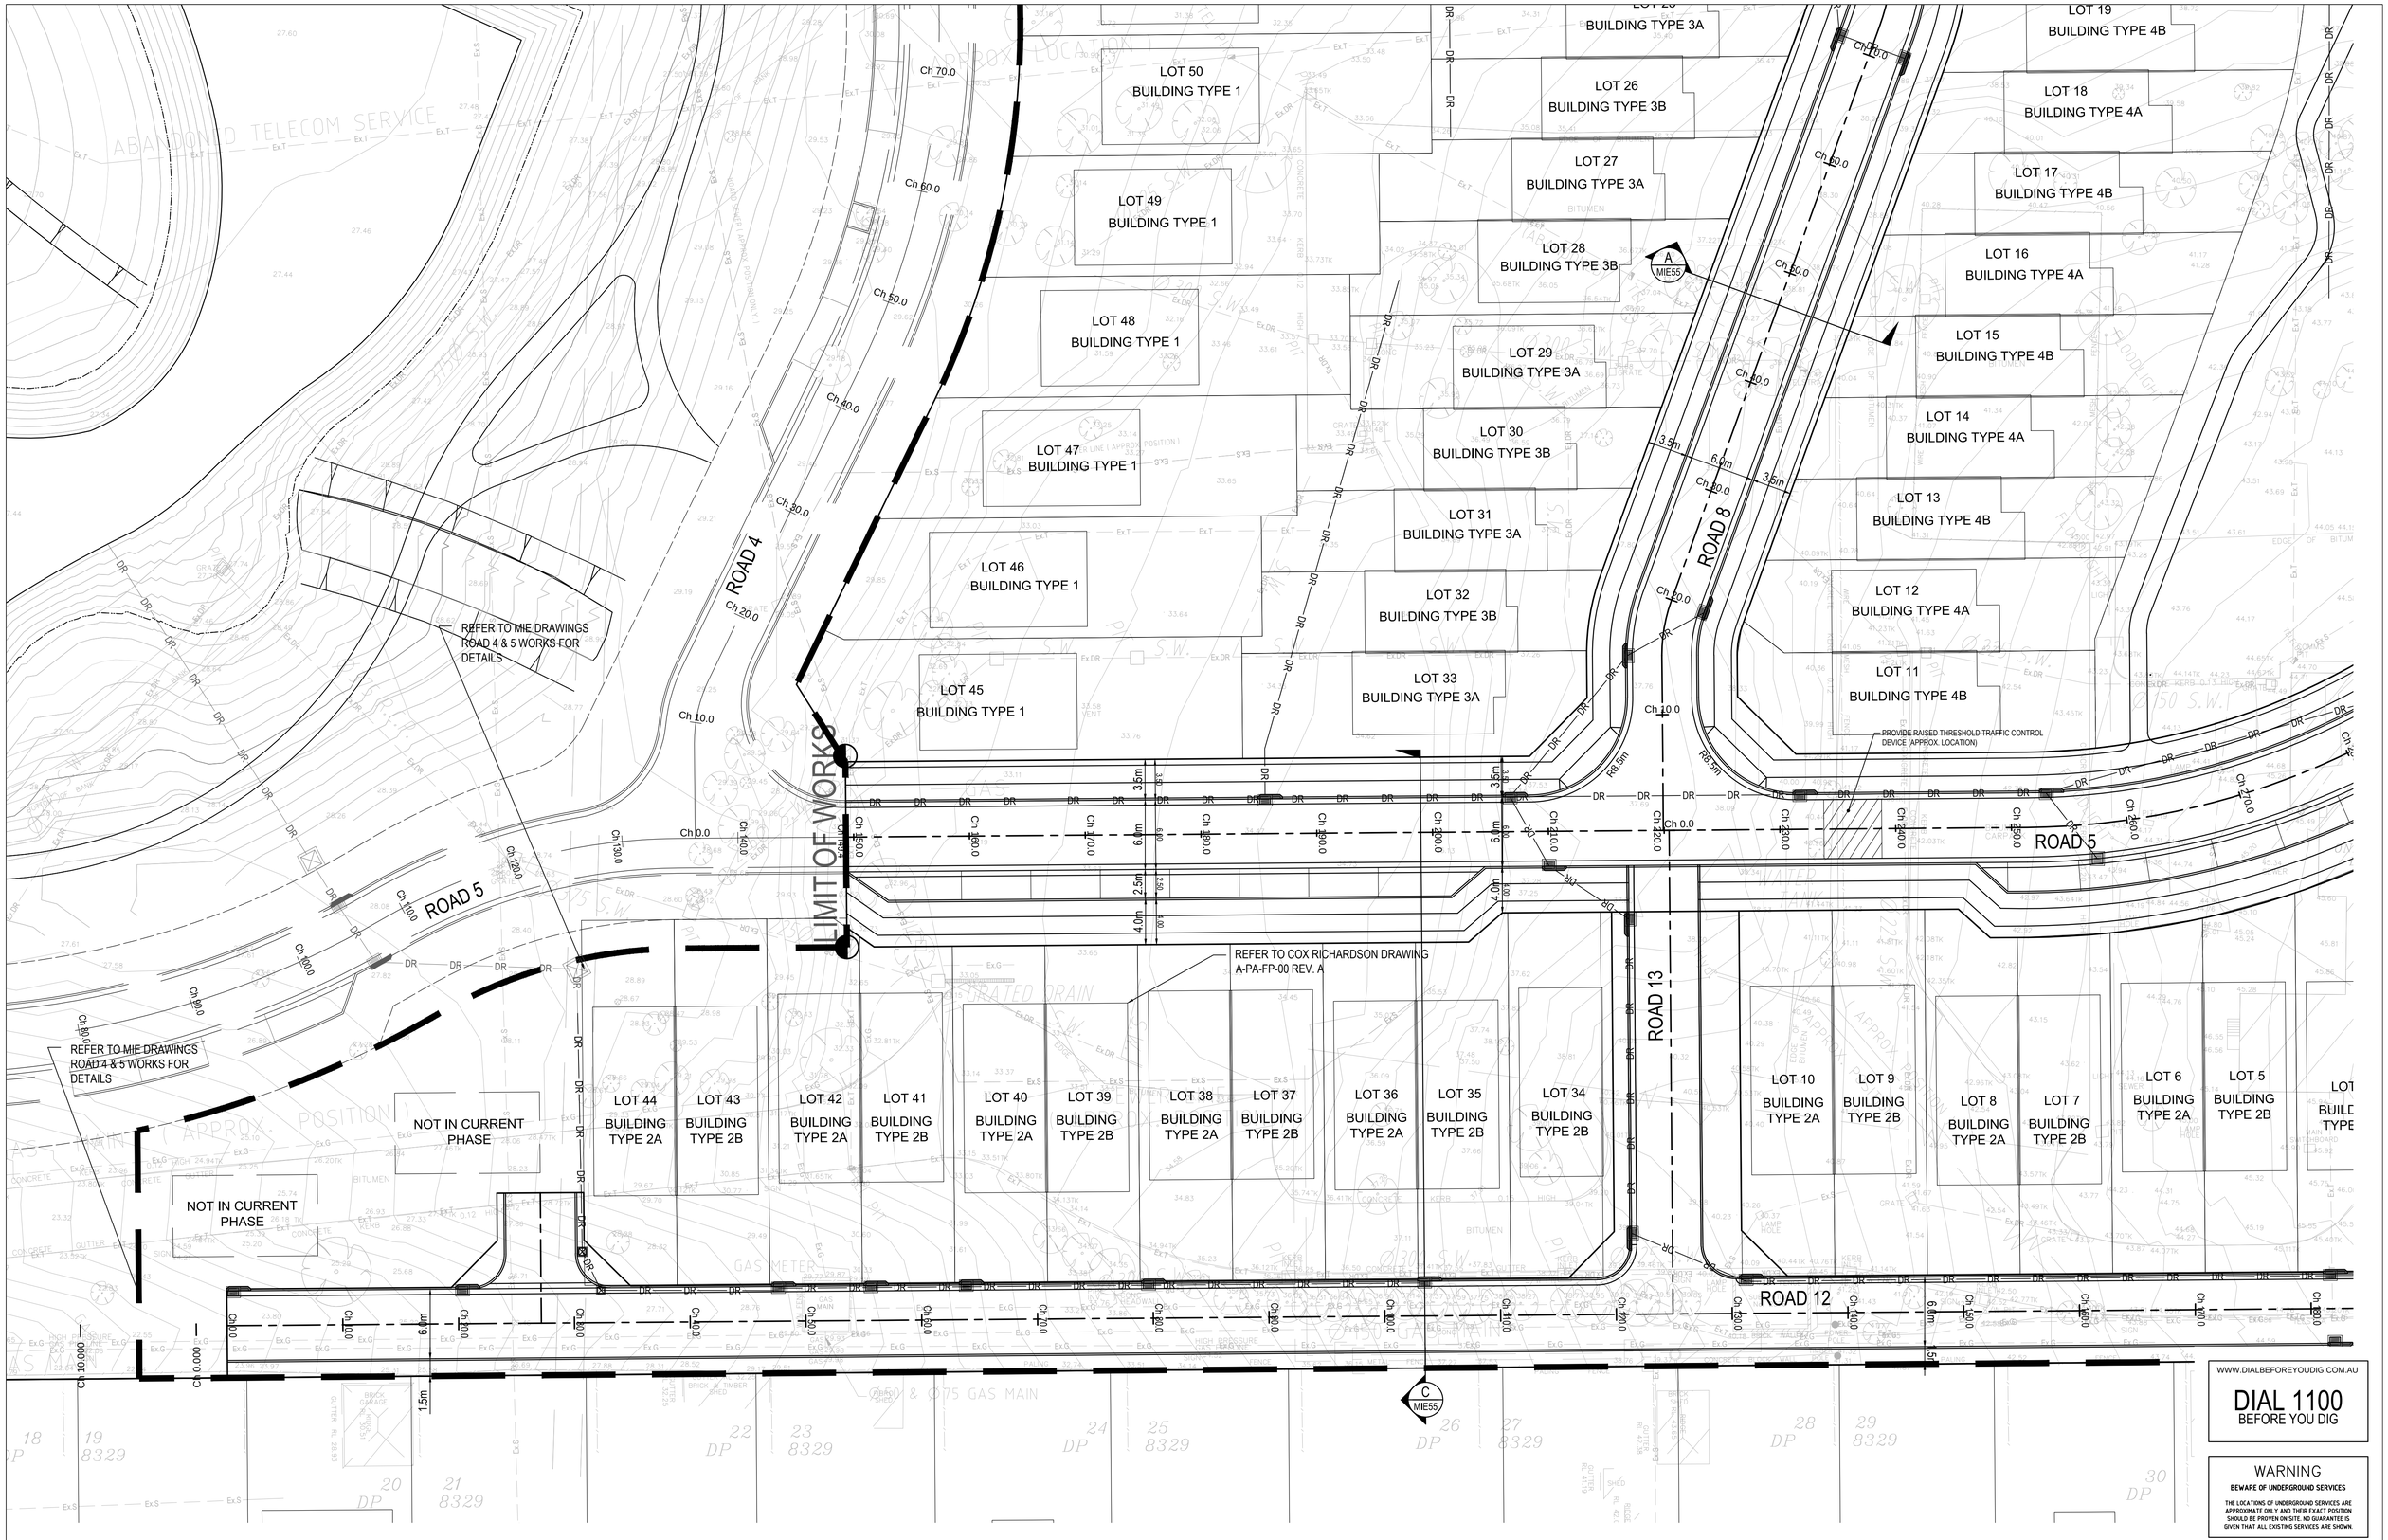

WWW.DIALBEFOREYOUDIG.COM.AU

DIAL 1100
BEFORE YOU DIG

WARNING
BEWARE OF UNDERGROUND SERVICES
THE LOCATIONS OF UNDERGROUND SERVICES ARE APPROXIMATE ONLY AND THEIR EXACT POSITION SHOULD BE PROVEN ON SITE. NO GUARANTEE IS GIVEN THAT ALL EXISTING SERVICES ARE SHOWN.

REV	DESCRIPTION	BY	APP	DATE
A	ISSUED FOR PA	LC	-	17-02-11
B	RE-ISSUED FOR PA	LC	DB	12-04-11

MEINHARDT INFRASTRUCTURE & ENVIRONMENT

Level 4, 66 Clarence Street
Sydney NSW 2000
Telephone: (02) 9699 3088
Fax: (02) 9319 7508
www.meinhardtgroup.com
A.C.N. 051 627 591
© Copyright

CLIENT: FRASERS PUTNEY PTY LTD
–

DESIGNED	DRAWN	APPROVED	SCALE @ A1
LD	RL	PD	1:250

STATUS: PRELIMINARY
NOT FOR CONSTRUCTION

PROJECT: FRASERS PUTNEY RESIDENTIAL DEVELOPMENT
CHARLES STREET, RYDE
-

NORTH

TITLE: DETAIL CIVIL PLAN
- SHEET 2
-

PROJECT No: 104479-04-
DRAWING No: MIE42
REV: B

DWG FILE: X:\104479 - Putney Green (Frasers)\BIM\6_3 2 MHT INF\104479-04-MIE041 - 044.dwg - MH PLOT TIME: 13 Apr 2011, 11:57am