NOTE: REFER TO BULK EARTHWORKS PLAN & SECTIONS FOR TREATMENT OF FUTURE LOTS

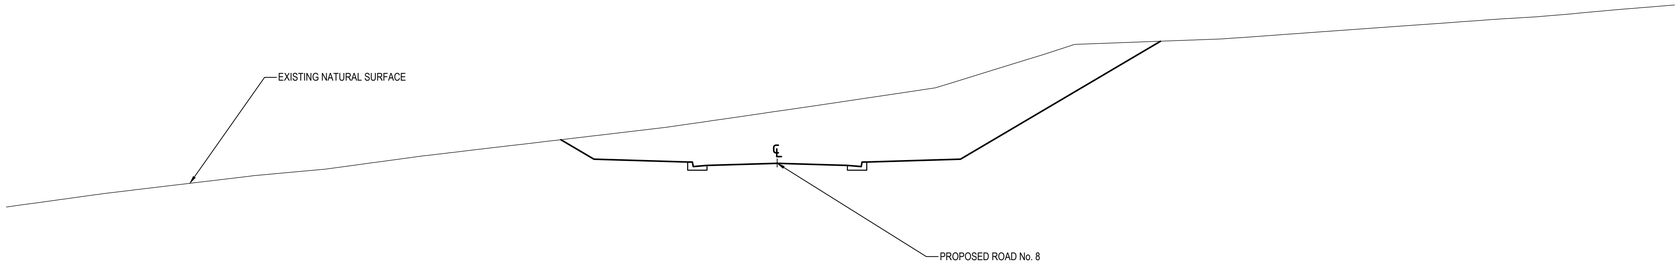

SECTION A
SCALE 1:100 MIE041

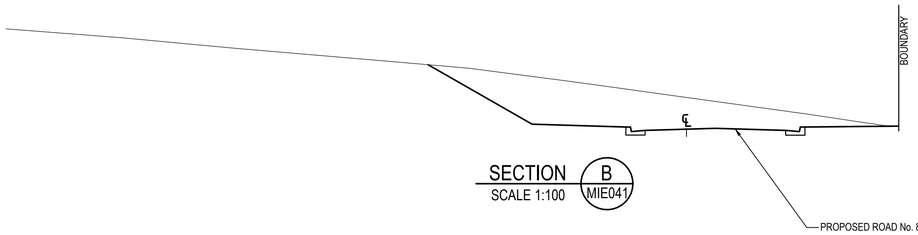

SECTION B
SCALE 1:100 MIE041

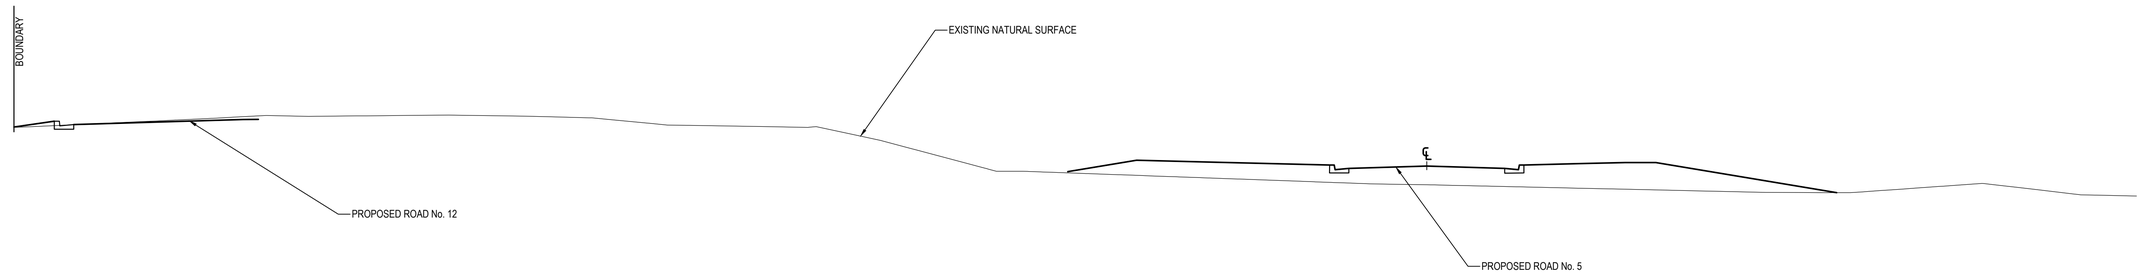

SECTION C
SCALE 1:100 MIE042

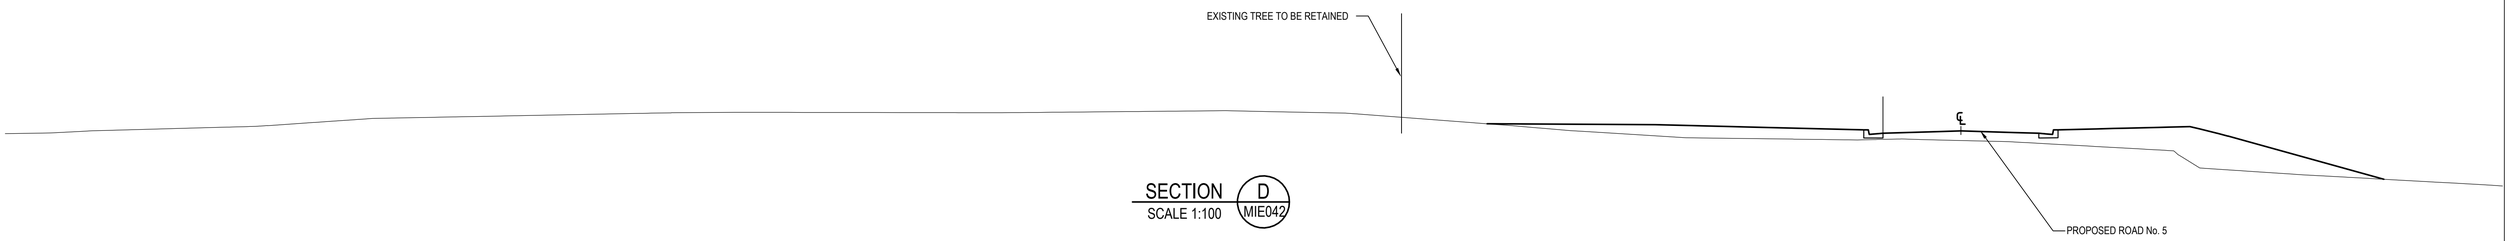

SECTION D
SCALE 1:100 MIE042

REV	DESCRIPTION	BY	APP	DATE
A	ISSUED FOR PA	LC	-	17-02-11
B	RE-ISSUED FOR PA	LC	DB	12-04-11

MEINHARDT INFRASTRUCTURE & ENVIRONMENT
Level 4, 66 Clarence Street
Sydney NSW 2000
Telephone: (02) 9699 3088
Fax: (02) 9319 7508
www.meinhardtgroup.com
A.C.N. 051 627 591

©Copyright

CLIENT: FRASERS PUTNEY PTY LTD
--

DESIGNED	DRAWN	APPROVED	SCALE @ A1
LD	RL	PD	AS SHOWN

STATUS: PRELIMINARY
NOT FOR CONSTRUCTION

PROJECT: FRASERS PUTNEY RESIDENTIAL DEVELOPMENT
CHARLES STREET, RYDE
-

NORTH

TITLE: SITE CROSS SECTIONS
- SHEET 1
-

PROJECT No	DRAWING No	REV
104479-04	MIE055	B

DWG FILE: X:\104479 - Putney Green (Frasers)\68MI\6_3 MHT MIE6_3_2 MHT INP\104479-04-MIE055.dwg - - MH PLOT TIME: 13 Apr 2011, 11:58am