LEGEND

WB	PAINTED WEATHERBOARD	GLO	GLASS LOUVRES OPERABLE	MG	METAL GUTTER
MC	METAL CLAD WALL	MLO	METAL LOUVRE OPERABLE	DP	DOWNPIPE
CBR	RENDERED CONCRETE BLOCK, PAINT FINISH	TLO	TIMBER LOUVRE OPERABLE	RWT	RAIN WATER TANK
TMC	TIMBER CLADDING	SFP	PAINTED STEEL FRAME	F	FENCE
FCS	FIBRE CEMENT: STANDARD	GB	GLAZED BALUSTRADE	MGD	METAL GARAGE DOOR
RWP	RENDERED WALL, PAINT FINISH	TR	TILED ROOF	MBS	METAL BATTEN SCREEN
RWJ	RENDERED WALL, PAINT FINISH WITH JOINT	MDR	METAL DECK ROOFING	TSD	TIMBER SCREEN DOOR
WBC	WEATHERBOARD CLADDING	A	AWNING	TBS	TIMBER BATTEN SCREEN
COP	PRECAST CONCRETE	SL	SOFFIT LINING	TBP	TIMBER PERGOLA
CG	CLEAR GLAZING			GDP	GARAGE DOOR PAINTED

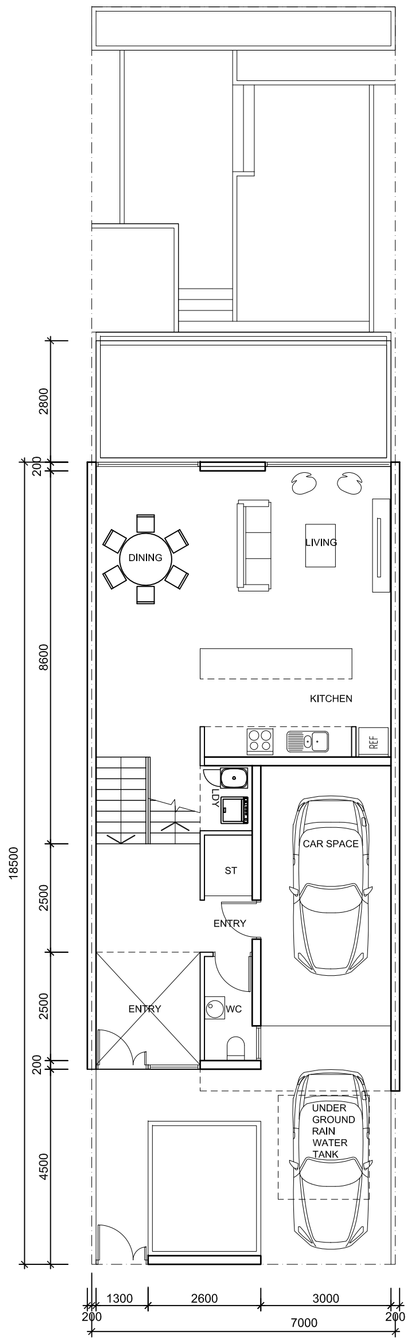

GROUND FLOOR PLAN

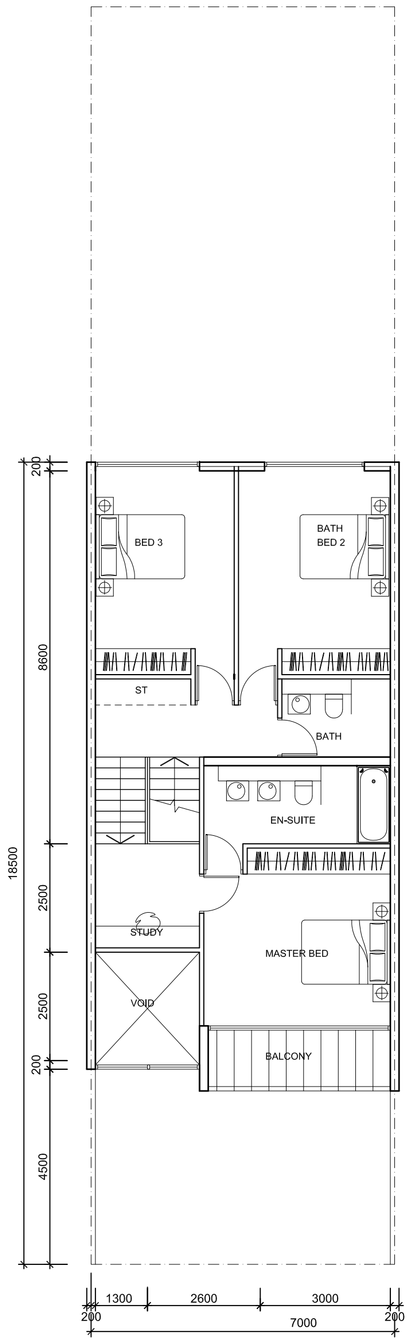

FIRST FLOOR PLAN

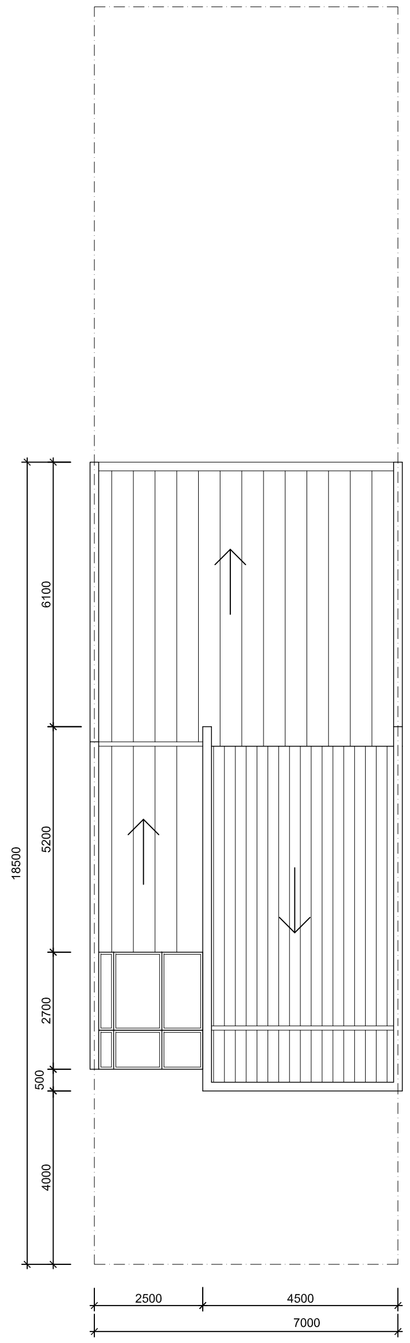

ROOF PLAN

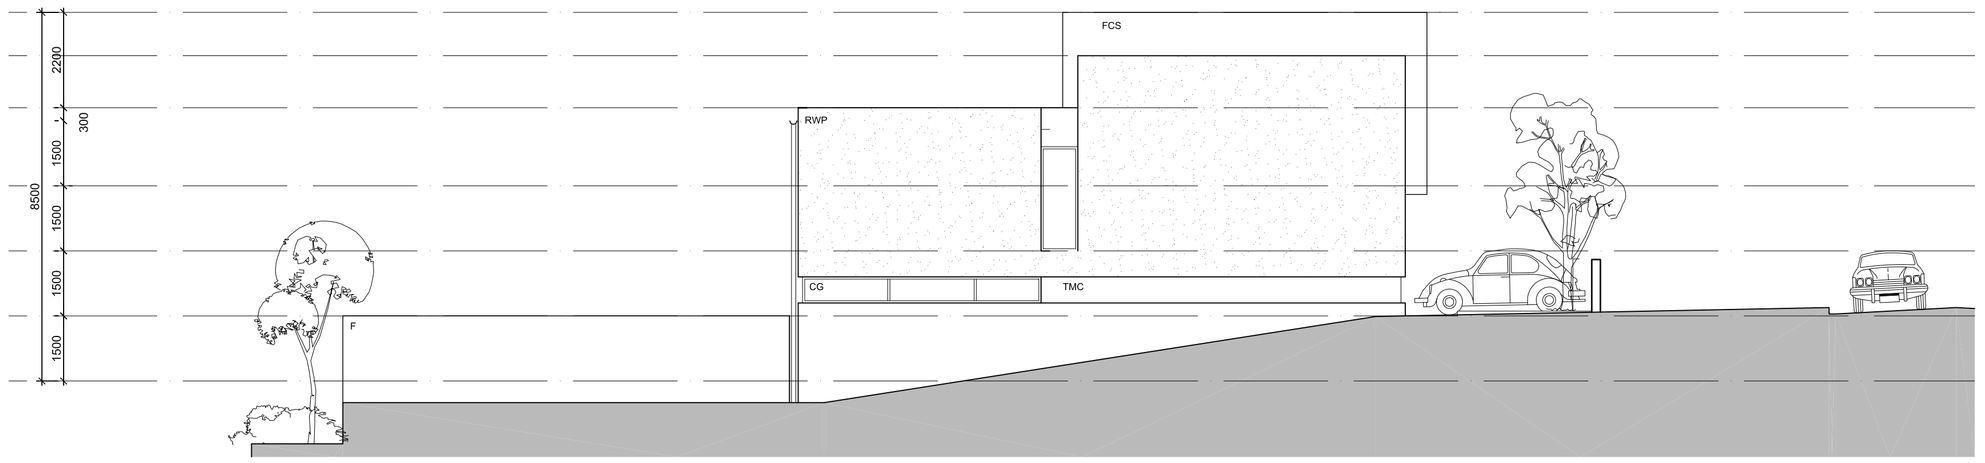

SIDE ELEVATION

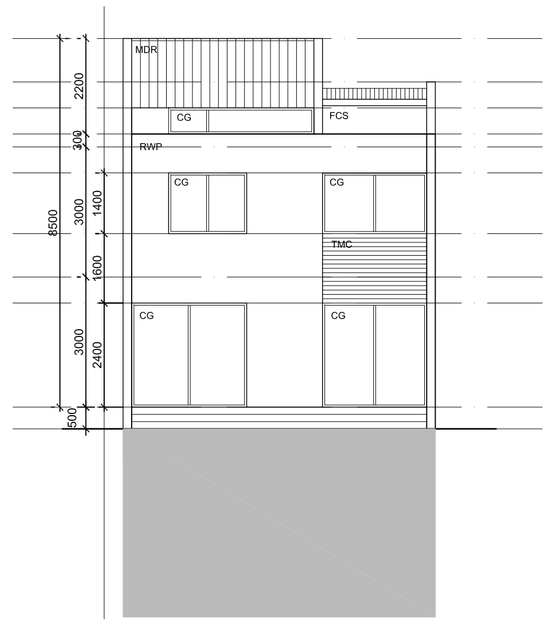

REAR ELEVATION

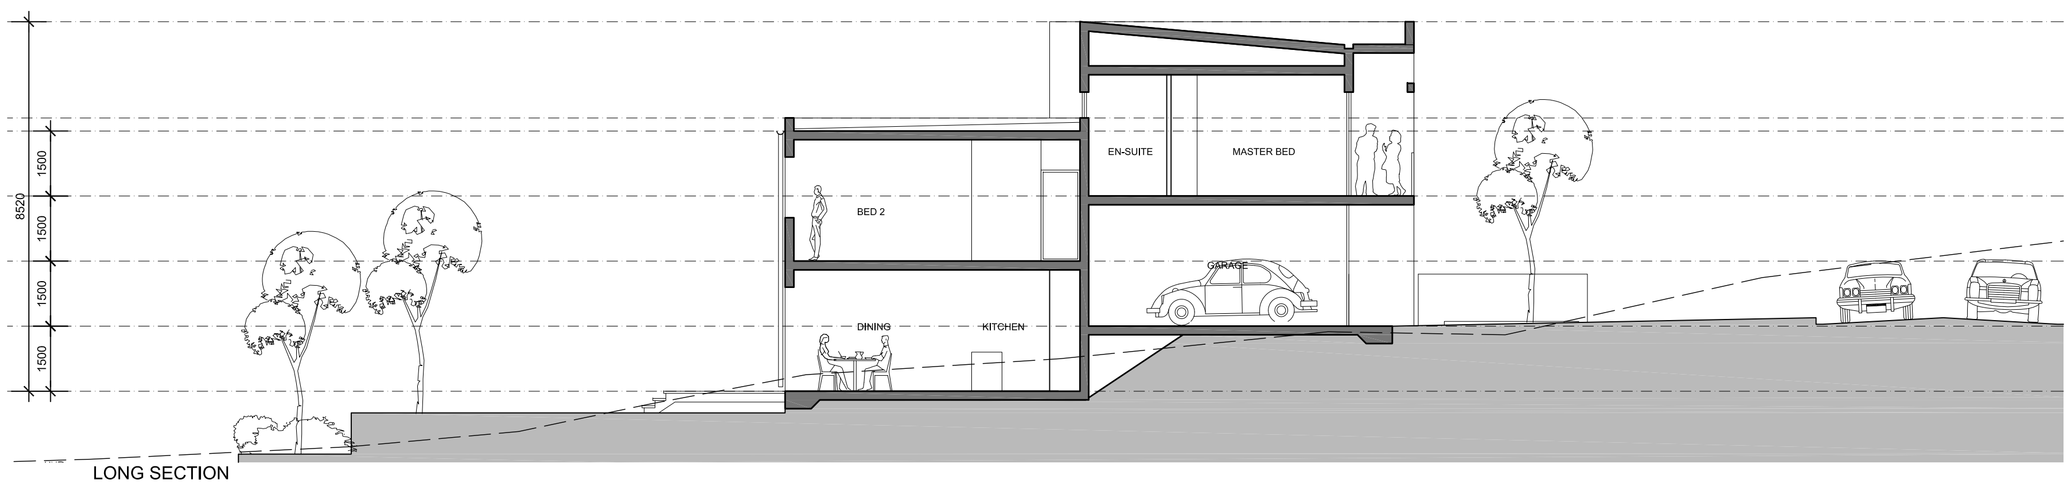

LONG SECTION

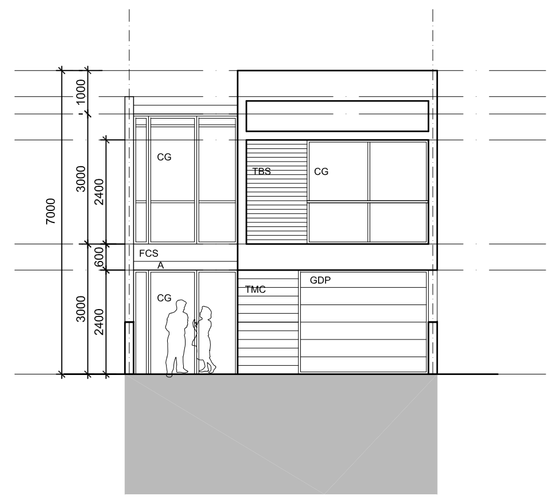

FRONT ELEVATION

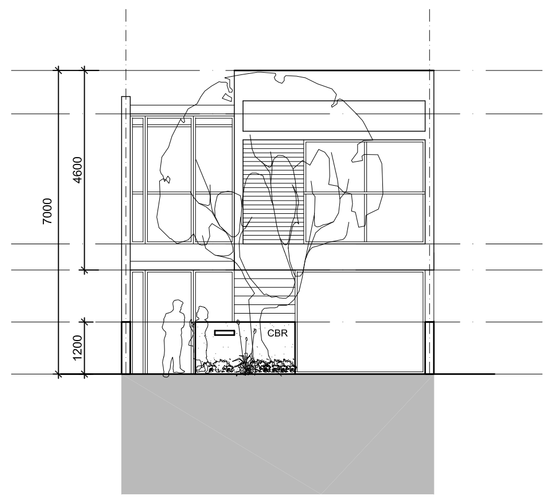

STREET ELEVATION

Rev	Description	By	Date	Rev	Description	By	Date
A	DRAFT ISSUE FOR PA EXHIBITION	RB	21-03-11				
B	ISSUE FOR PA EXHIBITION	RB	07-04-11				

© COPYRIGHT COX ARCHITECTURE PTY LTD 2010
ANY FORM OF REPRODUCTION OF THIS DRAWING IN FULL OR IN PART WITHOUT THE WRITTEN PERMISSION OF COX ARCHITECTURE PTY LTD CONSTITUTES AN INFRINGEMENT OF COPYRIGHT

Consultants		Consultants	
Project Manager	FRASERS PROPERTY	Heritage Consultant	
BCA Consultant		Acoustic	
Planning Consultant	JBA PLANNING	Environmental	
Structural	M&G CONSULTING	Traffic Consultant	
Civil	MEINHARDT ENGINEERING	Access Consultant	MORRIS GODDING
Building Services		Cost Planner	WT PARTNERSHIP
Landscape	ENVIRONMENTAL PARTNERSHIP	Land Surveyor	

Cox Richardson
Level 2, 204 Clarence Street, Sydney 2000 Australia
Tel : 612 9267 9599 Fax : 612 9264 5844
Email : sydney@cox.com.au

COX

FRASERS PUTNEY

Drawing Title
HOUSING TYPE 3A - SPLIT LEVEL: OPTION B - TERRACE

Drawing Number	Revision	Date
A-PA-FP-H3B	B	2011-04-07
Issued for	**Scale**	**Drawn**
PA	1:100@A1	RB

0 0.5 1 1.5 2 2.5 5m

Cox Architecture Pty Ltd ACN 002 535 891