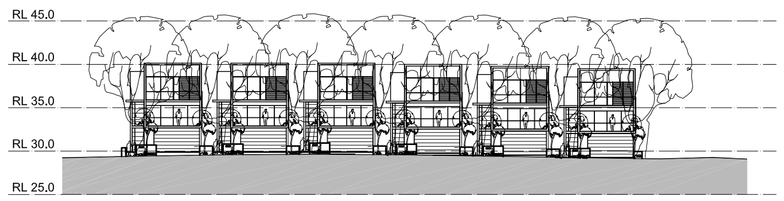

01. ELEVATION TOWARDS NORTH - ROAD 4

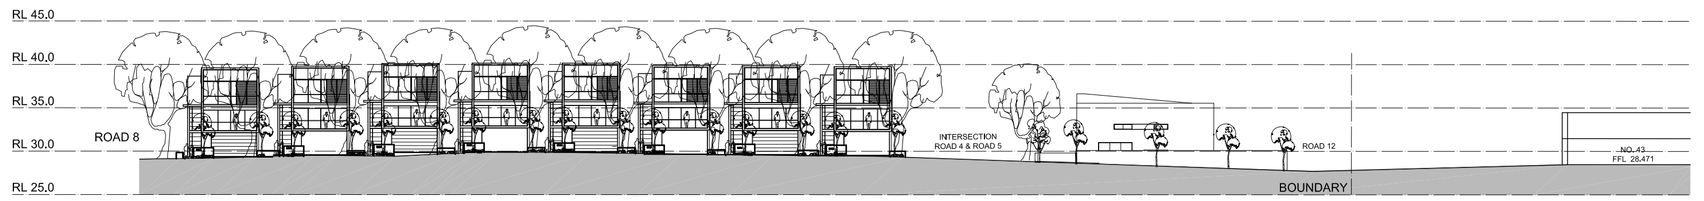

02. ELEVATION TOWARDS NORTH - ROAD 4 cont.

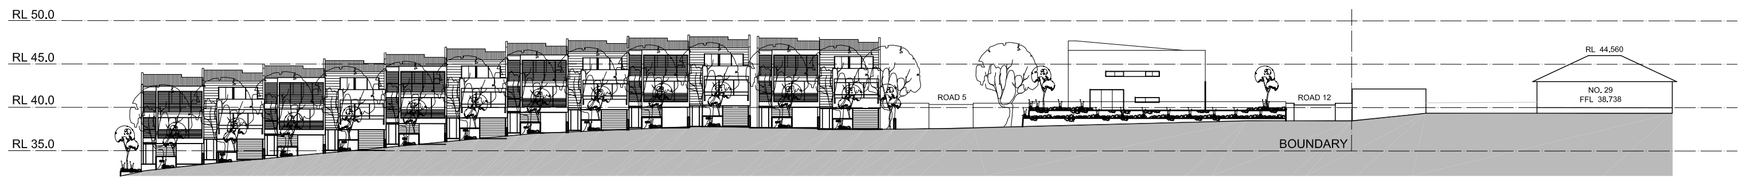

03. ELEVATION TOWARDS NORTH - ROAD 8

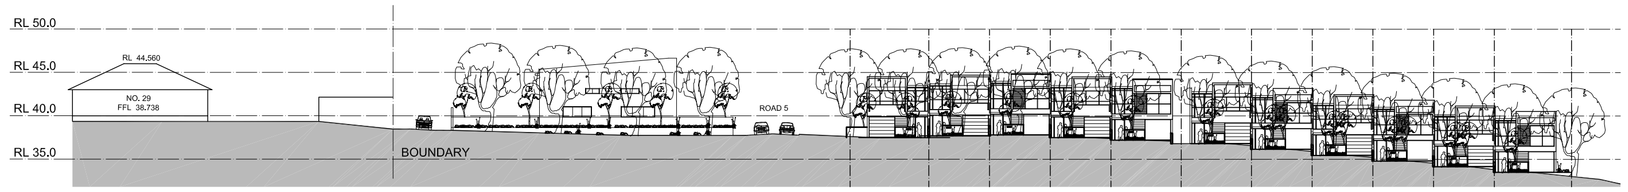

04. ELEVATION TOWARDS SOUTH - ROAD 8

05. ELEVATION TOWARDS EAST - ROAD 5

06. ELEVATION TOWARDS WEST - ROAD 12

07. ELEVATION TOWARDS WEST - ROAD 5

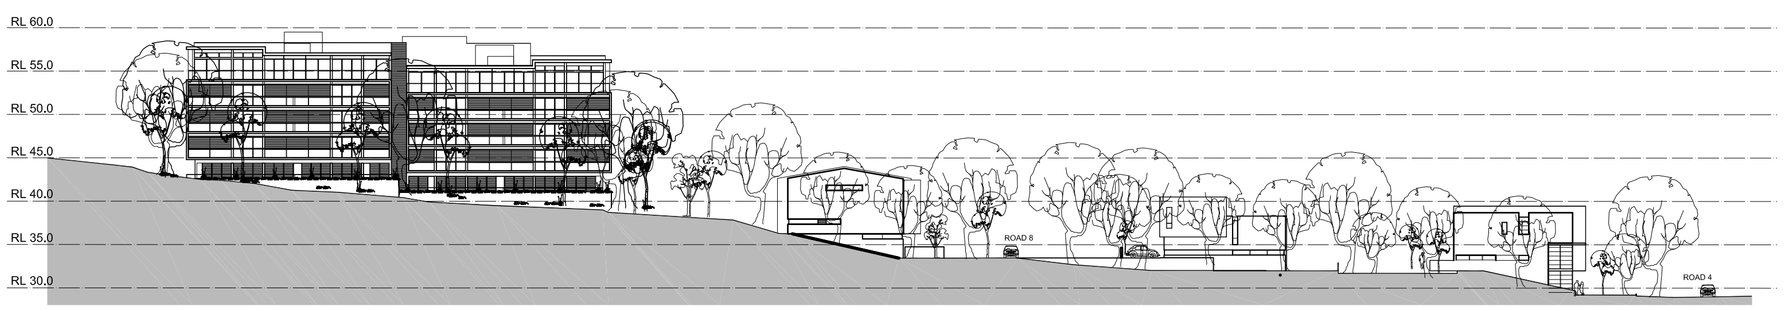

08. ELEVATION TOWARDS EAST - WEST BOUNDARY

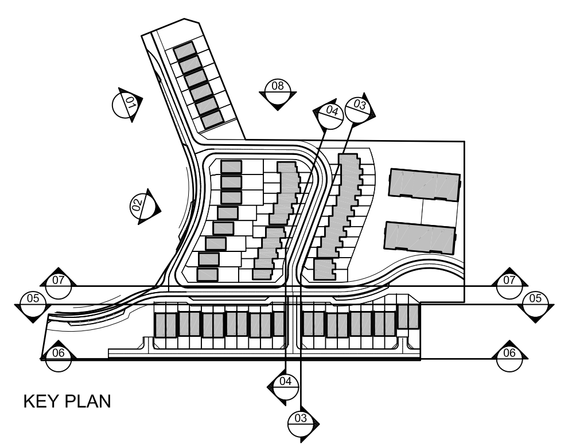

KEY PLAN

Rev	Description	By	Date
A	DRAFT ISSUE FOR PA EXHIBITION	RB	21-03-11
B	ISSUE FOR PA EXHIBITION	RB	07-04-11

© COPYRIGHT COX ARCHITECTURE PTY LTD 2010
ANY FORM OF REPRODUCTION OF THIS DRAWING IN FULL OR IN PART WITHOUT THE WRITTEN PERMISSION OF COX ARCHITECTURE PTY LTD CONSTITUTES AN INFRINGEMENT OF COPYRIGHT

Consultants		Consultants	
Project Manager	FRASERS PROPERTY	Heritage Consultant	
BCA Consultant		Acoustic	
Planning Consultant	JBA PLANNING	Environmental	
Structural	M&G CONSULTING	Traffic Consultant	
Civil	MEINHARDT ENGINEERING	Access Consultant	MORRIS GODDING
Building Services		Cost Planner	WT PARTNERSHIP
Landscape	ENVIRONMENTAL PARTNERSHIP	Land Surveyor	

Cox Richardson
Level 2, 204 Clarence Street, Sydney 2000 Australia
Tel : 612 9267 9599 Fax : 612 9264 5844
Email : sydney@cox.com.au

FRASERS PUTNEY

Drawing Title: STREET ELEVATIONS

Drawing Number	Revision	Date
A-PA-EL-01	B	2011-04-07
Issued for	**Scale**	**Drawn**
PA	1:200@A1	RB

0 2.5 5 7.5 10 12.5 25m

Cox Architecture Pty Ltd ACN 002 535 891