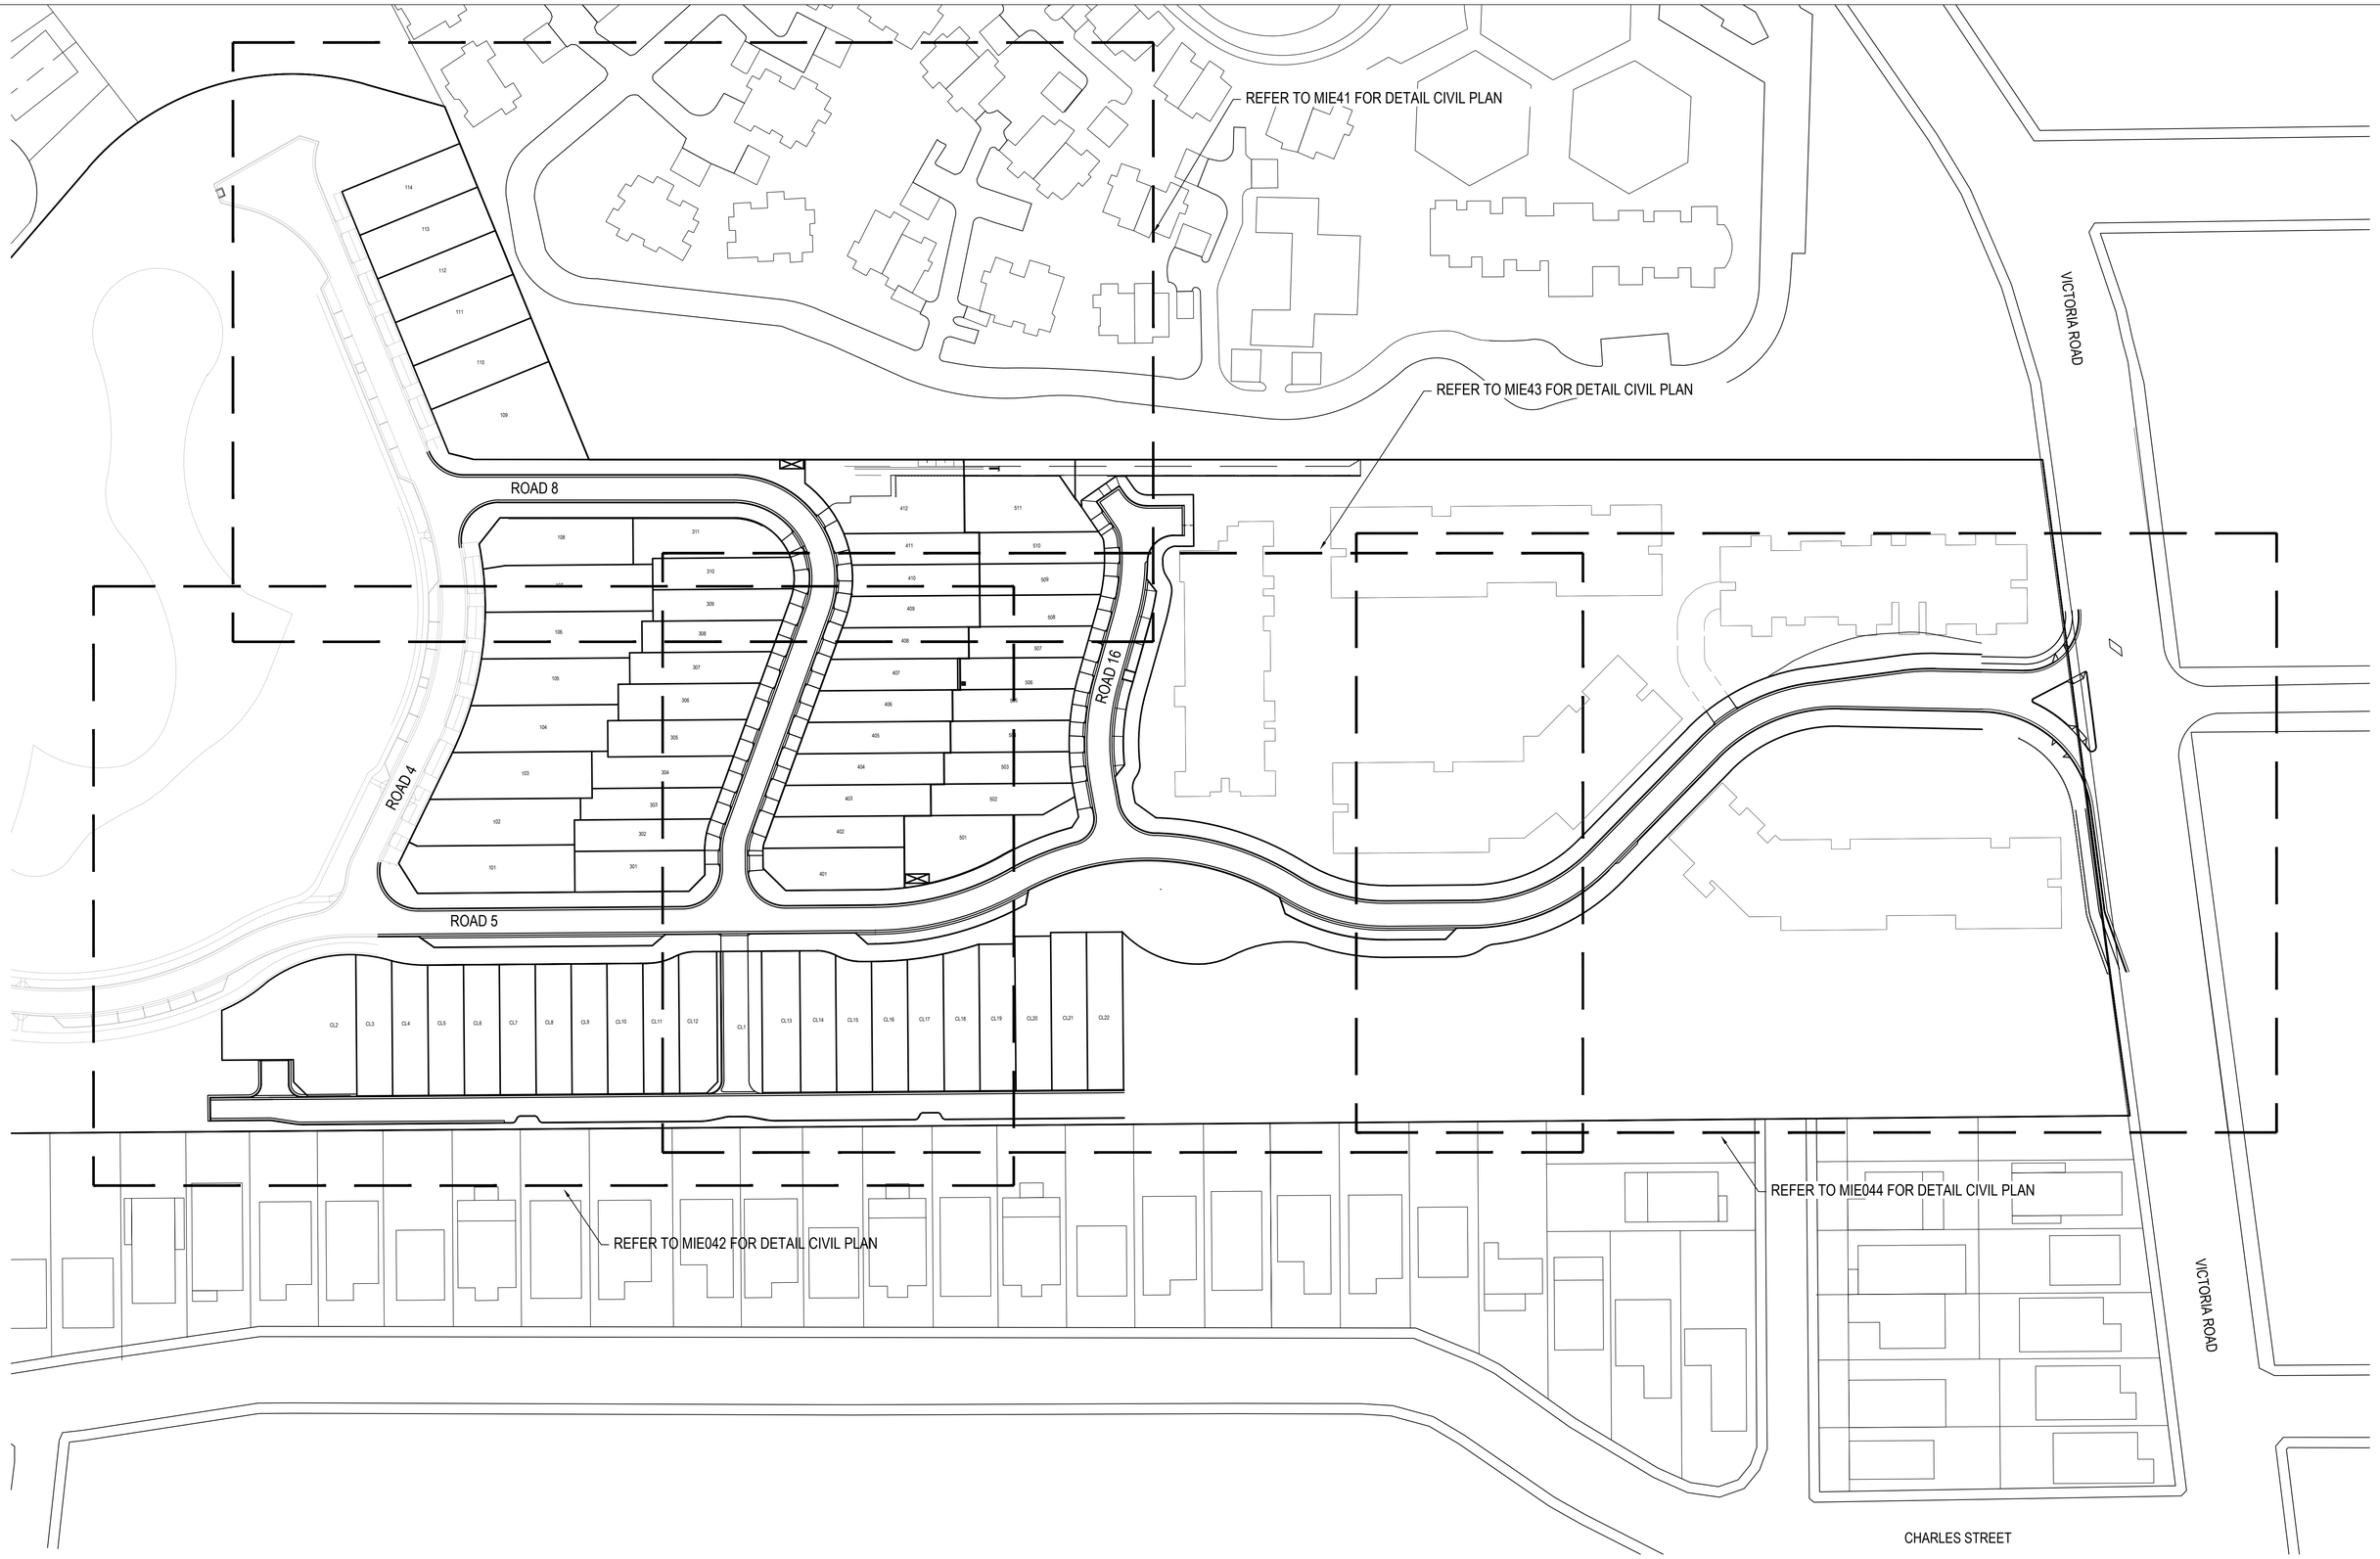

REV	DESCRIPTION	BY	APP	DATE
00	ISSUED FOR PLANNING APPLICATION	RL	DB	12-12-11

FRASERS PROPERTY

MEINHARDT INFRASTRUCTURE & ENVIRONMENT

Level 4, 66 Clarence Street
Sydney NSW 2000
Telephone: (02) 9699 3088
Fax: (02) 9319 7508
www.meinhardtgroup.com
A.C.N. 051 627 591
©Copyright

CLIENT: FRASERS PUTNEY PTY LTD
--

DESIGNED	DRAWN	APPROVED	SCALE @ A1
LD	RL	PD	-

STATUS: PLANNING APPLICATION
NOT FOR CONSTRUCTION

PROJECT: PUTNEY HILL RESIDENTIAL DEVELOPMENT
CHARLES STREET, RYDE
-

NORTH

TITLE: SITE PLAN
-
-

PROJECT No: 104479-05-
DRAWING No: MIE020
REV: 00

DWG FILE: X:\104479 - Putney Green (Frasers)\BIM\6_3 MHT MIE\6_3.2 MHT INF\Section 75W - STAGE 05 - Stage 1A\104479-05-MIE020.dwg - MH PLOT TIME: 13 Dec 2011, 2:45pm