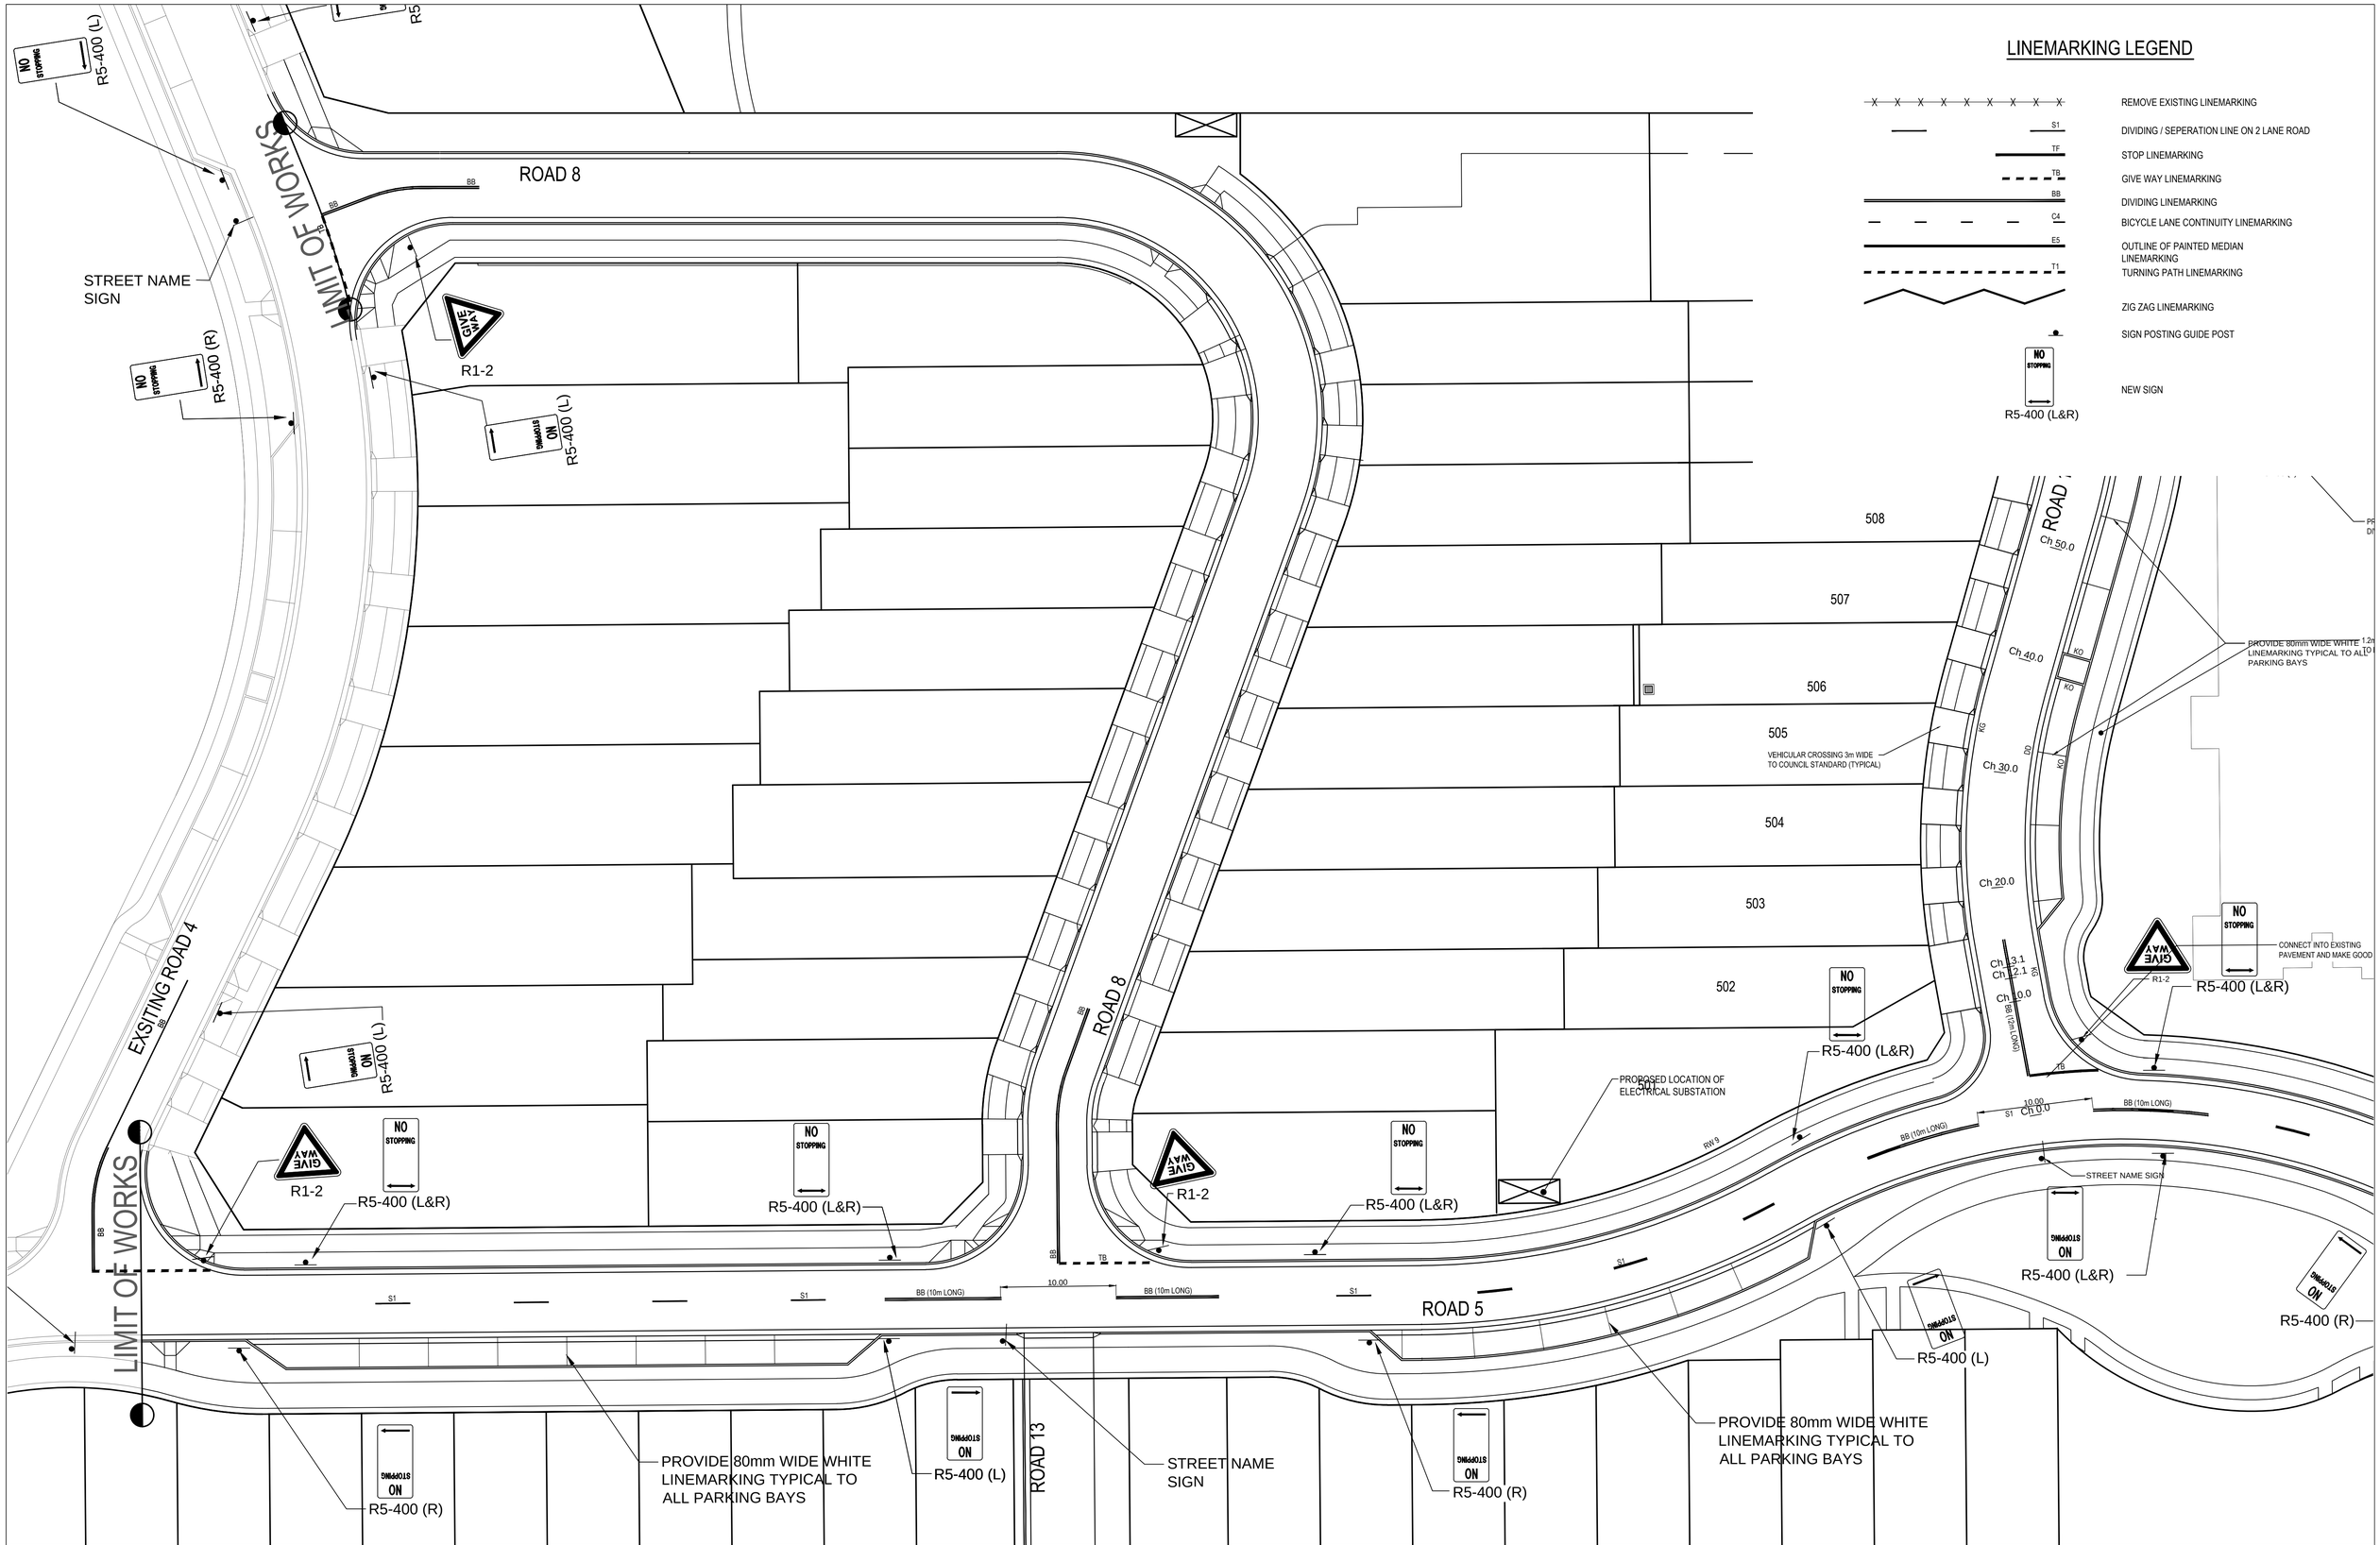

REV	DESCRIPTION	BY	APP	DATE
00	ISSUED FOR PLANNING APPLICATION	RL	DB	12-12-11

FRASERS PROPERTY

MEINHARDT INFRASTRUCTURE & ENVIRONMENT

Level 4, 66 Clarence Street
Sydney NSW 2000
Telephone: (02) 9699 3088
Fax: (02) 9319 7508
www.meinhardtgroup.com
A.C.N. 051 627 591
© Copyright

CLIENT: FRASERS PUTNEY PTY LTD
--

DESIGNED	DRAWN	APPROVED	SCALE @ A1
LD	RL	PD	1:250

STATUS: PLANNING APPLICATION
NOT FOR CONSTRUCTION

PROJECT: PUTNEY HILL RESIDENTIAL DEVELOPMENT
CHARLES STREET, RYDE
-

NORTH

TITLE: LINES & SIGNS PLAN
- SHEET 1
-

PROJECT No: 104479-05- MIE151

DRAWING No

REV: 00

DWG FILE: X:\104479 - Putney Green (Frasers)\6BM6.3 MHT MIE\6.3.2 MHT INF\Section 75W - STAGE 05 - Stage 1A\104479-05-MIE152-153.dwg - MHI PLOT TIME: 13 Dec 2011, 2:47pm