


DEPOSITED PLAN ADMINISTRATION SHEET		Sheet 1 of 2 sheet(s)
SIGNATURES, SEALS and STATEMENTS of intention to dedicate public roads, to create public reserves, drainage reserves, easements, restrictions on the use of land or positive covenants. PURSUANT TO SEC. 88B OF THE CONVEYANCING ACT 1919 IT IS INTENDED TO CREATE: 1. RESTRICTION ON USE OF LAND 2. RESTRICTION ON USE OF LAND NOTE: EASEMENT REQUIREMENTS FOR THE SUBDIVISION WILL BE DEVELOPED DURING THE COURSE OF THE PROJECT Use PLAN FORM 6A for additional certificates, signatures, seals and statements	SUBDIVISION PLAN - STAGE 5 "DRESS CIRCLE" PRINTED 09 DEC 2011 (ISSUE 1)	
	Registered: Title System: Purpose:	
	PLAN OF PROPOSED SUBDIVISION OF LOT 5 IN THE CHARLES STREET PUTNEY SUPERLOT PLAN	
	LGA: RYDE Locality: RYDE Parish: HUNTERS HILL County: CUMBERLAND	
	Surveying and Spatial Information Regulation, 2006 I, TASY MORAITIS of DENNY LINKER & Co., Level 5, 17 RANDLE ST, SURRY HILLS, 2010 a surveyor registered under the <i>Surveying and Spatial Information Act, 2002</i>, certify that the survey represented in this plan is accurate, has been made in accordance with the <i>Surveying and Spatial Information Regulation, 2006</i> and was completed on:..... The survey relates to (specify the land actually surveyed or specify any land shown in the plan that is not the subject of the survey) SignatureDated:..... Surveyor registered under the <i>Surveying and Spatial Information Act, 2002</i> Datum Line:..... Type: Urban/Rural	
Crown Lands NSW/Western Lands Office Approval I.....in approving this plan certify (Authorised Officer) that all necessary approvals in regard to the allocation of the land shown herein have been given Signature:..... Date:..... File Number:..... Office:.....	Plans used in the preparation of survey/compilation (if insufficient space use Plan Form 6A annexure sheet)	
Subdivision Certificate I certify that the provisions of s.109J of the Environmental Planning and Assessment Act 1979 have been satisfied in relation to: the proposed..... set out herein (insert 'subdivision' or 'new road') * Authorised Person/General Manager/Accredited Certifier Consent Authority: Date of Endorsement: Accreditation no: Subdivision Certificate no: File no: * Delete whichever is inapplicable.	SURVEYORS REFERENCE: 110316 STG 4 DC	

* OFFICE USE ONLY

DEPOSITED PLAN ADMINISTRATION SHEET		Sheet 2 of 2 sheet(s)
PLAN OF PROPOSED SUBDIVISION OF LOT 5 IN THE CHARLES STREET PUTNEY SUPERLOT PLAN	SUBDIVISION PLAN - STAGE 5 "DRESS CIRCLE" PRINTED 09 DEC 2011 (ISSUE 1)	
	Registered:	
Subdivision Certificate No.:		Date of Endorsement:
SURVEYORS REFERENCE: 110316 STG 5 DC		

* OFFICE USE ONLY

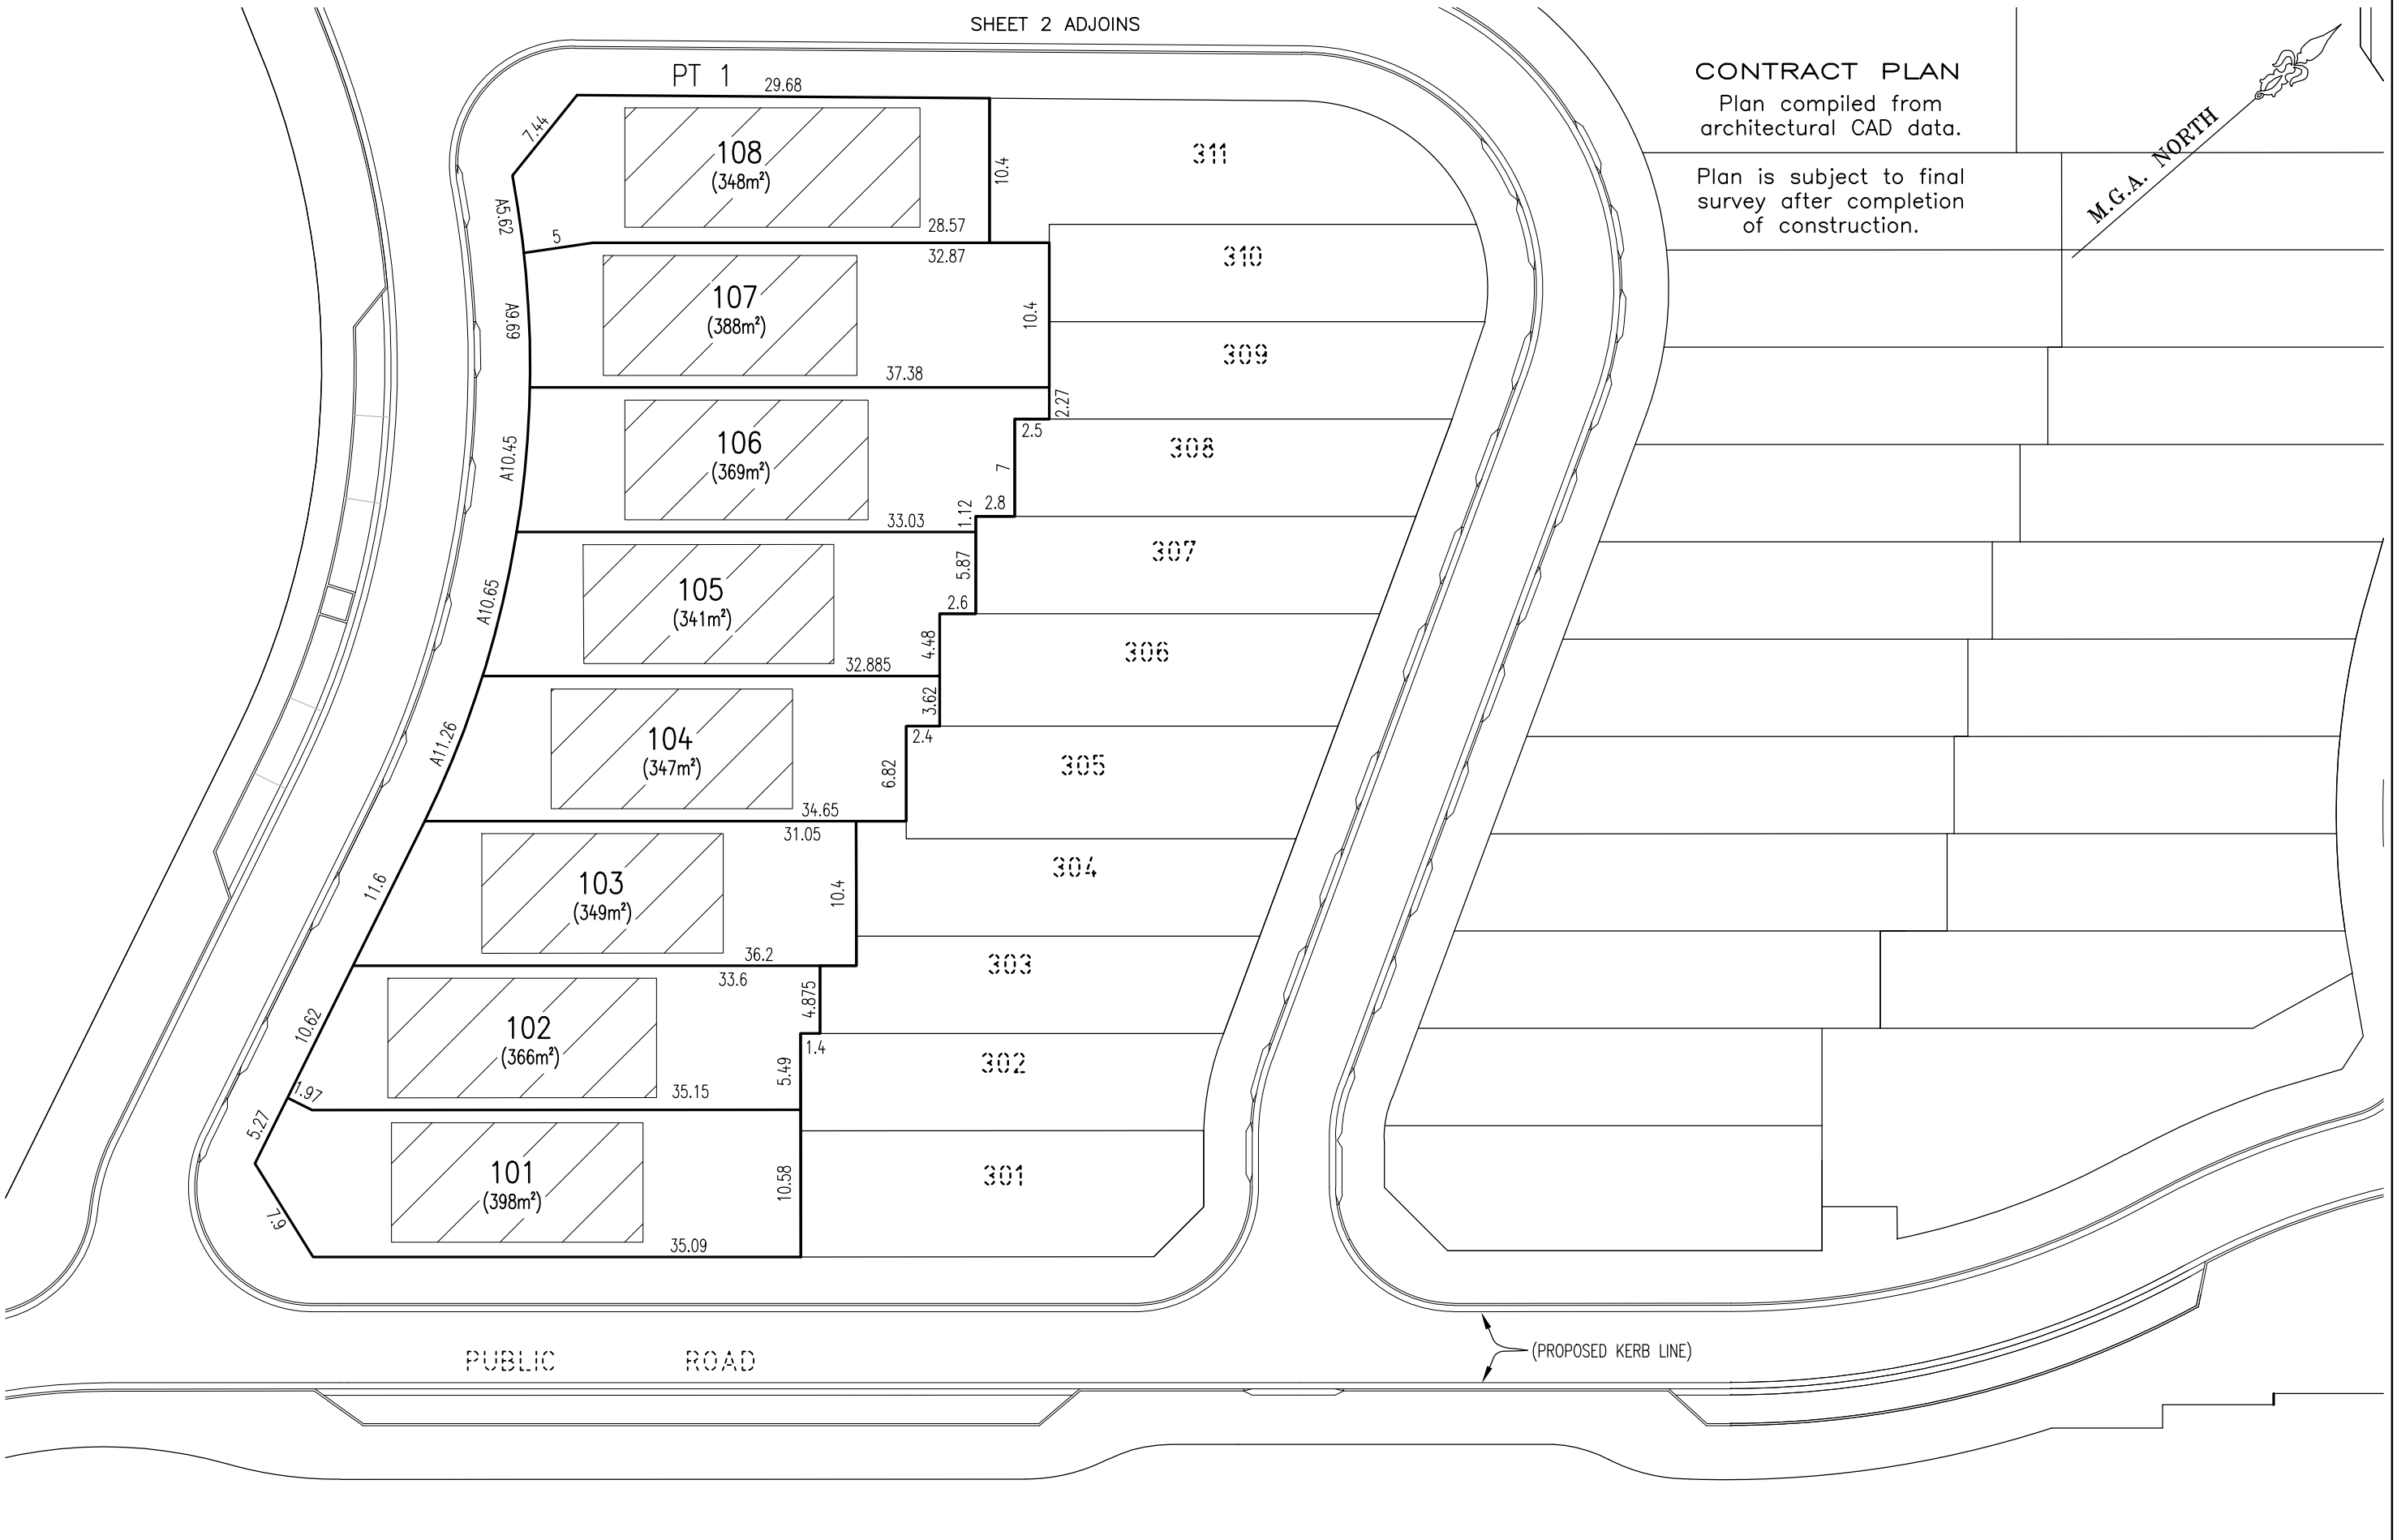



SHEET 1 ADJOINS

Surveyor: TASY MORAITIS	PLAN OF PROPOSED SUBDIVISION OF LOT 3 IN CHARLES STREET PUTNEY SUPERLOT PLAN	LGA: RYDE	REGISTERED	SUBDIVISION PLAN - STAGE 5
Date of Survey: / /		Locality: RYDE		"DRESS CIRCLE"
Surveyor's Ref: 110316		Subdivision No:		PRINTED 09 DEC 2011
STG 5 DRESS CIRCLE		Lengths are in metres. Reduction Ratio 1: 1250(A2)		(ISSUE 1)