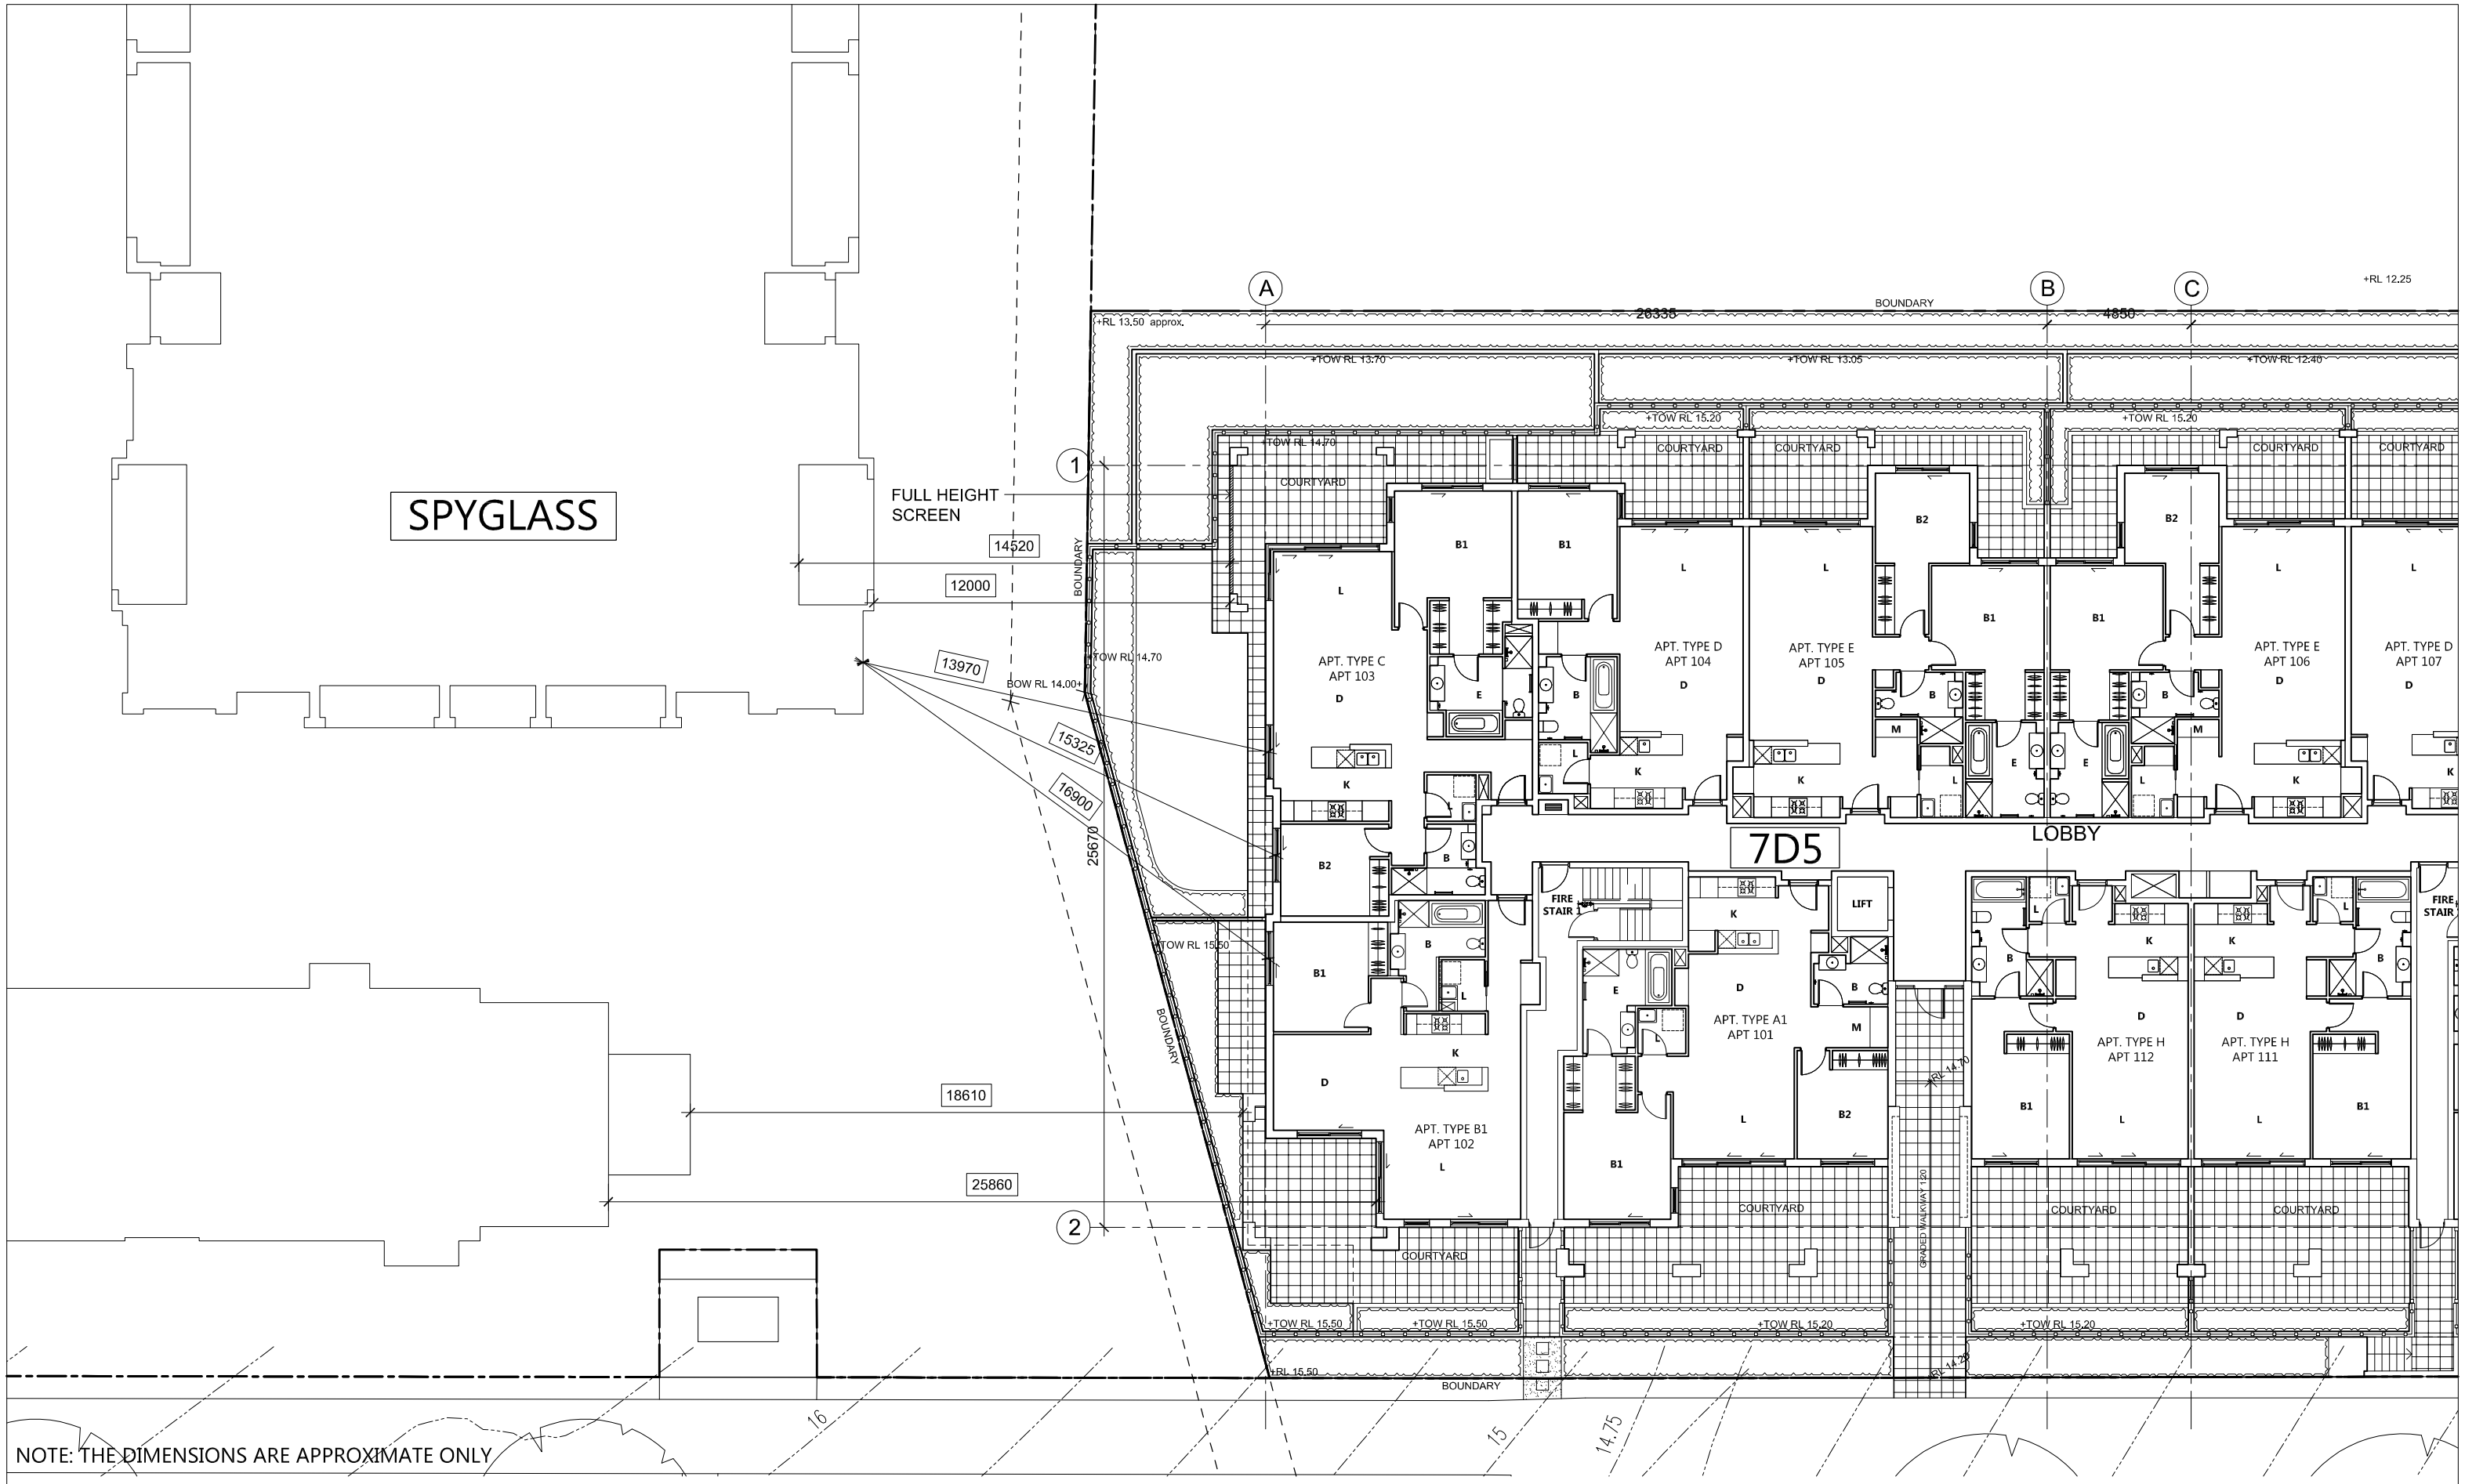

NOTE: THE DIMENSIONS ARE APPROXIMATE ONLY

©rose : This drawing & the design herein is the property of rose architectural design and shall not be copied nor reproduced in part or in whole without written permission.

Verify all dimensions on site prior to commencement of work. Refer all discrepancies to the Architect for determination. Use figured dimensions in preference to scaling.

SCALE 1:200
0 1 5 10m on original A3

Issue	Description	Date	Issue	Description	Date
1	Supplement ground floor plan for DA	08/08/2011			

rose architectural design
51 Riley Street Woolloomooloo NSW 2011 Australia
T +61 2 8302 1400 F +61 2 8302 1444
admin@rosegroup.com.au
www.rosegroup.com.au

Client: BREAKFAST POINT

Project: LOT 7D5
7, 9 & 11 Magnolia Drive,
Breakfast Point

Title: GROUND FLOOR PLAN
- BUILDING SEPARATION DISTANCES

Scale: 1:200 @ A3
Date: AUG 2011
Drawn: SJ
Reviewed: AO
Approved:

Project No: 0610
Drawing No: SK.01
Revision: 1

Status: PROJECT APPLICATION