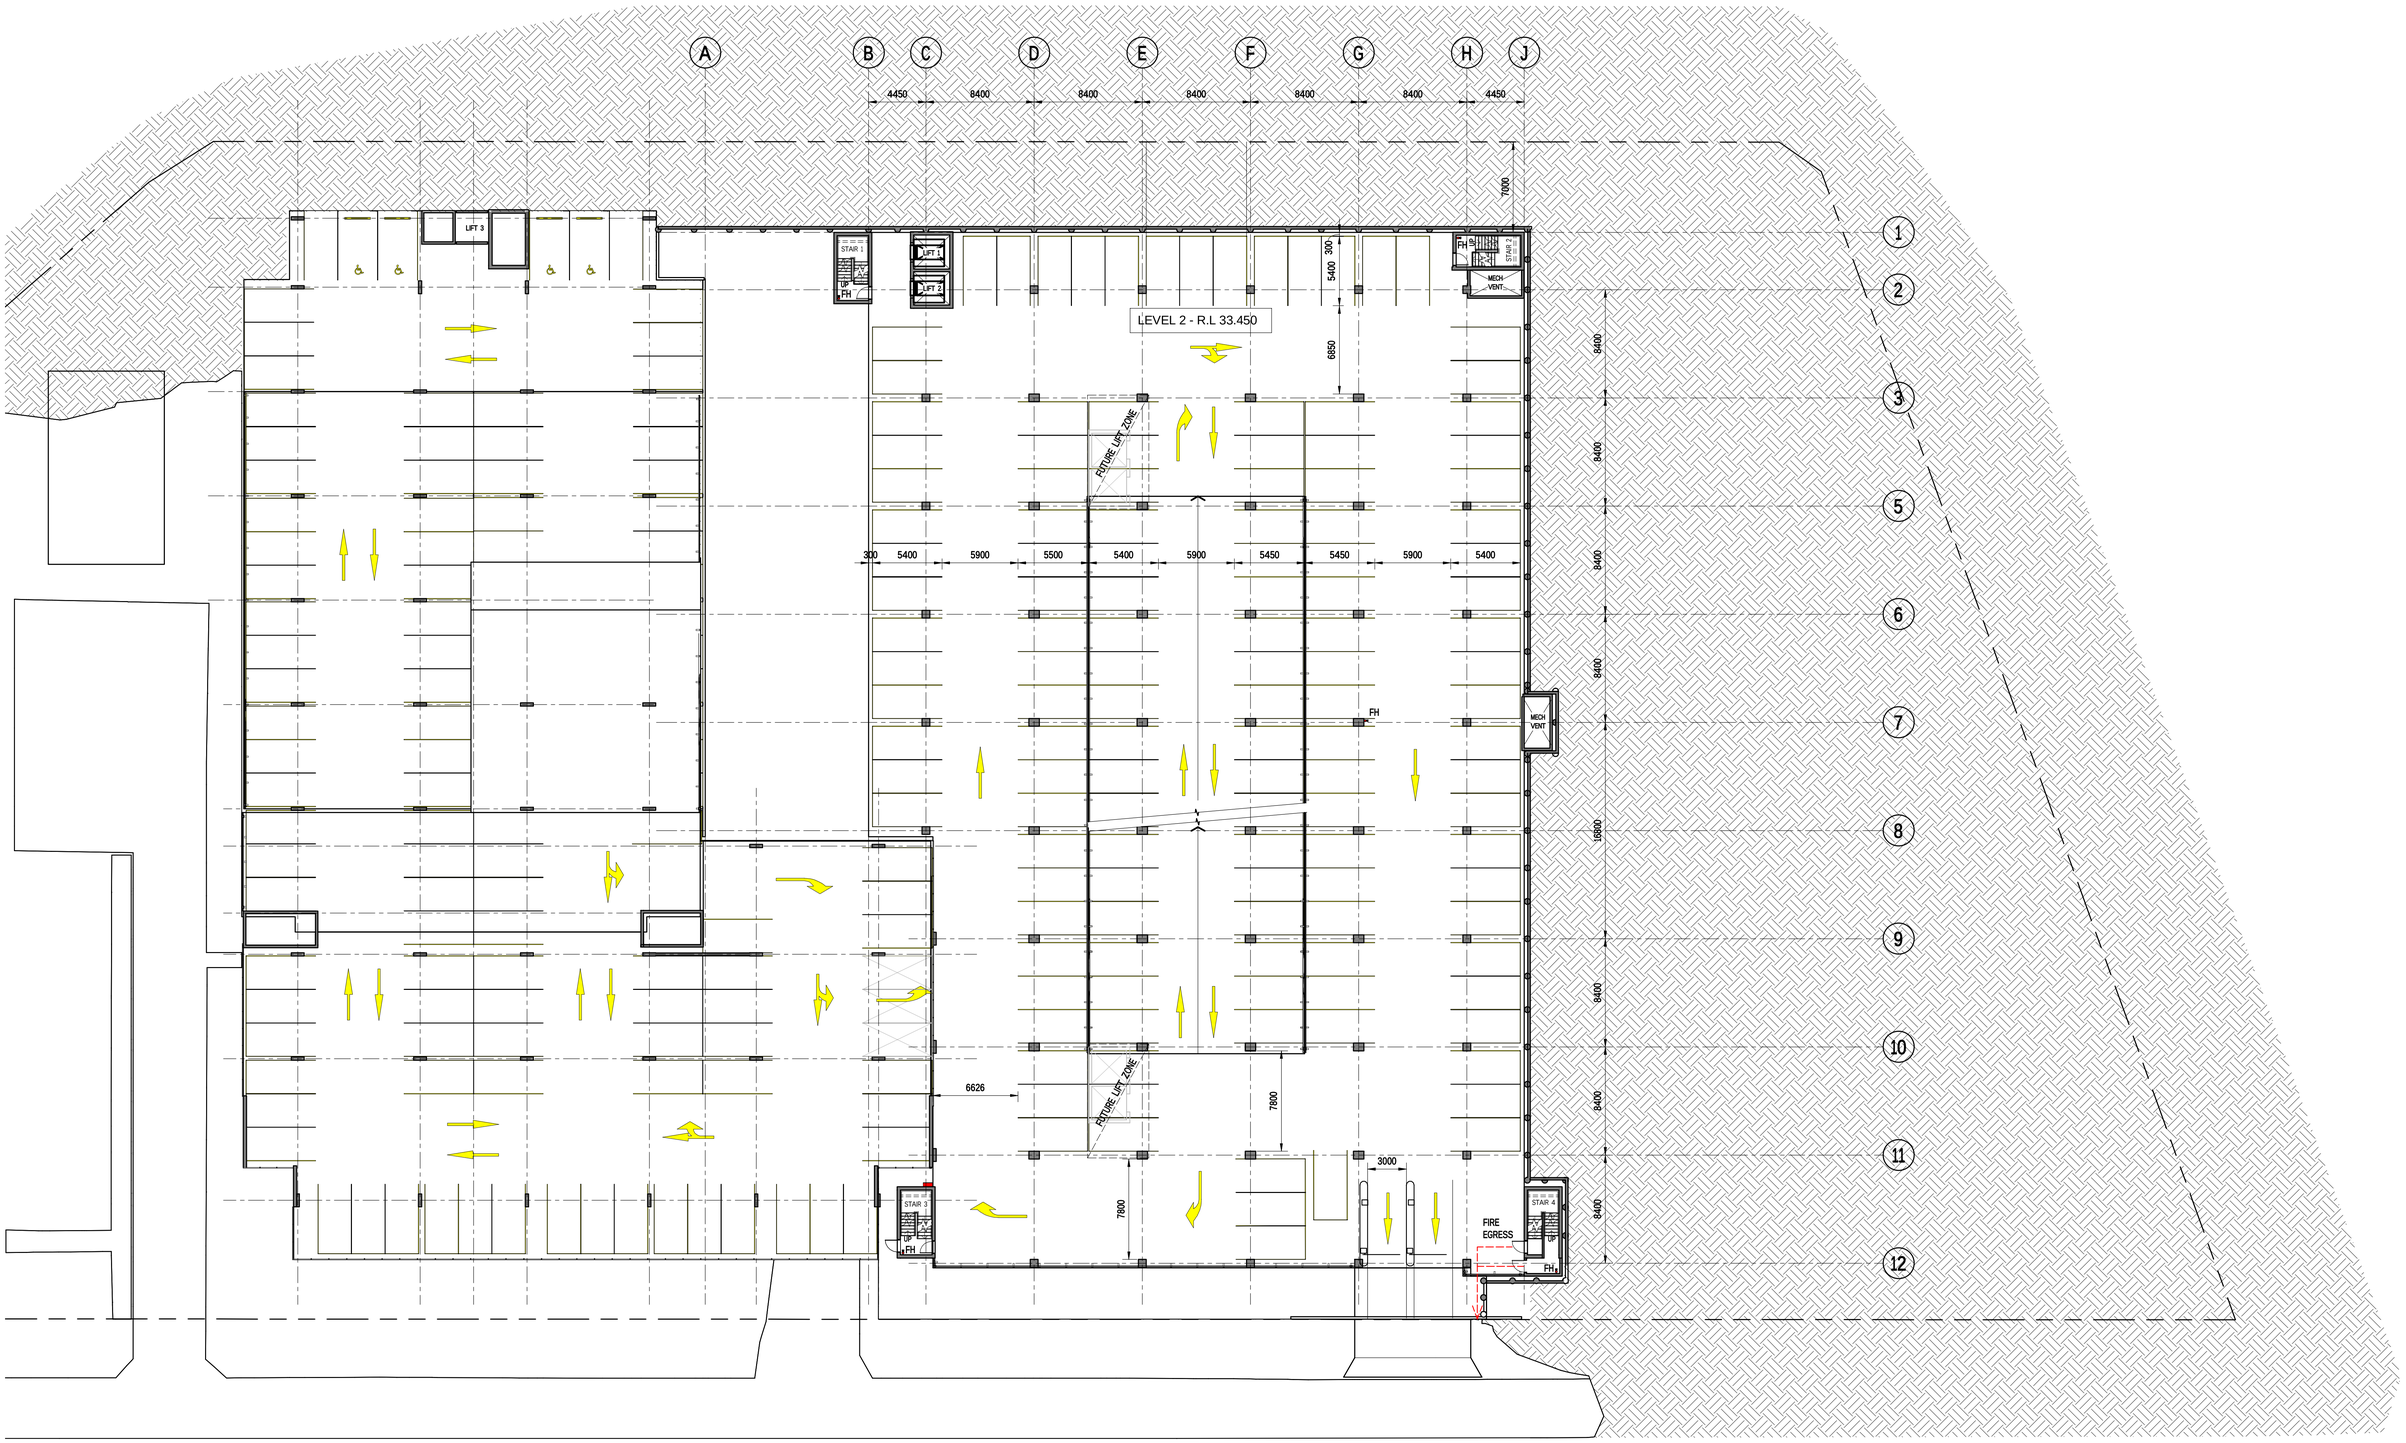

LEVEL 2 GA PLAN

SCALE: 1 : 200

Rev	Date	Description	Drn.	Appr.	Rev	Date	Description	Drn.	Des.	Appr.
A	31-05-2013	DEVELOPMENT APPLICATION	STH	PNW						

NSW GOVERNMENT Health Infrastructure

TSA MANAGEMENT

© Cardno Limited All Rights Reserved.
This document is produced by Cardno Limited solely for the benefit of and use by the client in accordance with the terms of the retainer. Cardno Limited does not and shall not assume any responsibility or liability whatsoever to any third party arising out of any use or reliance by third party on the content of this document.

Cardno
Shaping the Future
ABN 95 001 145 035
Level 9, The Forum, 203 Pacific Highway, St Leonards NSW Australia 2065
Tel: (+61 2) 9496 7700 Fax: (+61 2) 9439 5170
Email: sydney@cardno.com.au Web:www.cardno.com.au

Drawn S.T.H	Date	
Checked P.N.W	Date	
Designed C.F	Date	
Verified	Date	
Approved P.N.W	Date	

Client: HEALTH INFRASTRUCTURE

Project: WOLLONGONG HOSPITAL
PROPOSED MULTI STOREY CARPARK EXPANSION
OPTION W(4)

Title: MULTI-STOREY CARPARK GA PLAN - LEVEL 2

Status: **DEVELOPMENT APPLICATION**
NOT TO BE USED FOR CONSTRUCTION PURPOSES

Datum	Register	Scale	Size
AHD		1 : 200	B1

Project Number	Sheet Number	Revision
NA80813070	DA-1002	A

0 10 20 30 40 50 60 70 80 90 100 110 120 130 140 150mm ON B1 ORIGINAL

31/05/2013 4:33:02 PM

C:\Users\simonhall\Documents\NA80813070 - Wollongong Hospital Carpark (W4a) (2013 Central)_simonhall.rvt