




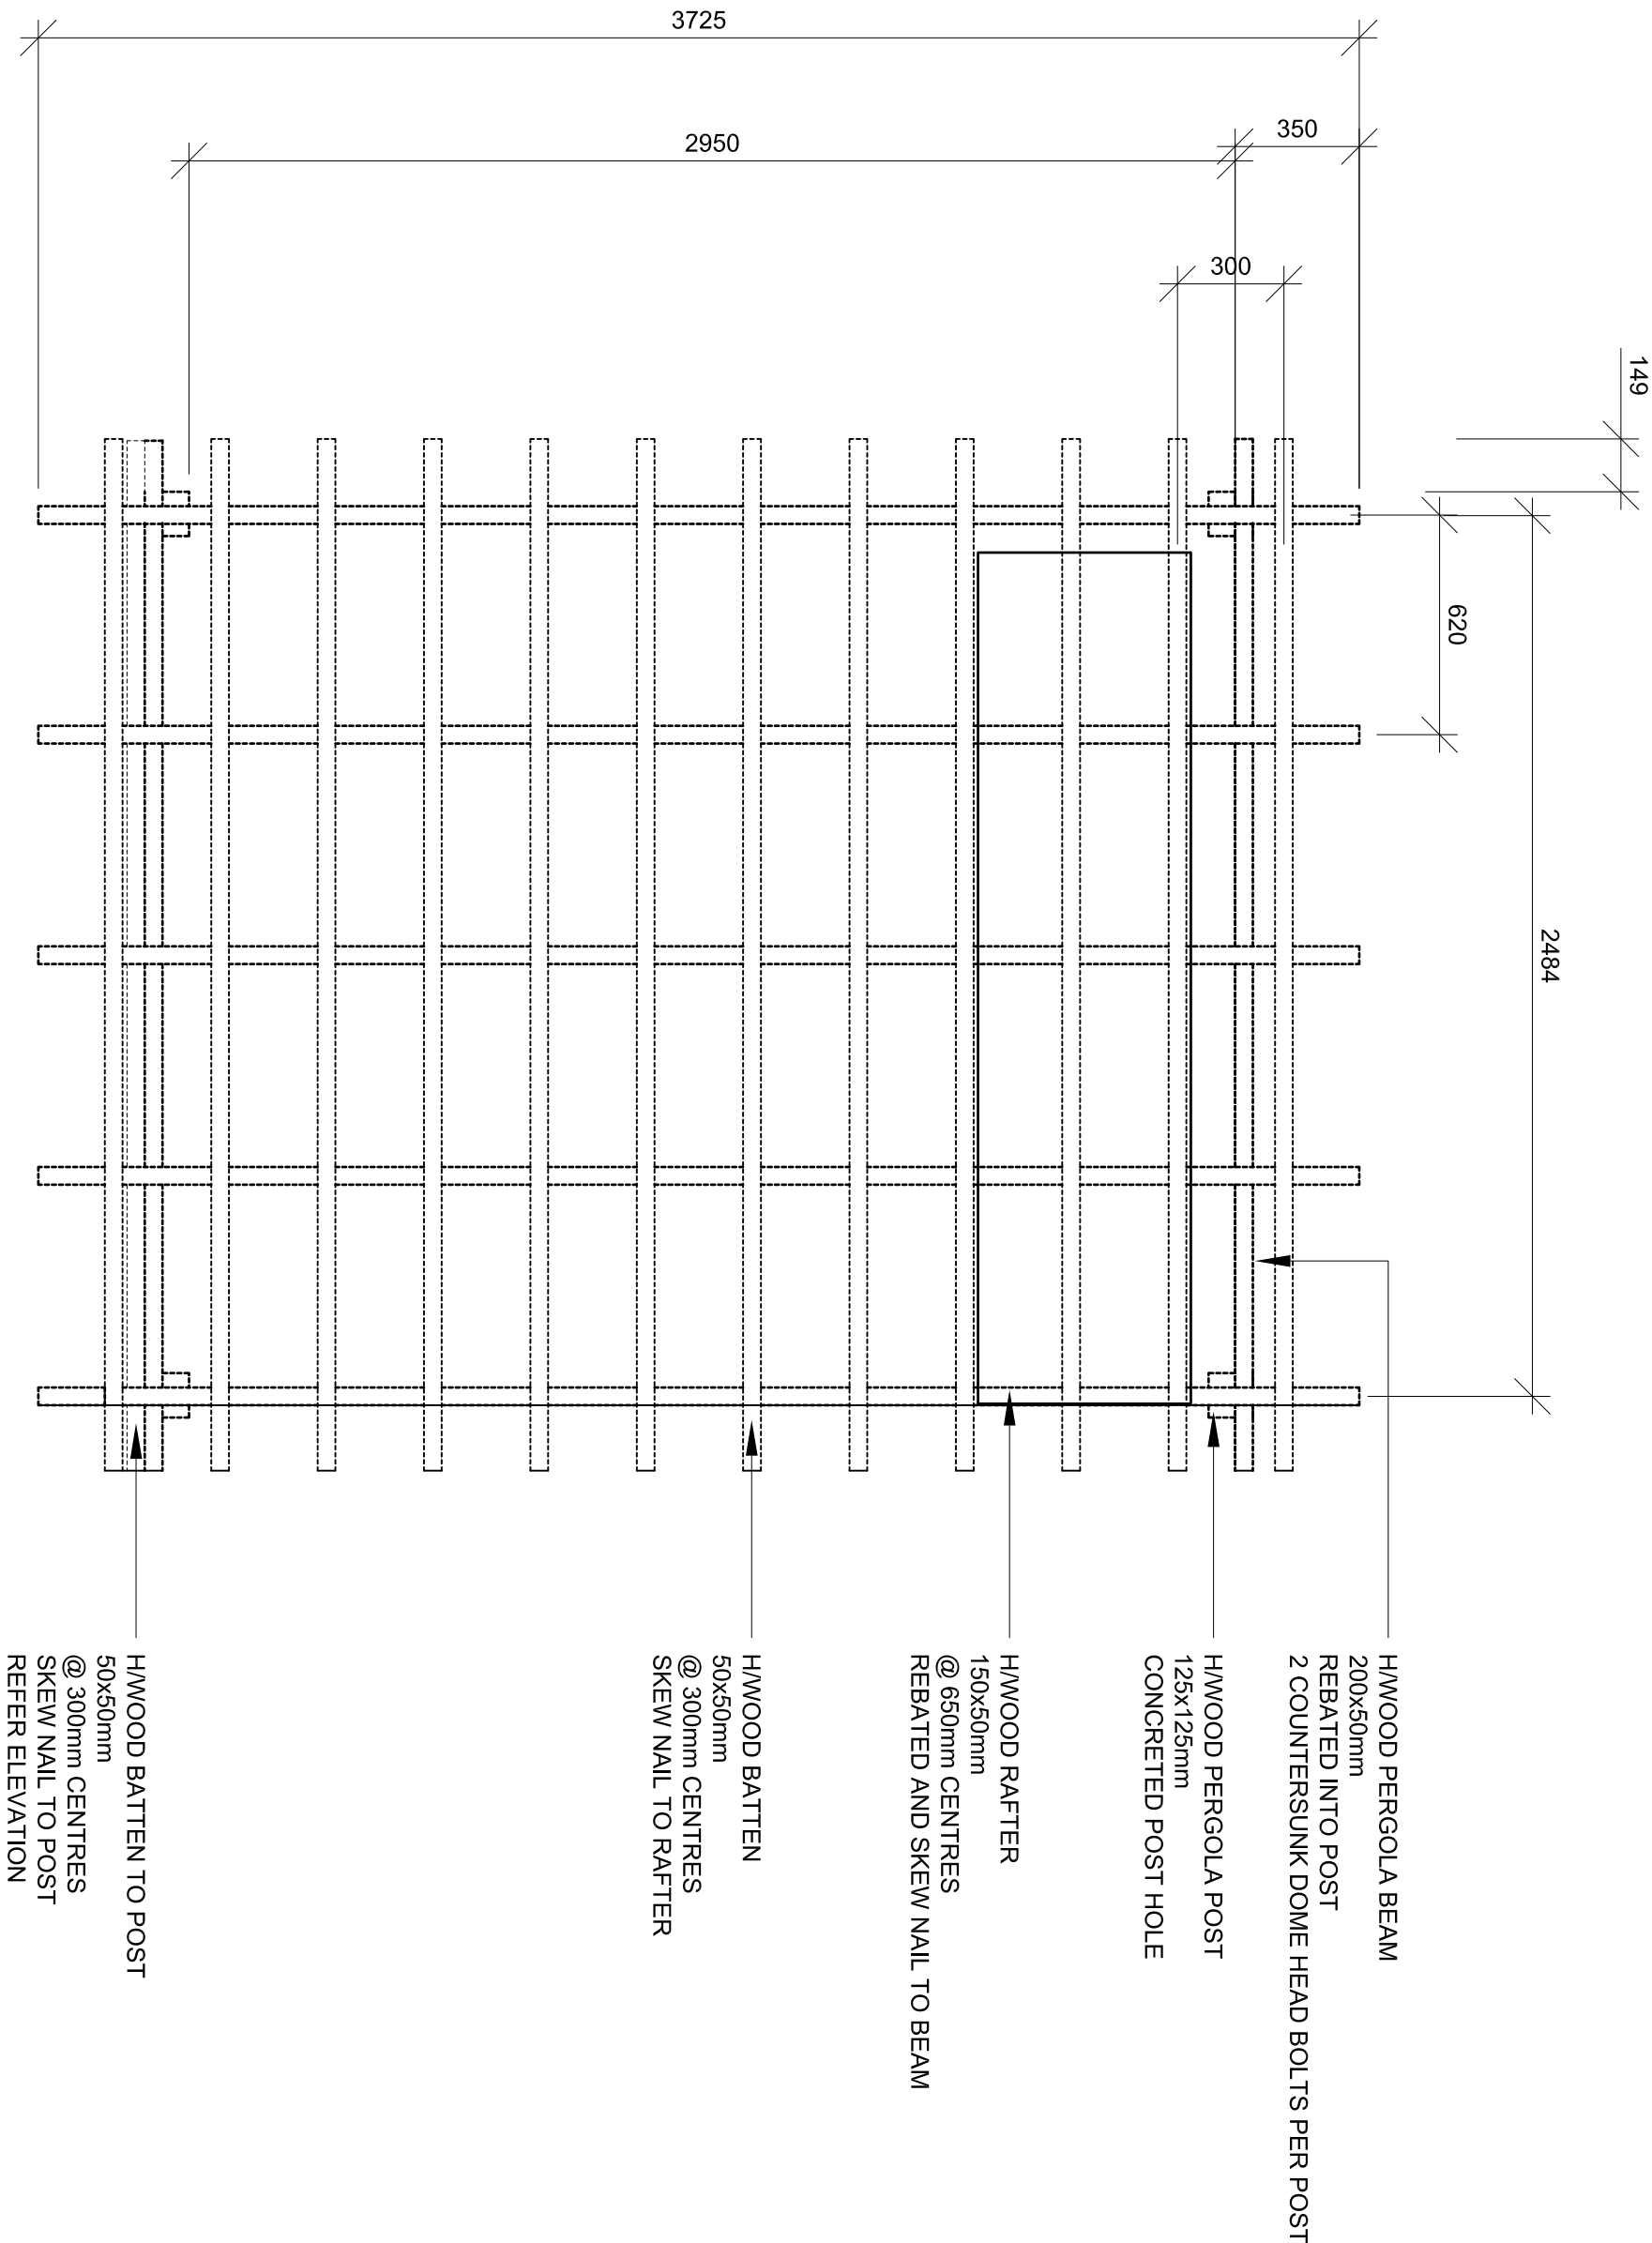


1A
TIMBER PERGOLA
PLAN 1:20

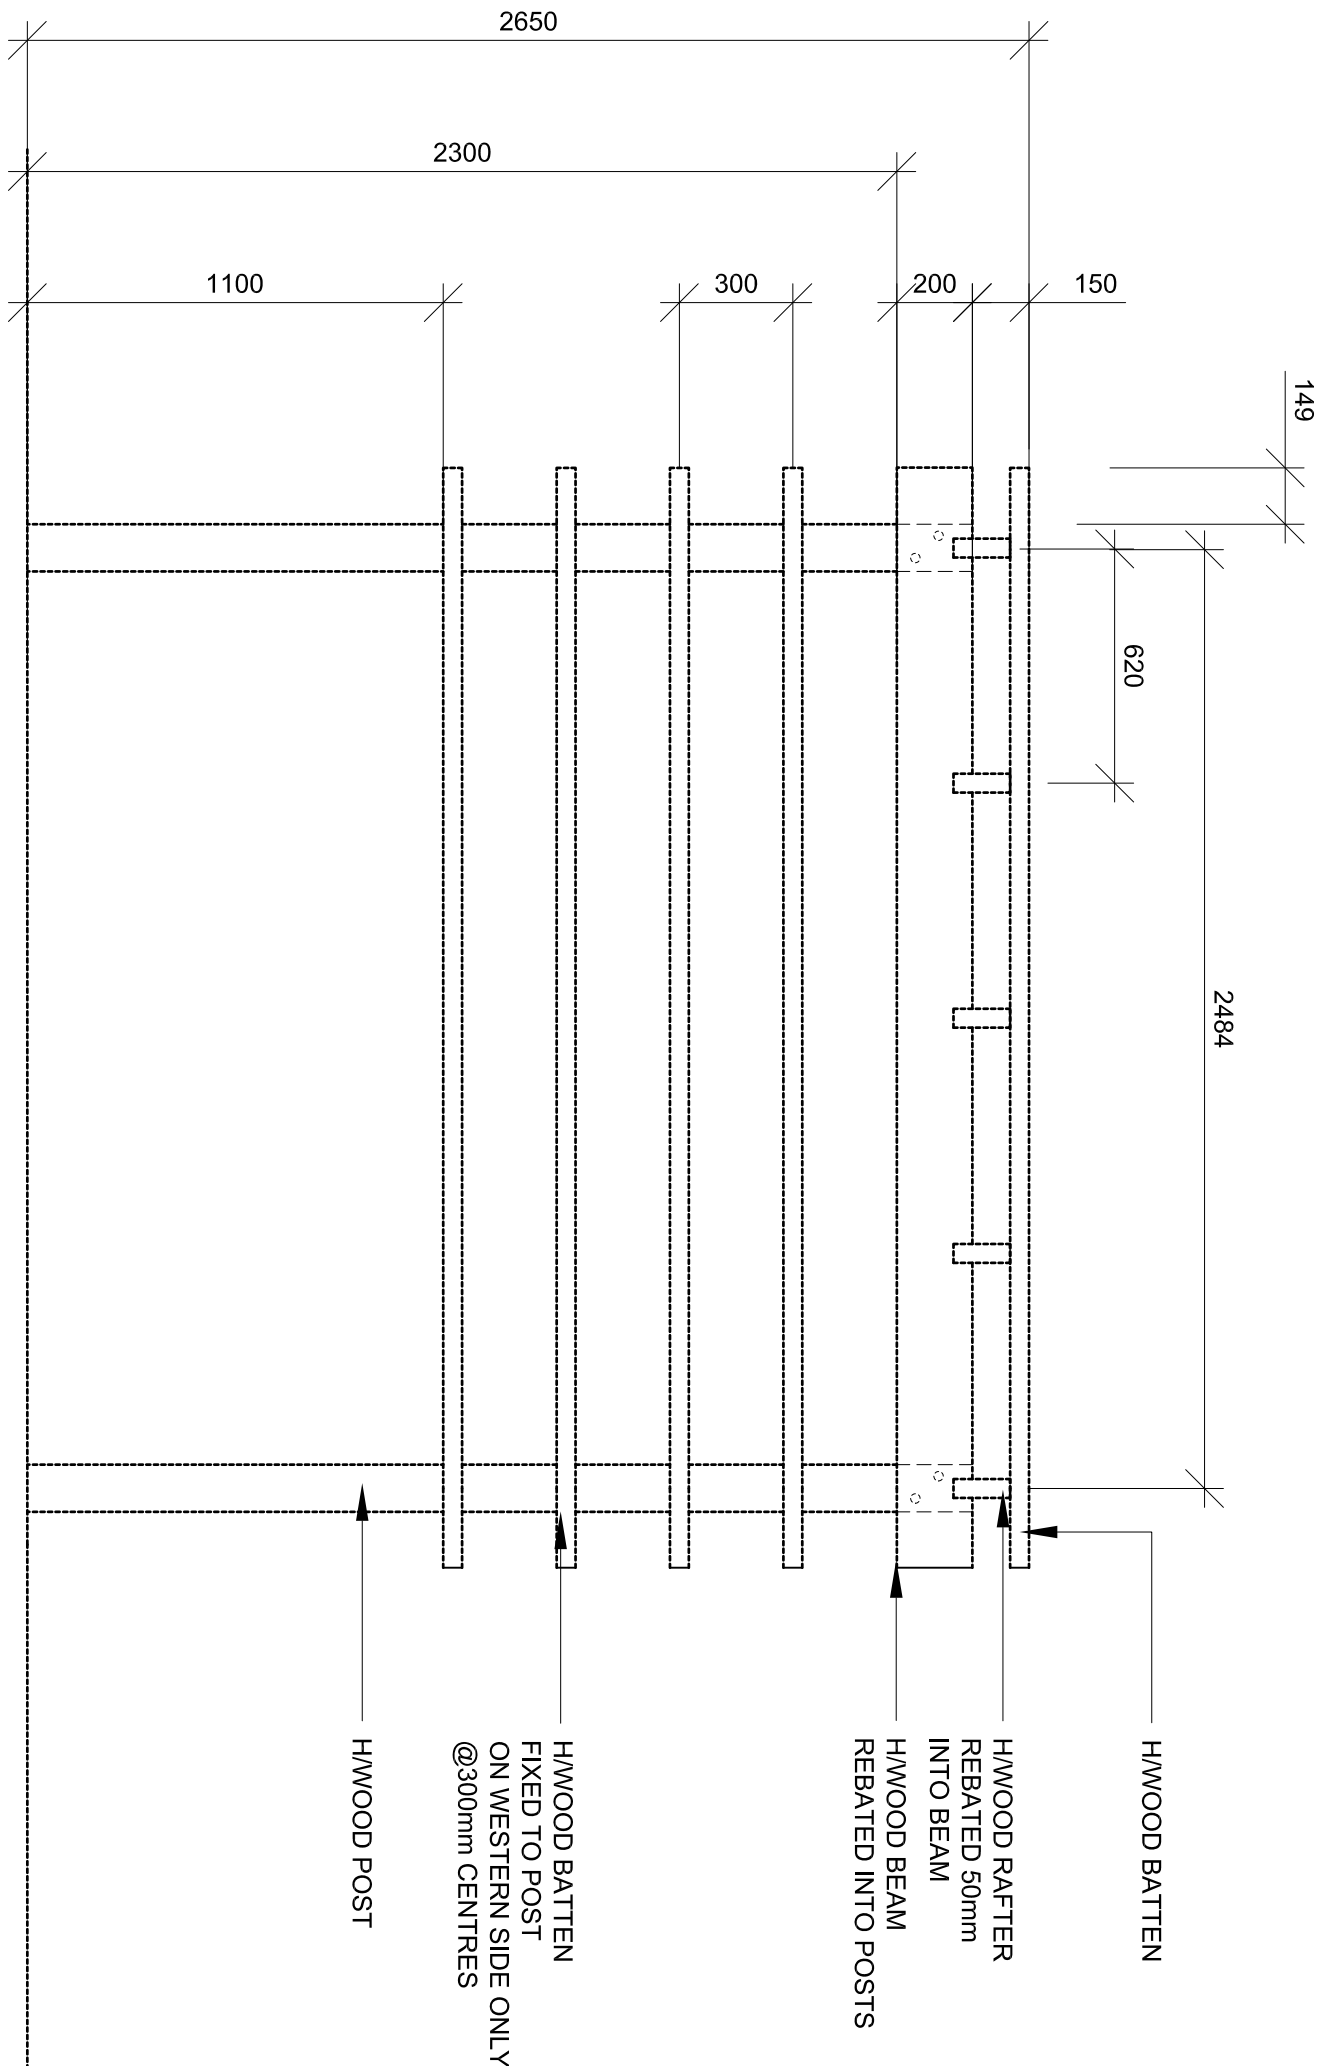


1B
TIMBER PERGOLA
FRONT ELEVATION 1:20

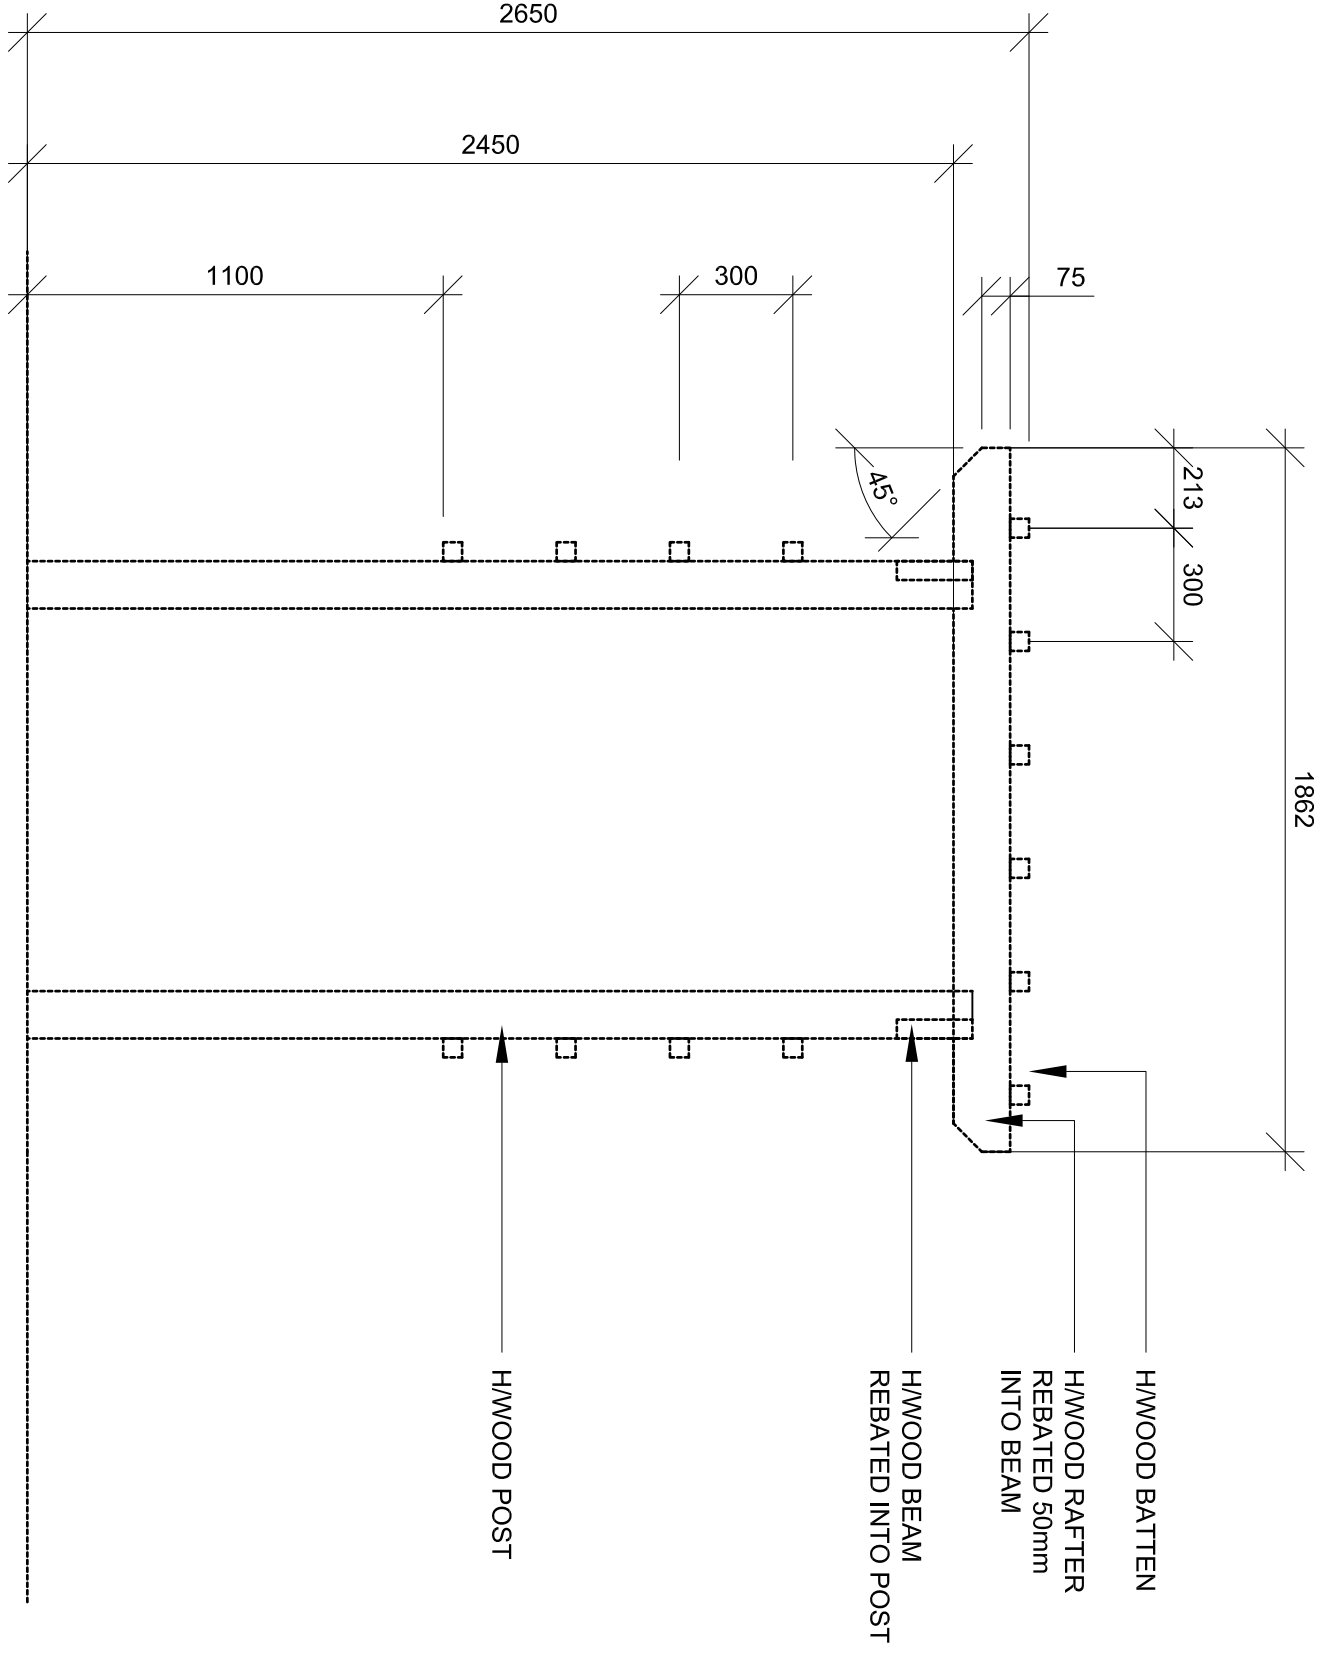


1C
TIMBER PERGOLA
SIDE ELEVATION 1:20

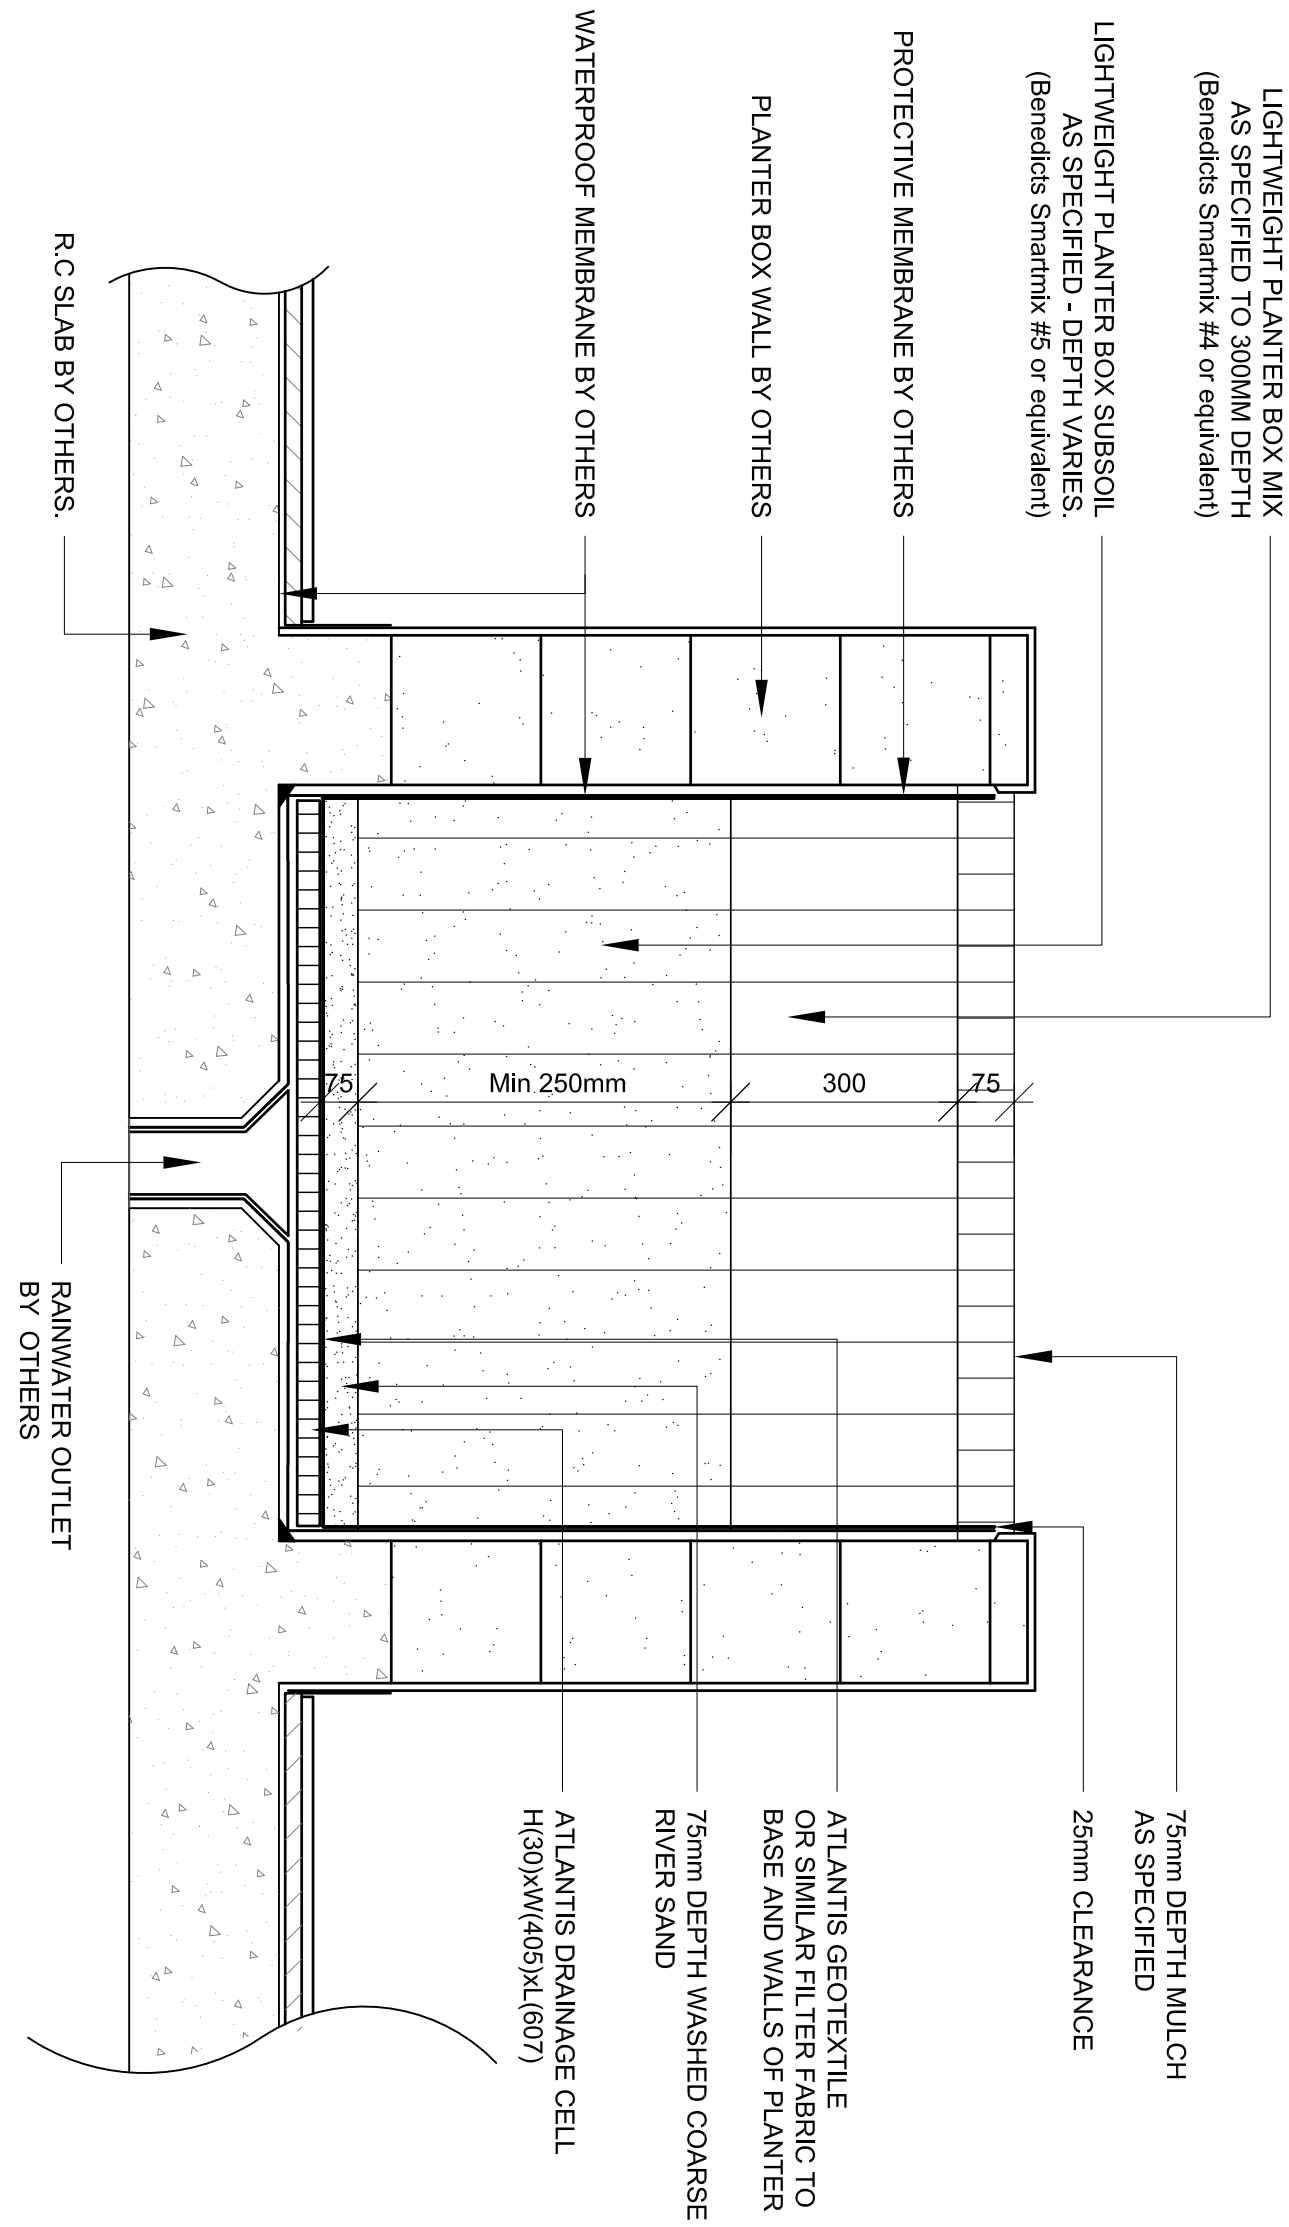


2
RAISED PLANTER BOX
TYPICAL SECTION 1:10

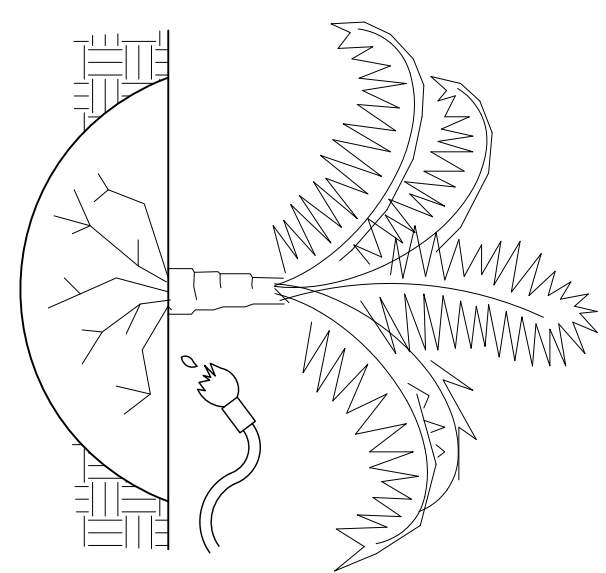


1 WATER PLANT WELL AT LEAST TWO DAYS BEFORE IT IS TO BE MOVED.

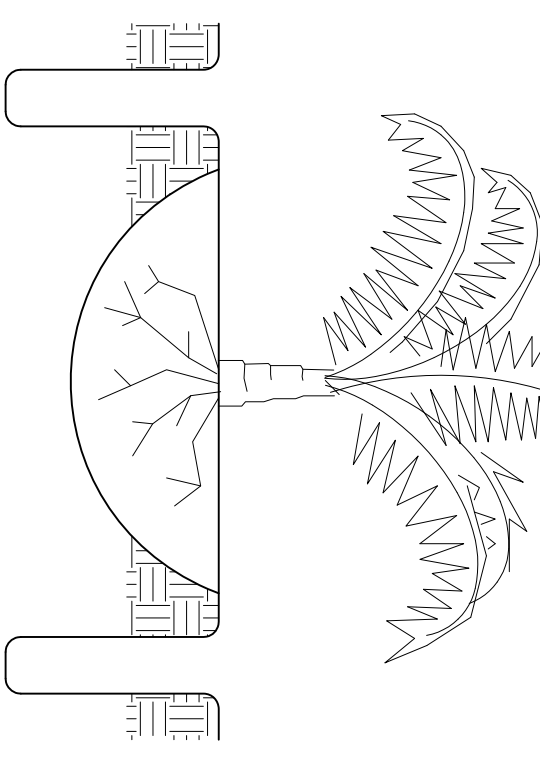


2 DIG TRENCH AROUND THE PLANT ROOT SYSTEM AT THE EDGE OF FOLIAGE (DRIP LINE). DIG THE TRENCH TO A DEPTH OF 200mm BELOW THE PLANT ROOT SYSTEM, REMOVE ALL MATURE RHIZOMES, LEAVING ALL NEW RHIZOMES IN SITU. WATERING IS ESSENTIAL TO ALL PLANTS AT A RATE RECOMMENDED BY MANUFACTURER

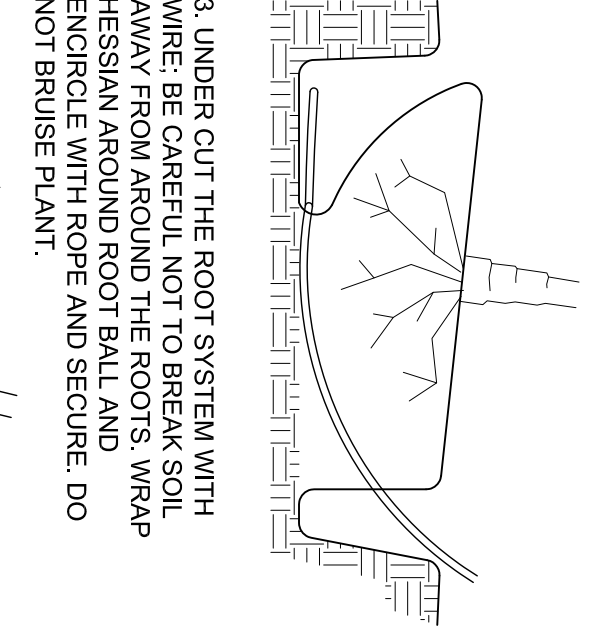

3 UNDER CUT THE ROOT SYSTEM WITH WIRE. BE CAREFUL NOT TO BREAK SOIL AWAY FROM AROUND THE ROOTS. WRAP HESSIAN AROUND ROOT BALL AND ENCIRCLE WITH ROPE AND SECURE. DO NOT BRUISE PLANT.

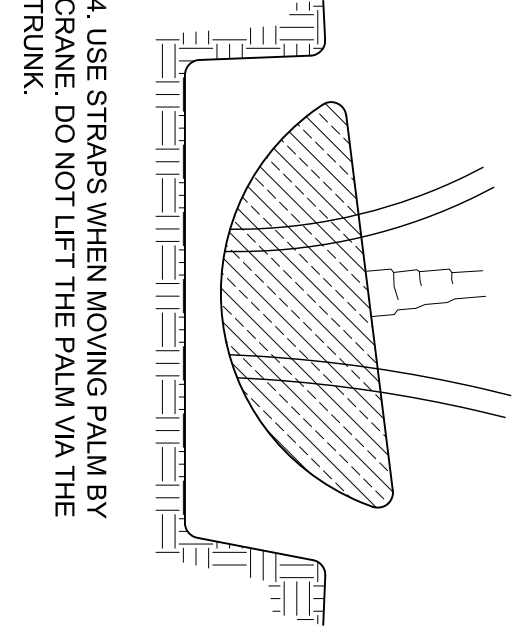

4 USE STRAPS WHEN MOVING PALM BY CRANE. DO NOT LIFT THE PALM VIA THE TRUNK.

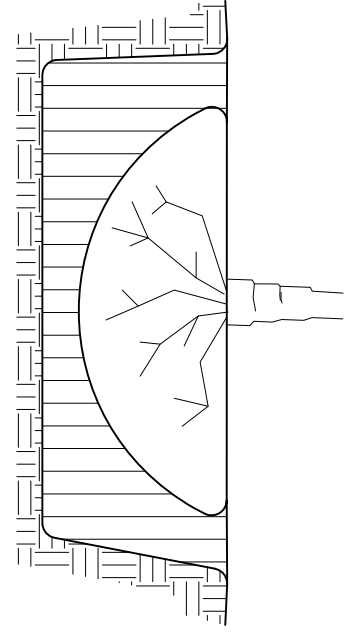

NOTE: ALL TRANSPLANTING PROCEDURES ARE TO BE COMPLETED UNDER SUPERVISION OF A CONSULTING ARBORIST

3
PALM TRANSPLANTING
1:10