

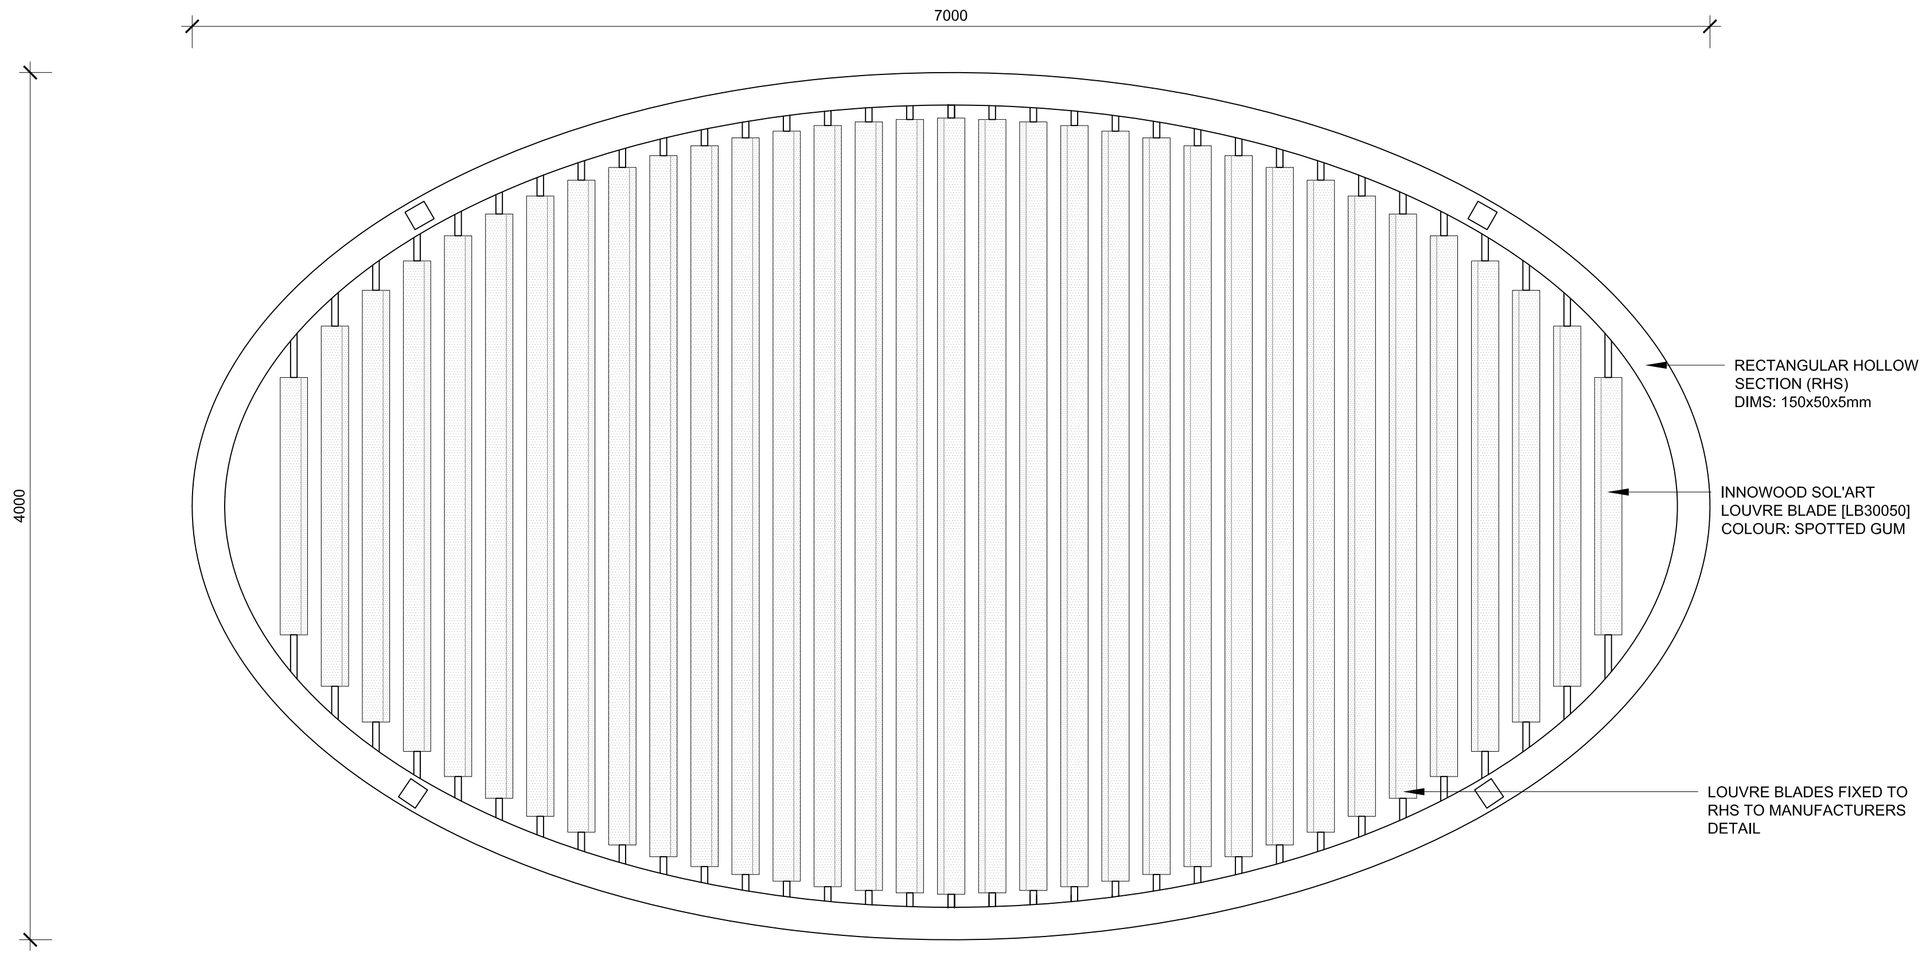


11a STEEL FRAME PERGOLA WITH LOUVRES
PLAN 1:20

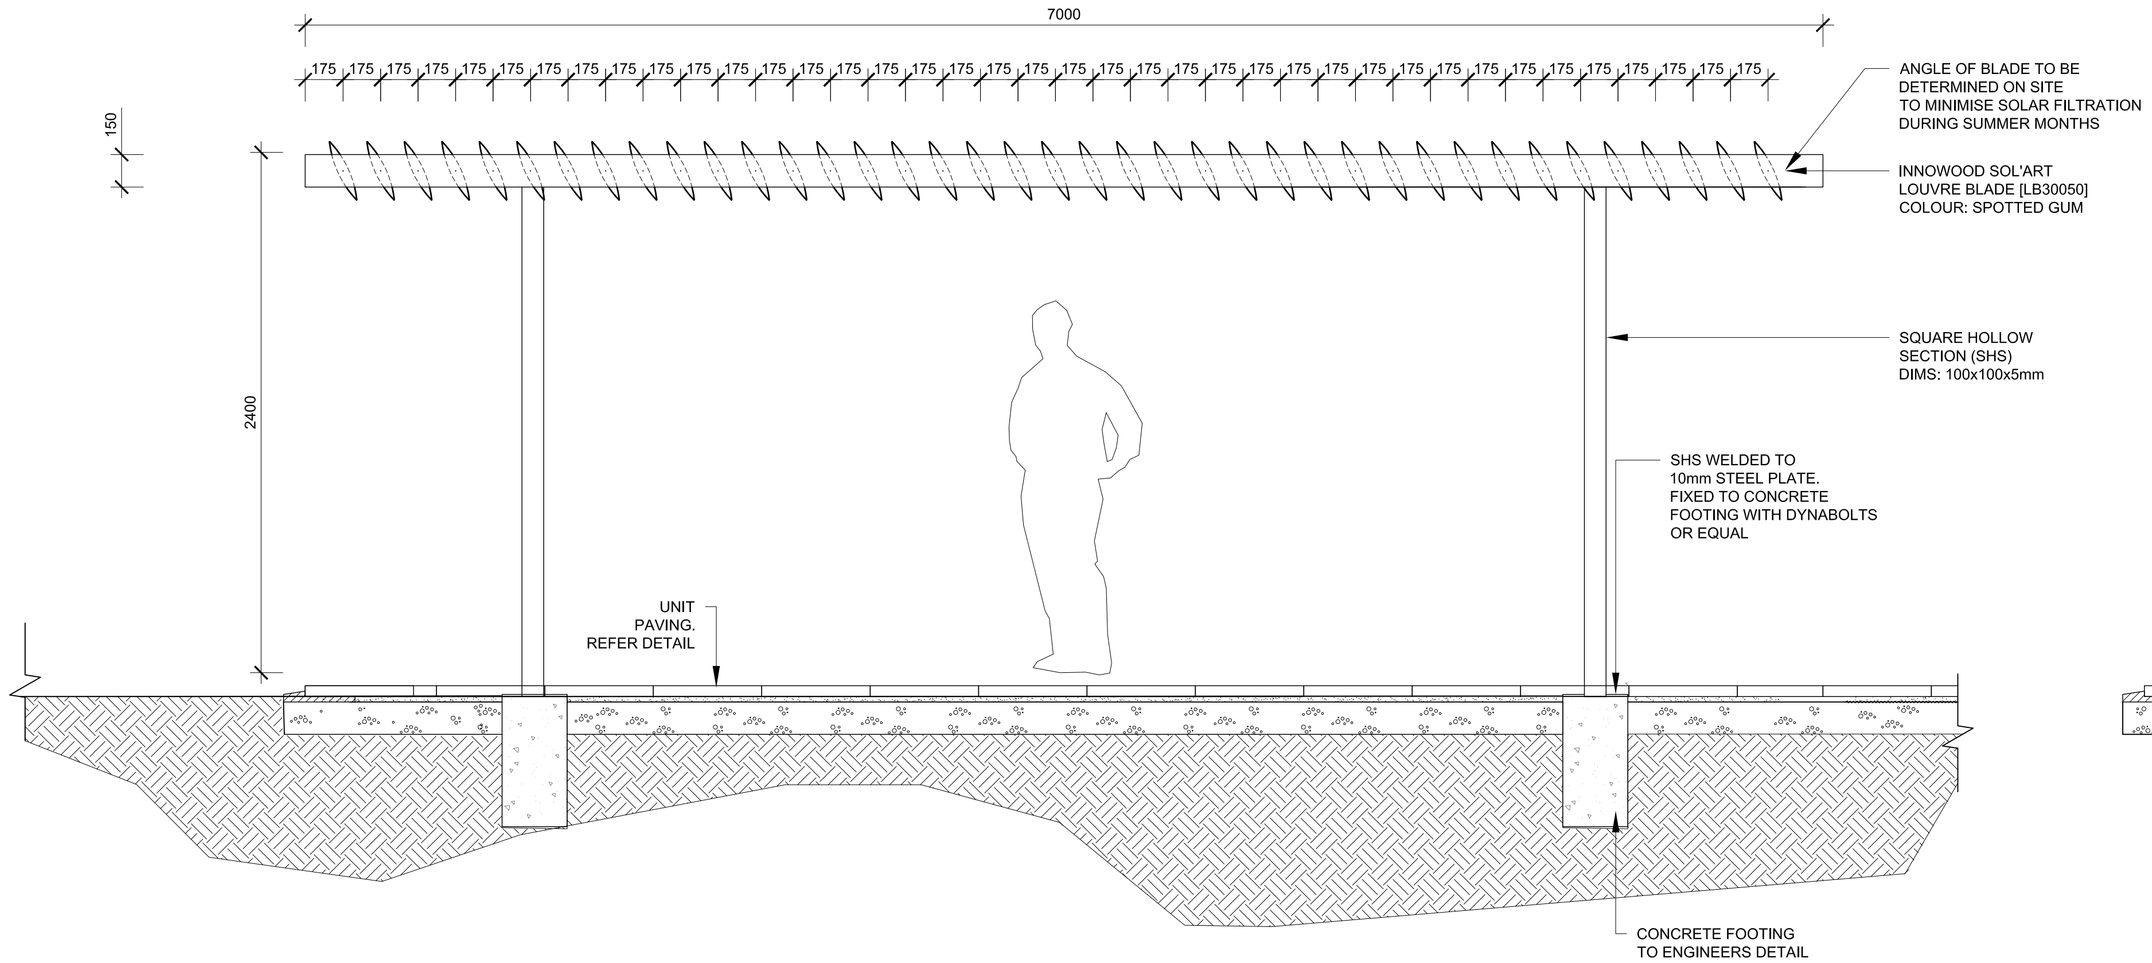

11b STEEL FRAME PERGOLA WITH LOUVRES
SIDE SECTION 1:20

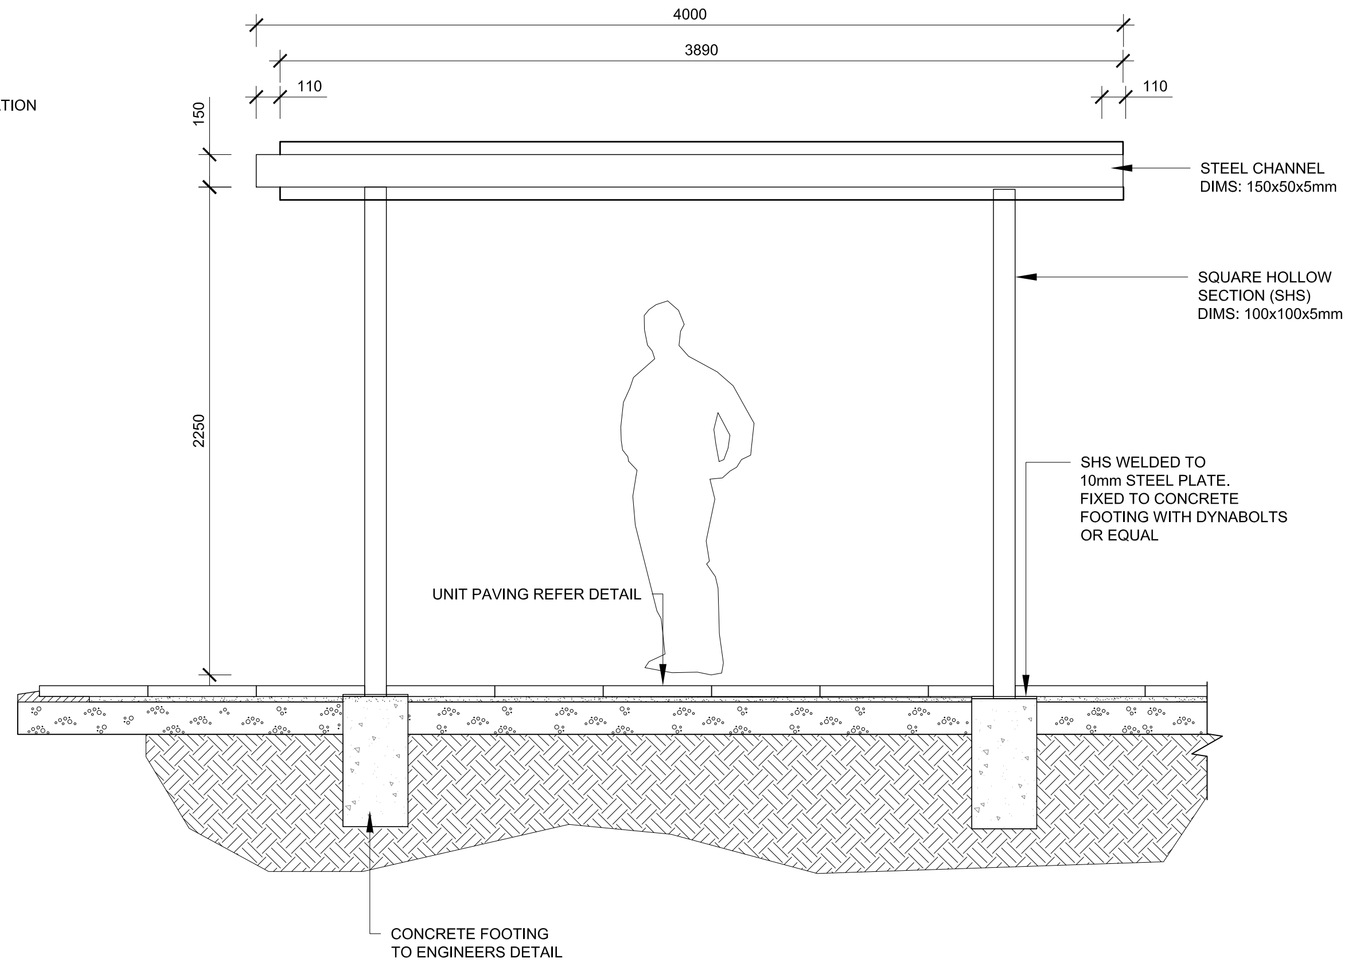

11c STEEL FRAME PERGOLA WITH LOUVRES
SIDE SECTION 1:20

TaylorBrammer

TAYLOR BRAMMER LANDSCAPE ARCHITECTS PTY LTD
SYDNEY STUDIO

218 Oxford Street
Woollahra, NSW, 2025

T 61 2 9387 8855
F 61 2 9387 8155
E sydney@taylorbrammer.com.au

A	Submisssion to LEC	07.08.2015
	DESCRIPTION	DATE

PROJECT:
Proposed Residential Development,
1 Avon Rd Pymble

DRAWING TITLE:
Shade Shelter Details

CLIENT:
AUSBAO PYMBLE PTY LTD

SCALE: VARIES @ A1 | CHECKED: MT | DRAWING NO: | REVISION:
DATE: 27.02.2015 | JOB NO: 15-006S | LA30 | A
DRAWN: MW | DESIGNED: MT

Copyright of Taylor Brammer Landscape Architects Pty Ltd.
ABN 61 098 724 988