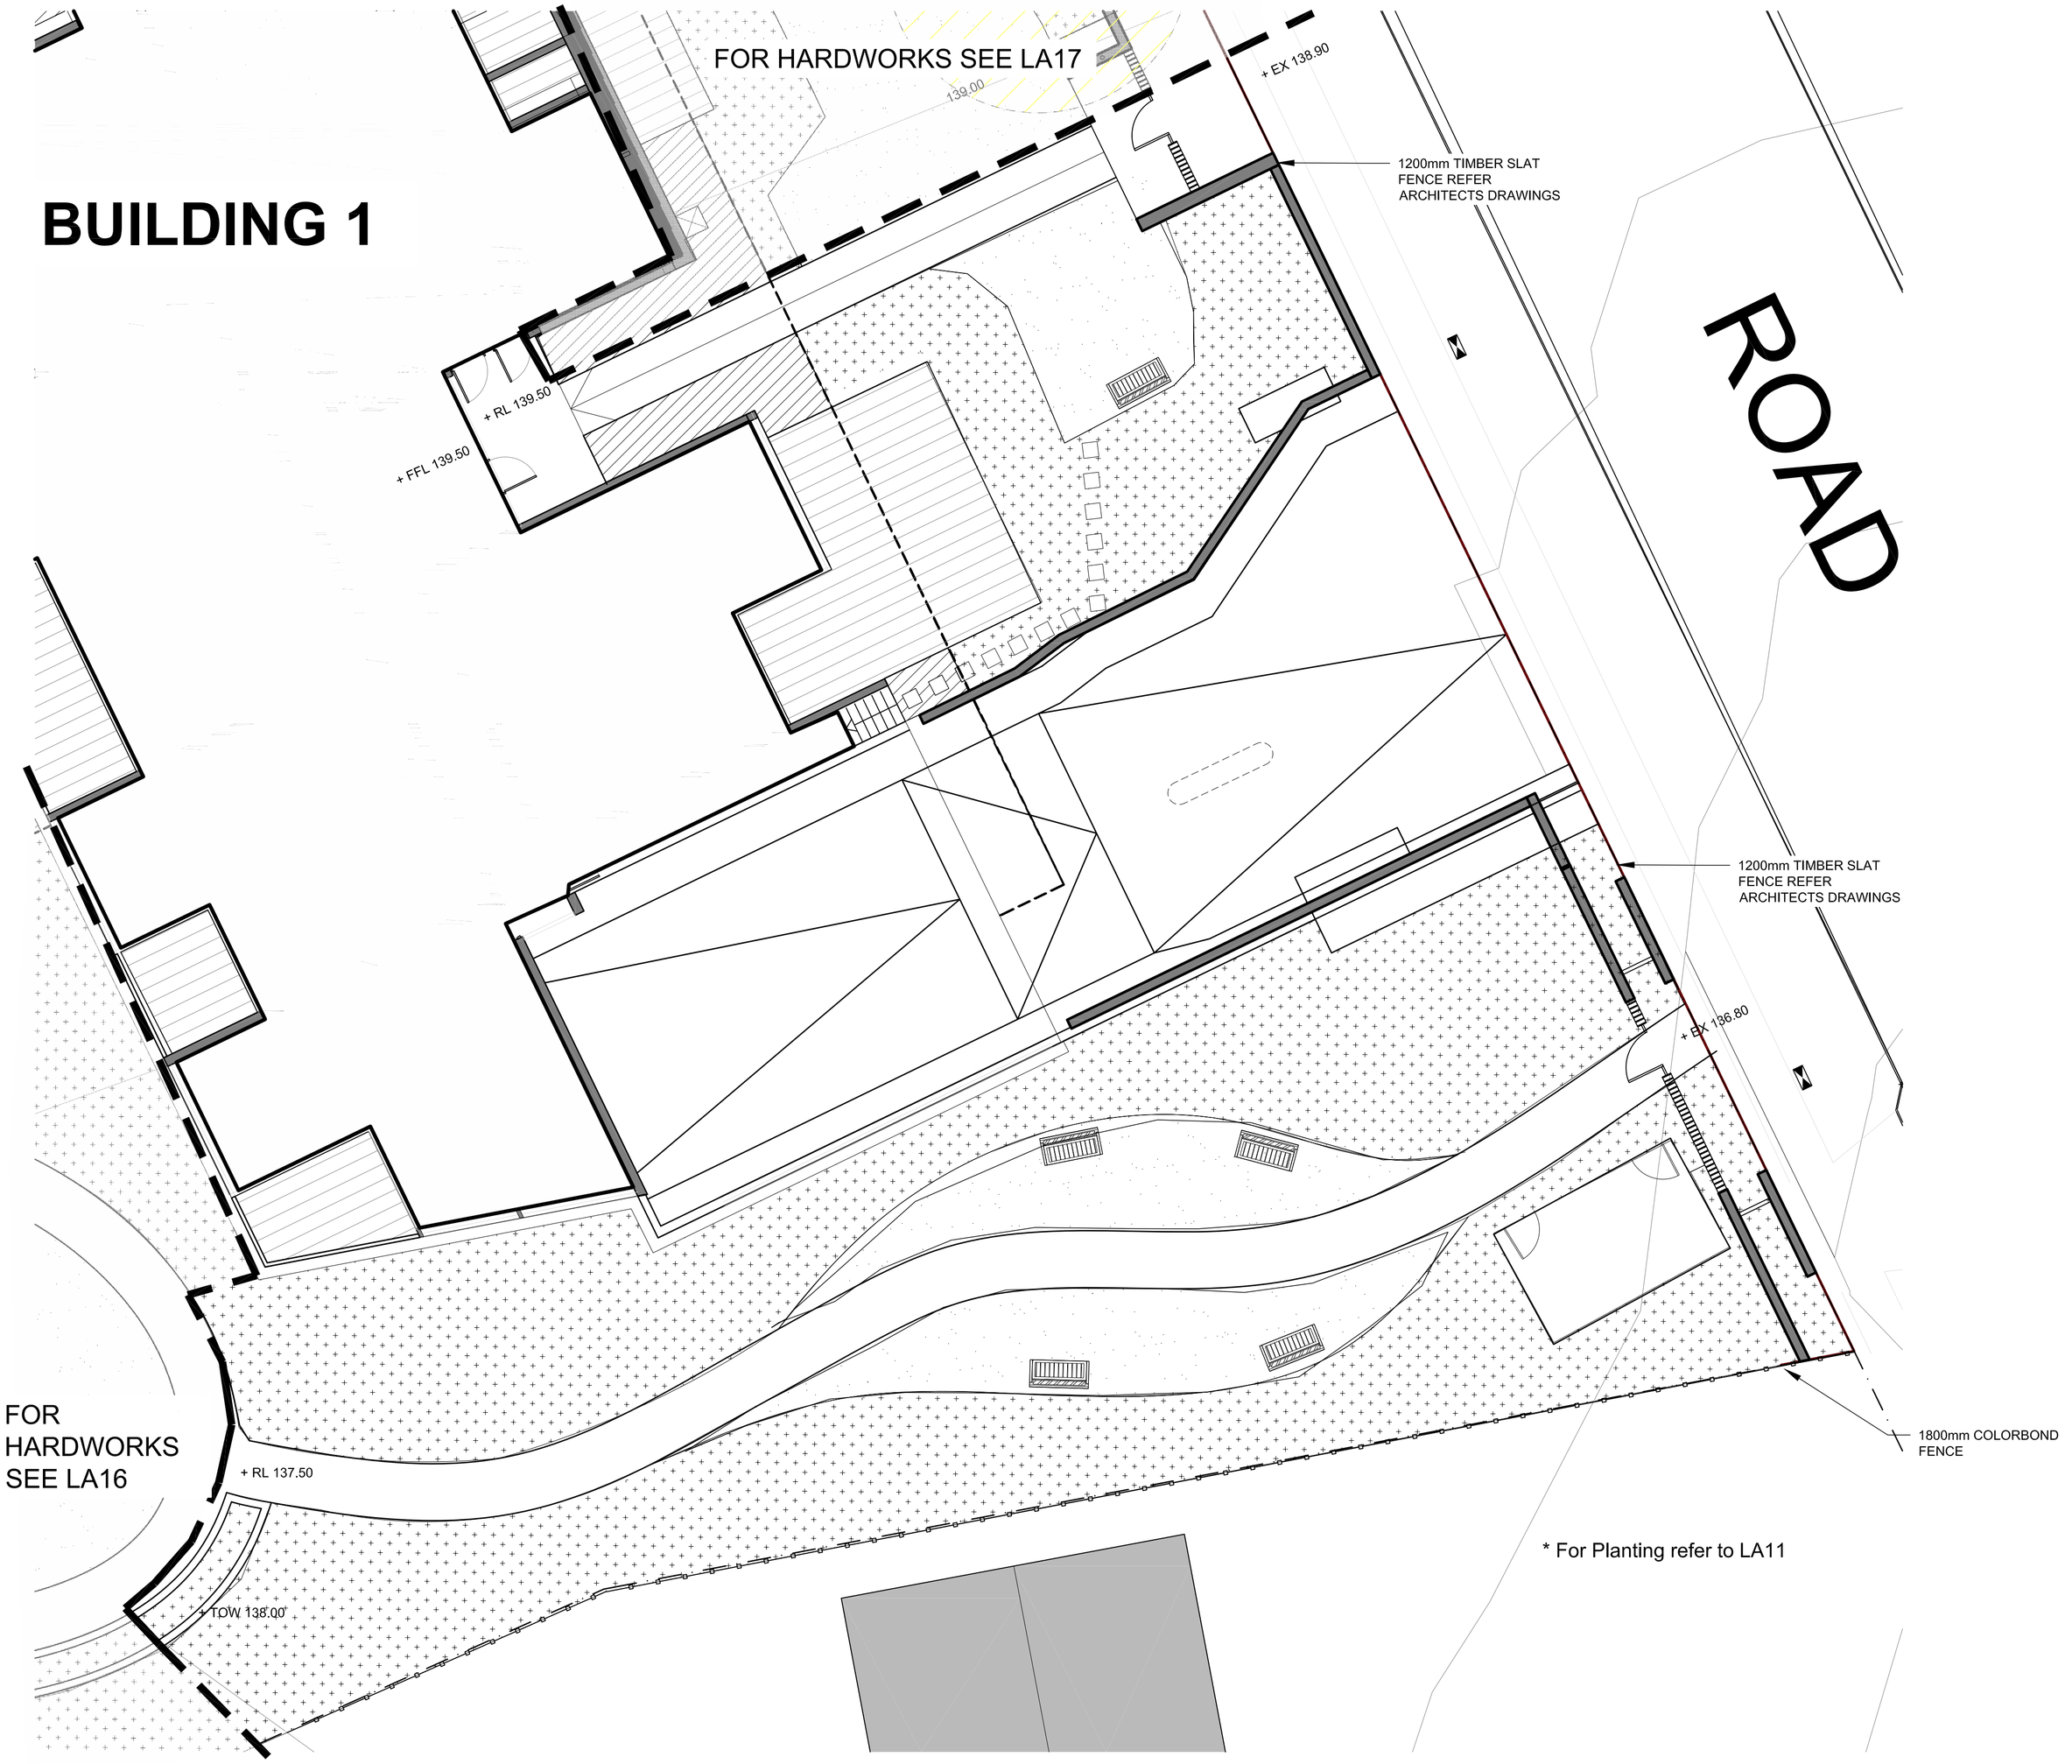


TaylorBrammer

TAYLOR BRAMMER LANDSCAPE ARCHITECTS PTY LTD

SYDNEY STUDIO

218 Oxford Street
Woollahra, NSW, 2025

T 61 2 9387 8855
F 61 2 9387 8155
E sydney@taylorbrammer.com.au

SITE BOUNDARY

EXISTING TREE RETAINED

PLANTING ON CONCRETE SLAB

PLANTING ON NATURAL GROUND

EX 18.25 EXISTING SPOT LEVEL

RL 20.0 PROPOSED SPOT LEVEL

TW 21.0 TOP OF WALL LEVEL

SL 24.00 TOP OF SLAB LEVEL

20.0 EXISTING CONTOUR

18.5 PROPOSED NEW CONTOUR

TURF

	DESCRIPTION	DATE
B	Submission to LEC	31.08.2015
A	Submission to LEC	07.08.2015

PROJECT:
Proposed Residential Development,
1 Avon Rd Pymble

DRAWING TITLE:
Avon Rd South Finishes and Levels Plan

CLIENT:
AUSBAO PYMBLE PTY LTD

0 1 2 4 6m

SCALE: 1:100 @ A1 | CHECKED: MT | DRAWING NO: LA18 | REVISION: B
DATE: 27.02.2015 | JOB NO: 15-006S
DRAWN: MW | DESIGNED: MT

Copyright of Taylor Brammer Landscape Architects Pty Ltd.
ABN 61 098 724 988