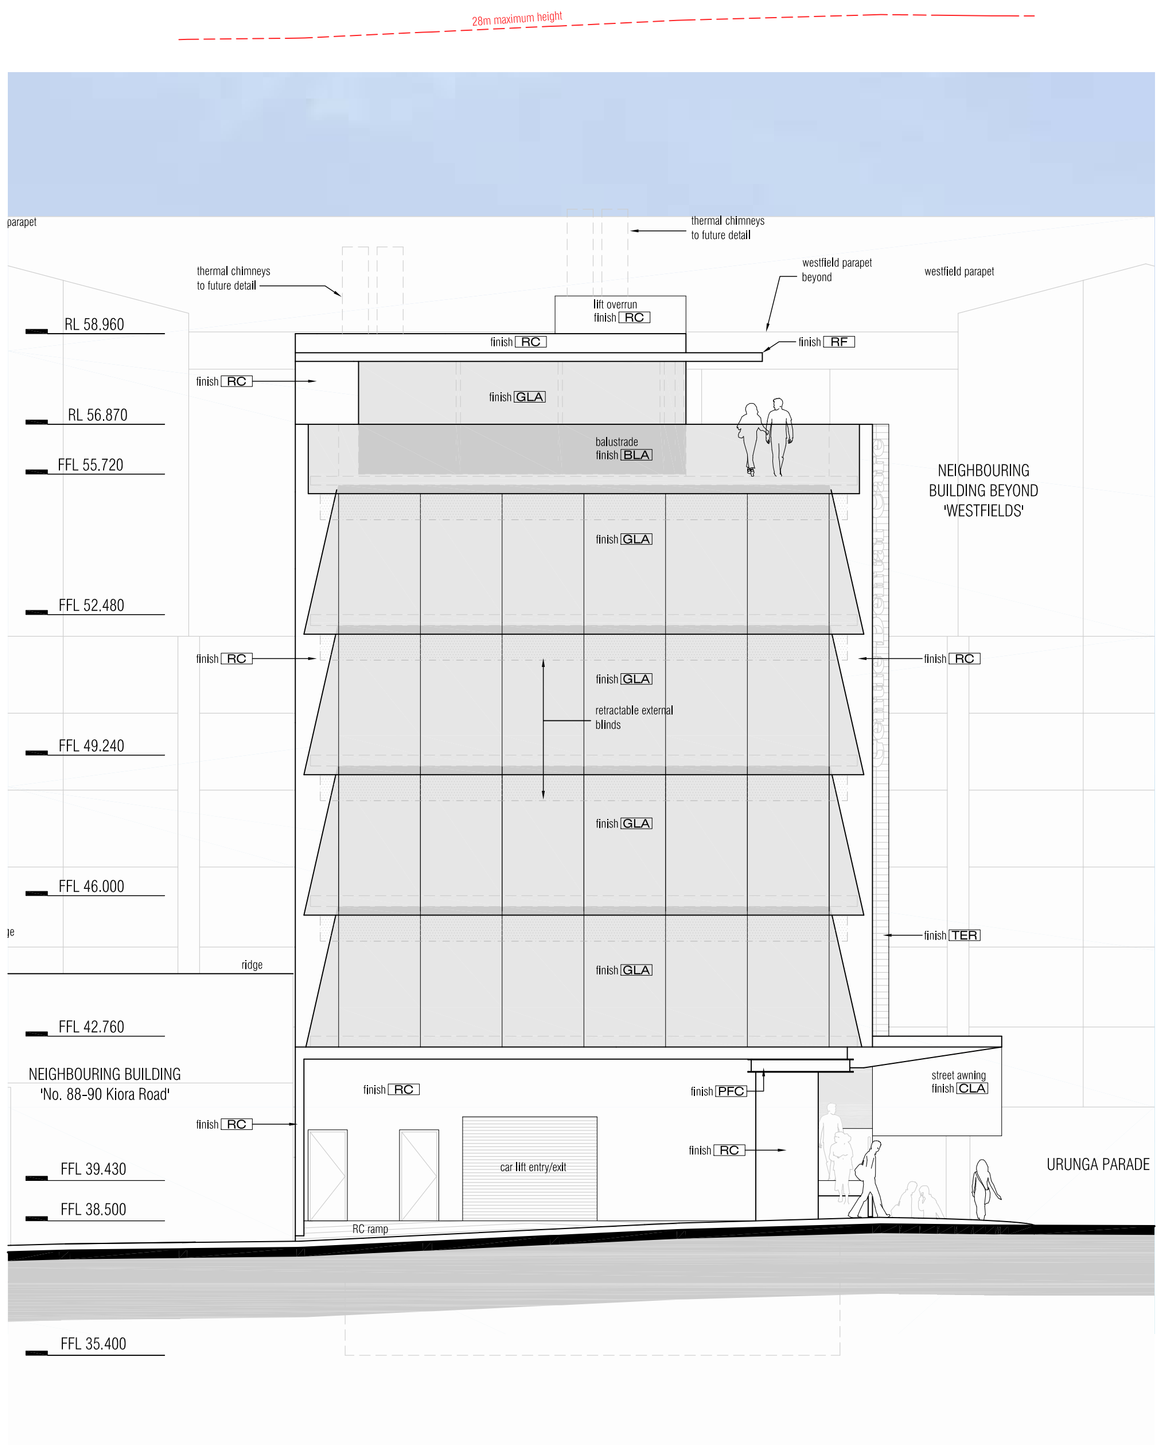

east elevation
urunga parade | scale: 1:100

north elevation
urunga parade | scale: 1:100

FINISHES SCHEDULE

IMAGE	CODE	DESCRIPTION
	BAL	'Sky Glass' toughened & laminated clear glass balustrade.
	CLA	steel framed cantilevered street awning with prefinished aluminium composite core cladding all round. 'Alucobond' or similar. Colour: black
	DGL	double skin ventilated glass plenum compriising a double glazed internal skin and a single glazed external skin. The external skin will have a digital image printed on the glazing interlayer.

IMAGE	CODE	DESCRIPTION
	RC RF	off-form / precast concrete walls. Class 1 finish with clear sealer. off form concrete roof and awning. Class 1 finish with clear sealer.
	TER	ventilated terracotta facade system over insulation and off-form structural concrete walls.
	TER	external terracotta louvres integrated into the terracotta facade cladding, low-e double glazed windows behind.

CODE	DESCRIPTION
GLA	low-e double glazed windows, awnings and skylights, with retractable external blinds over the east and west facing windows.
PFC	mild steel PFC with micaceous iron oxide paint finish. colour: dark grey
SC	circular mild steel columns, core-filled with concrete. paint finish: purple

geoformdesignarchitects ©
design + architecture + interiors
moore park gardens, suite 145-H 780 bourke street redfern nsw 2016
T : : 9699 4499 F : : 9699 4599
E : : architecture@geoform.com.au W : : www.geoform.com.au

townplanner	bca consultant	sustainability	structural eng	hydraulic eng	traffic engineer	surveyor
Tony Polvere Economia PDS	Vic Lilli & Partners	VIM construction & sustainability	Birzulis Associates	EWFW	Traffix	John R Holt surveyors
ph. 02 9267 5411	ph. 02 9715 2555 fax. 02 9715 2333	ph. 02 9557 5122 fax. 02 9557 5133	ph. 02 9555 7230 fax. 02 9555 7239	ph. 02 9212 1000 fax. 02 9212 1001	ph. 02 9211 3352 fax. 02 9211 2740	ph. 02 9523 2589 fax. 02 9527 4172

amendments	date	description

title : :
0 1 2 3 4 5 10m
job # : : 0903
scale : : 1:100 @ A1
date : : Decemeber 2010

drawing is copyright, do not scale drawing, work to figured dimensions only, verify all dimensions on site. Report to geoform any omission, discrepancy or anything that might lead to a result other than the intent of the drawing. If in doubt, ask. All work to comply with the BCA and relevant Australian Standards.

EAST & NORTH ELEVATIONS

drawing number : : 3.03 | issue : :

MIRANDA DENTAL HOSPITAL
84-86 KIORA ROAD, MIRANDA NSW 2228