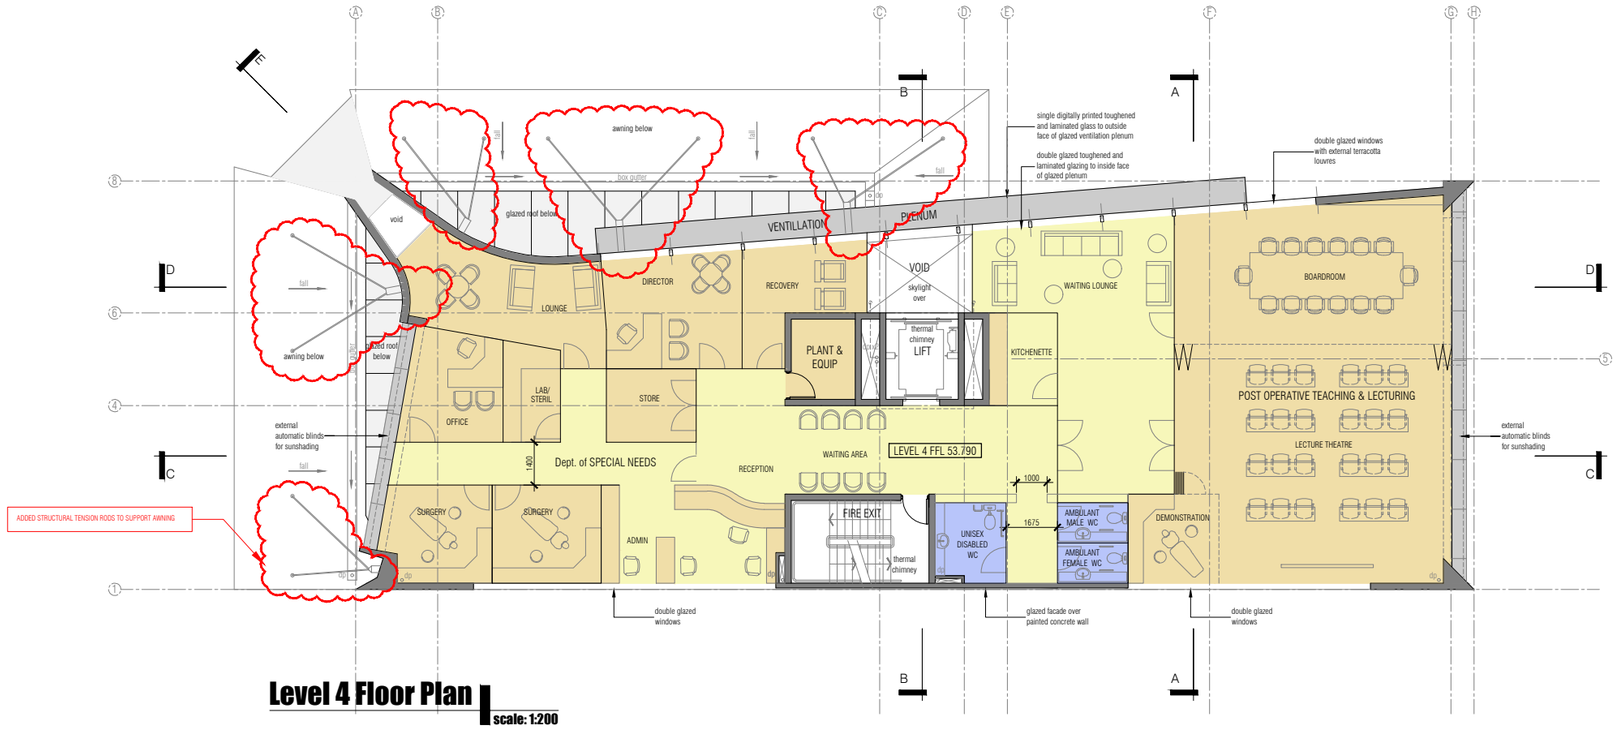

Level 4 Floor Plan

scale: 1:200

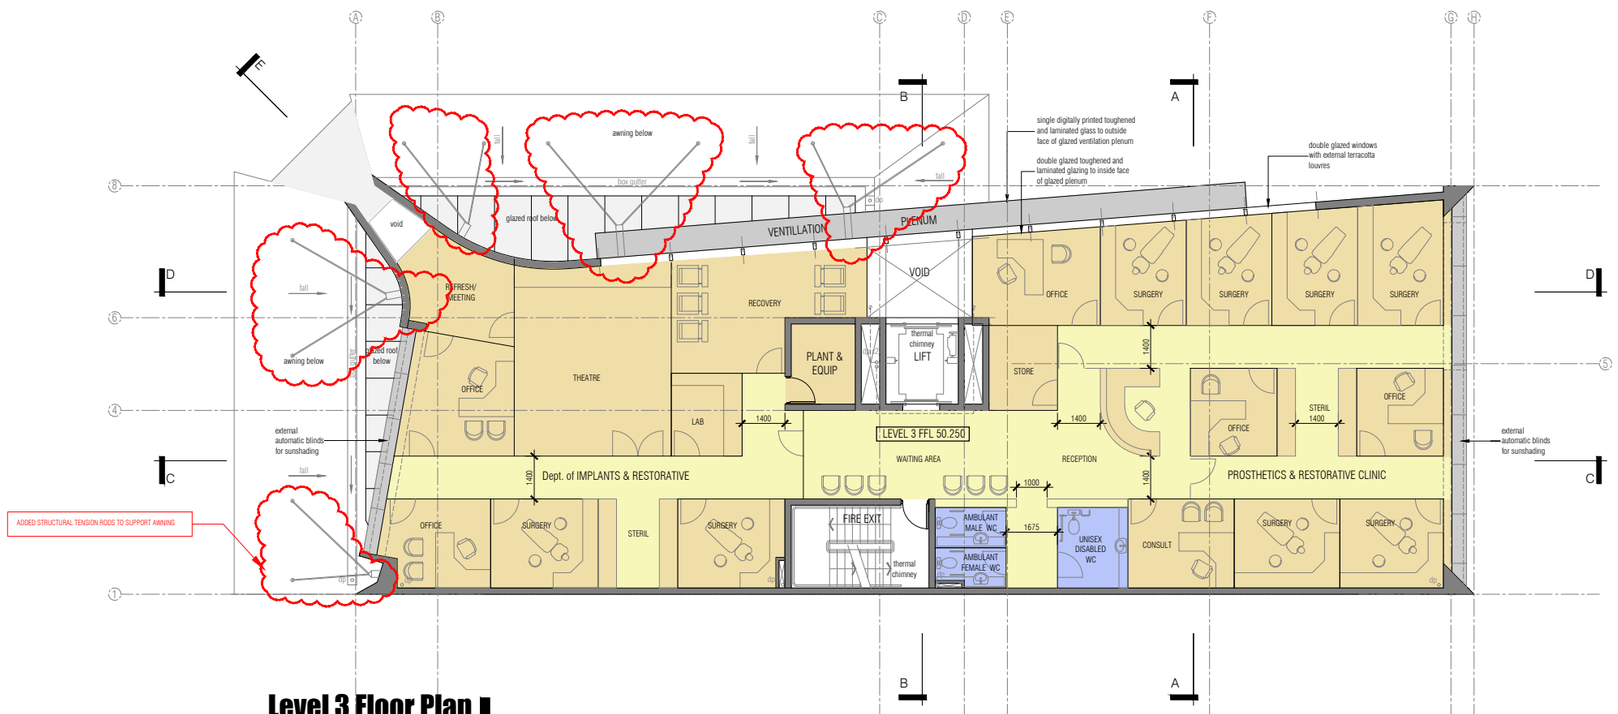

Level 3 Floor Plan

scale: 1:200

T.N.

geoformdesignarchitects ©

design + architecture + interiors

moore park gardens, suite 145-H 780 bourke street redfern nsw 2016
T : : 9699 4499 F : : 9699 4599
E : : architecture@geoform.com.au W : : www.geoform.com.au

townplanner	PCA consultant	access consultant	sustainability	structural eng	hydraulic eng	traffic engineer	surveyor
Tony Polvere Crosby Textor ph. 02 9232 0311	Brentnall Technical Solutions ph. 02 8065 6365	BCA access solutions ph. 02 4943 3834	Thermal Environmental Engi. 9588 2756 ph. 02 9588 2756	ACE ph. 02 8397 6506	ISE Building Services ph. 0451 078 703	Traffix ph. 02 9211 3352 fax. 02 9211 2740	John R Holt surveyors ph. 02 9623 2589 fax. 02 9527 4172

amendments	date	description
D	28/11/2017	1. Lower Ground floor level lowered due to council's required new footpath level.
		2. Added awning tensile rods by structural engineer.
		3. Amended south wall to Alucobond/Vitracore finish.
		4. Raised window sill on Level 4 South wall.
		5. Deleted 1 internal steel column on West Elevation
		6. Amended air plenum proportion and image.
		7. Amended Urunga Parade Entry staircase profile.
		8. Amended shape of column at Kiora Road entrance for structural support.
		9. Added signage at Kiora Road awning.

title : :

LEVEL 3 & LEVEL 4 FLOOR PLANS

0 1 2 3 4 5 10m

job # : : 0903
scale : : 1:200 @ A3
date : : November 2017

drawing is copyright, do not scale drawing, work to figured dimensions only, verify all dimensions on site. Report to geoform any omission, discrepancy or anything that might lead to a result other than the intent of the drawing. If in doubt, ask. All work to comply with the BCA and relevant Australian Standards.

drawing number : : 2.04

issue : : D

miranda dental hospital - 86 KIORA ROAD, MIRANDA NSW 2228