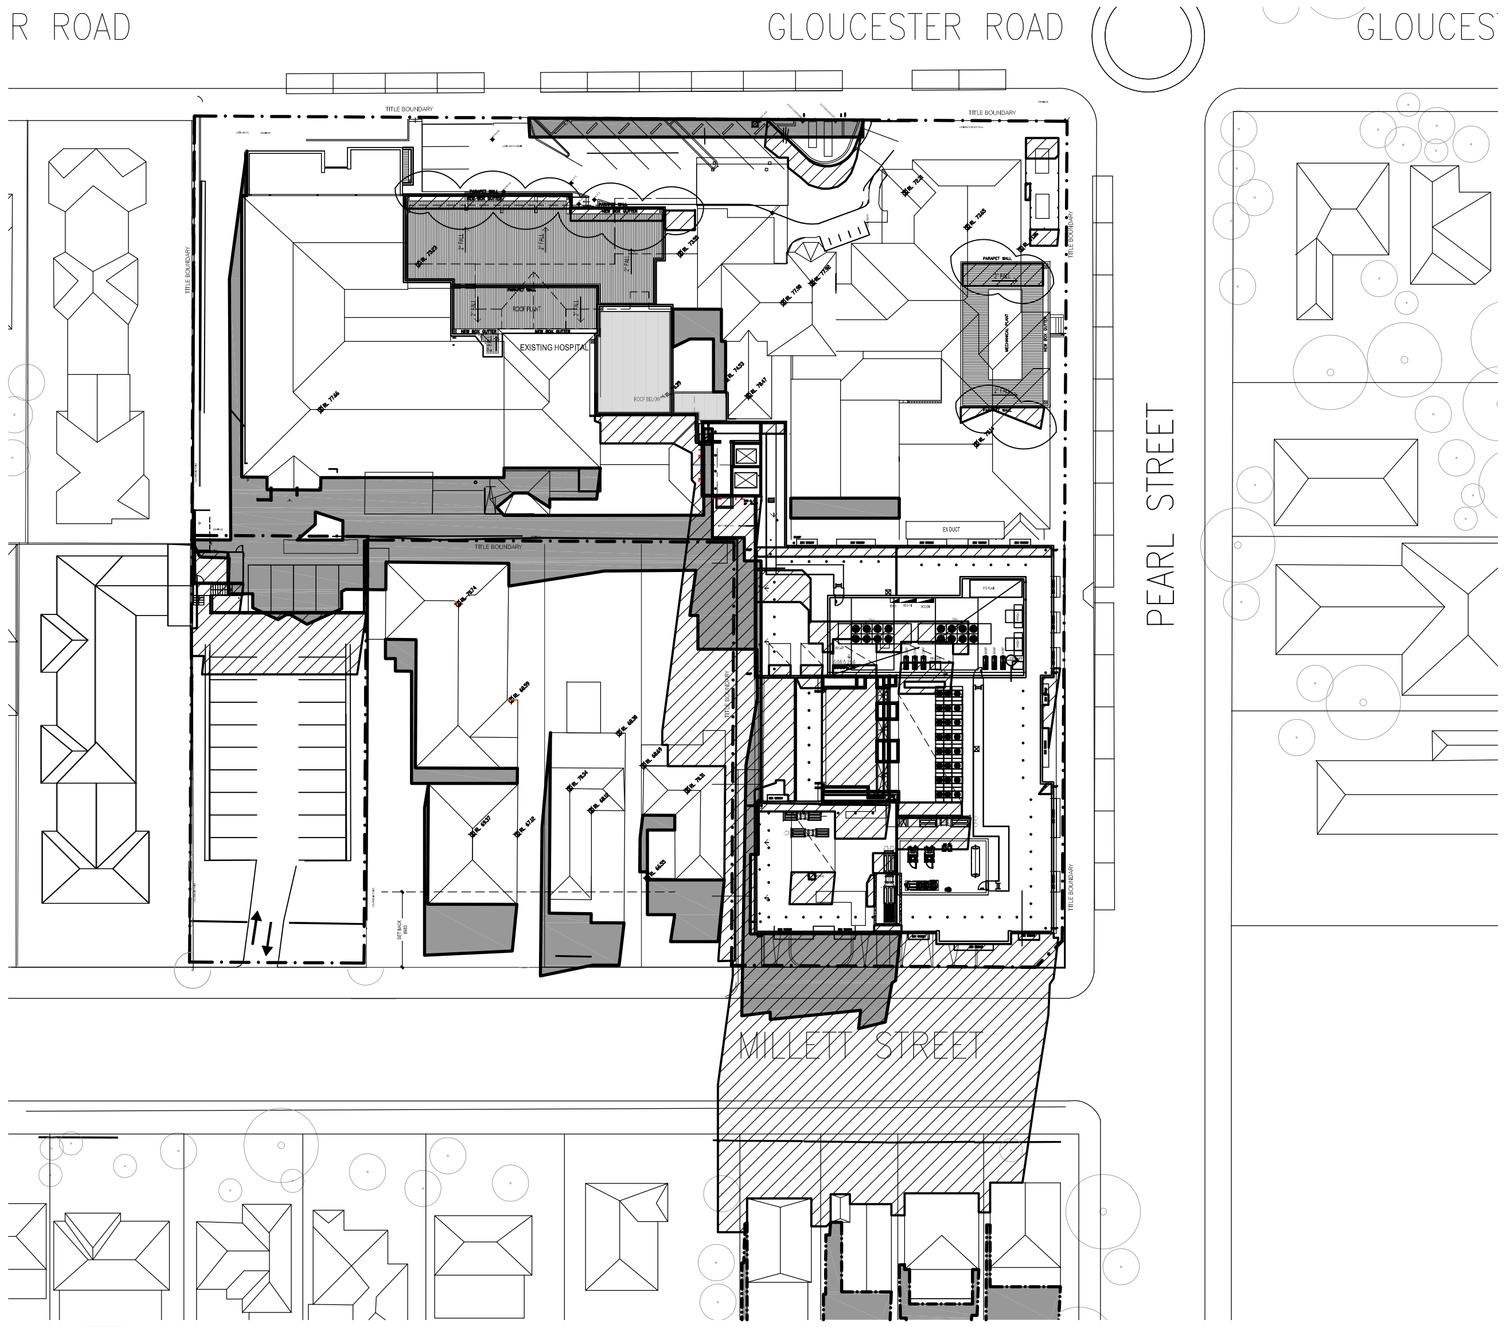

1 DA-62 SUN STUDY - MARCH 9:00 PROPOSED AND EXISTING
Scale 1:500

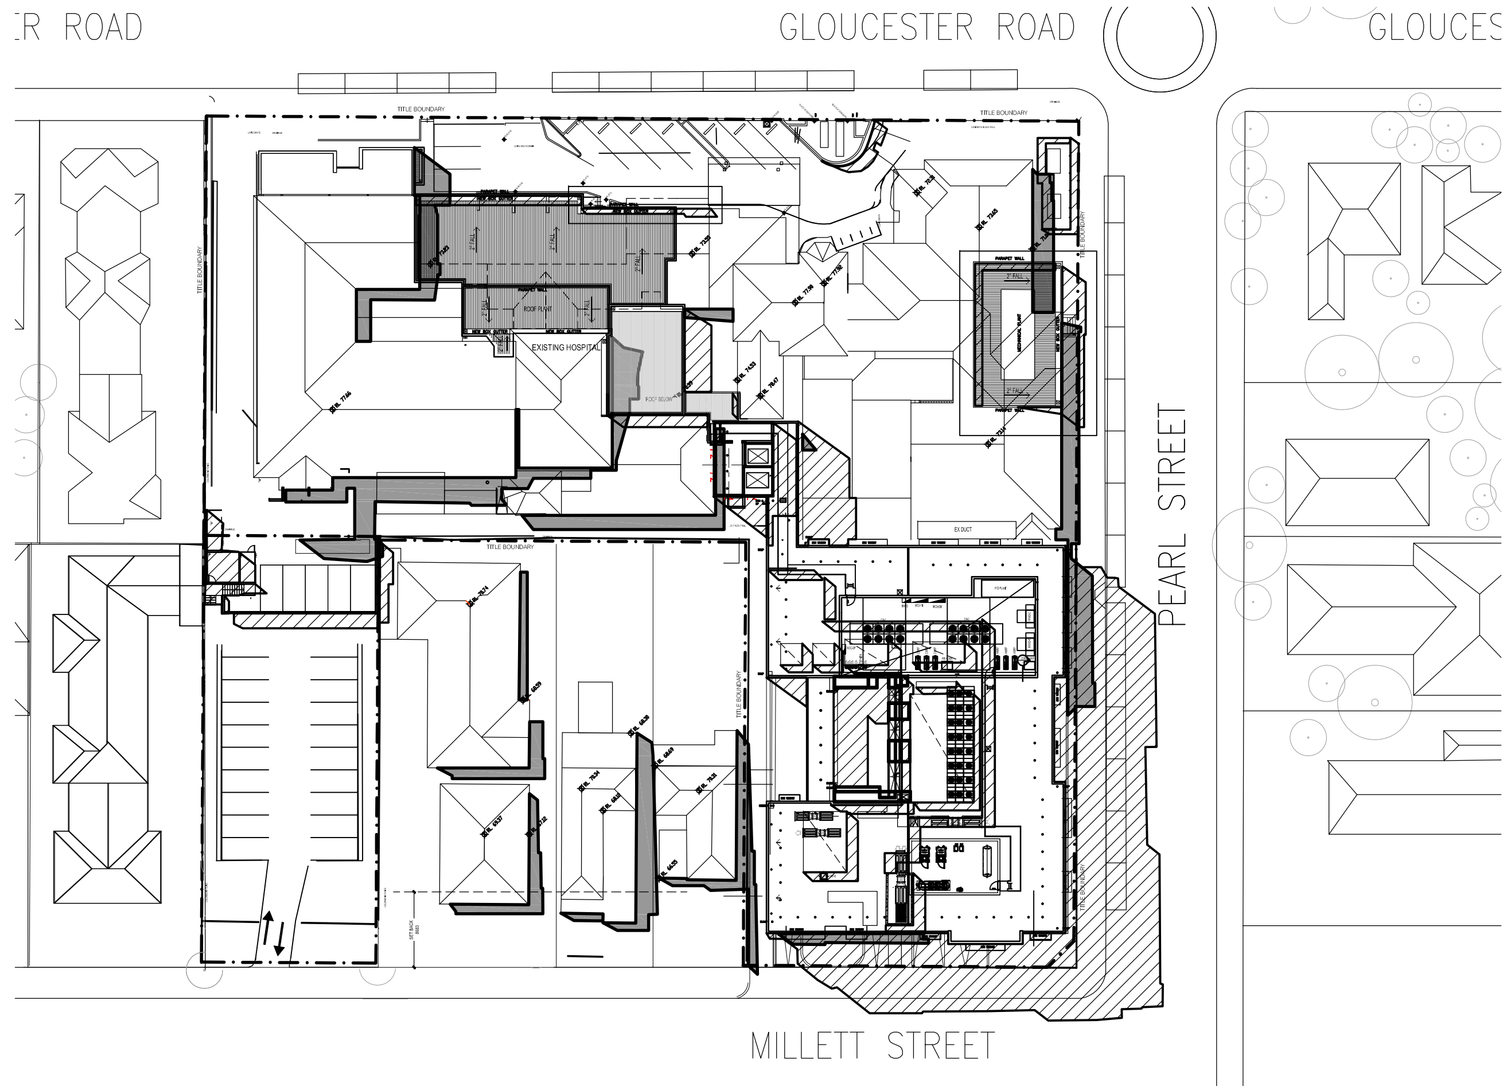

2 DA-62 SUN STUDY - MARCH 12:00 PROPOSED AND EXISTING
Scale 1:500

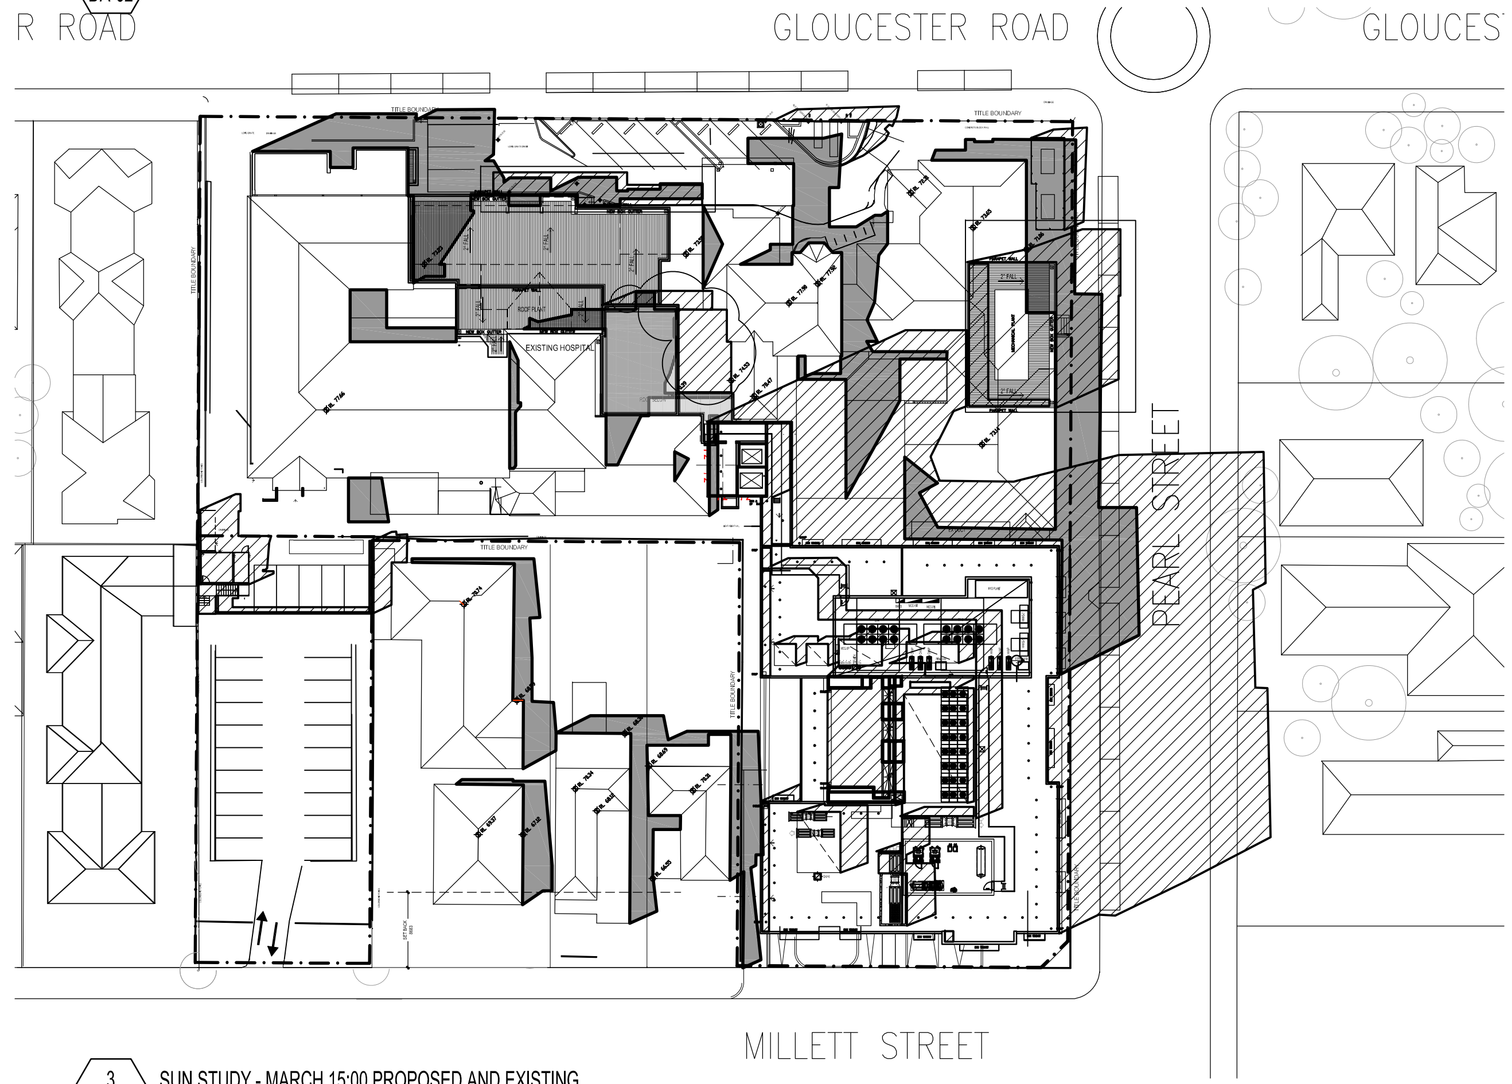

3 DA-62 SUN STUDY - MARCH 15:00 PROPOSED AND EXISTING
Scale 1:500

LEGEND

EXISTING SHADOW

NEW SHADOW

ISSUE	REVISION	DRN	CHK/APP	DATE
A	ISSUE FOR DEVELOPMENT APPROVAL	MS	PW	31.08.12
B	DA AMENDMENTS	KB	NB	04.02.13
C	DA AMENDMENTS	KB	NB	08.02.13
D	FOR INFORMATION TO TP	SS	NB	16.10.13
E	ISSUE FOR SECTION 75W	SS	NB	24.10.13
F	ISSUE FOR SECTION 75W	MS	CD	10.10.14
G	ISSUE FOR S75W MOD3	SS	CD	26.06.15

ISSUE	REVISION	DRN	CHK/APP	DATE

CONSULTANTS:

healthecare™

health science
PLANNING CONSULTANTS

MELBOURNE
Northbank Place East
Level 1, 525 Flinders Street,
Melbourne VIC Australia 3000
TEL: (03) 9923 2333
FAX: (03) 9923 2334
http://www.hspc.com.au
Email info@hspc.com.au
ABN: 34 050 195 170
ACN: 050 195 170

SYDNEY
Level 6, 61 Market Street
Sydney NSW Australia 2000
TEL: (02) 8289 5777
FAX: (02) 9286 3745
http://www.hspc.com.au
Email info@hspcnsw.com.au
ABN: 90 005 016 836
ACN: 095 016 836

REASON FOR ISSUE:
MP 11_0042 - MOD3

THE CONTRACTOR MUST VERIFY ALL DIMENSIONS ON SITE BEFORE COMMENCING ANY WORK OR MAKING OF ANY SHOP DRAWINGS. FIGURED DIMENSIONS MUST BE USED IN PREFERENCE TO SCALED DIMENSIONS. ALL SCALED DIMENSIONS MUST BE VERIFIED ON SITE. THIS DRAWING IS COPYRIGHT AND REMAINS THE PROPERTY OF THE ARCHITECT.

PROJECT:
HURSTVILLE PRIVATE HOSPITAL

TITLE:
SHADOW DIAGRAMS SHEET 3

DRAWING No:
DA-62

NORTH:

SCALE:
1:500@A1

PROJECT No:
40-1076

REV:
G