


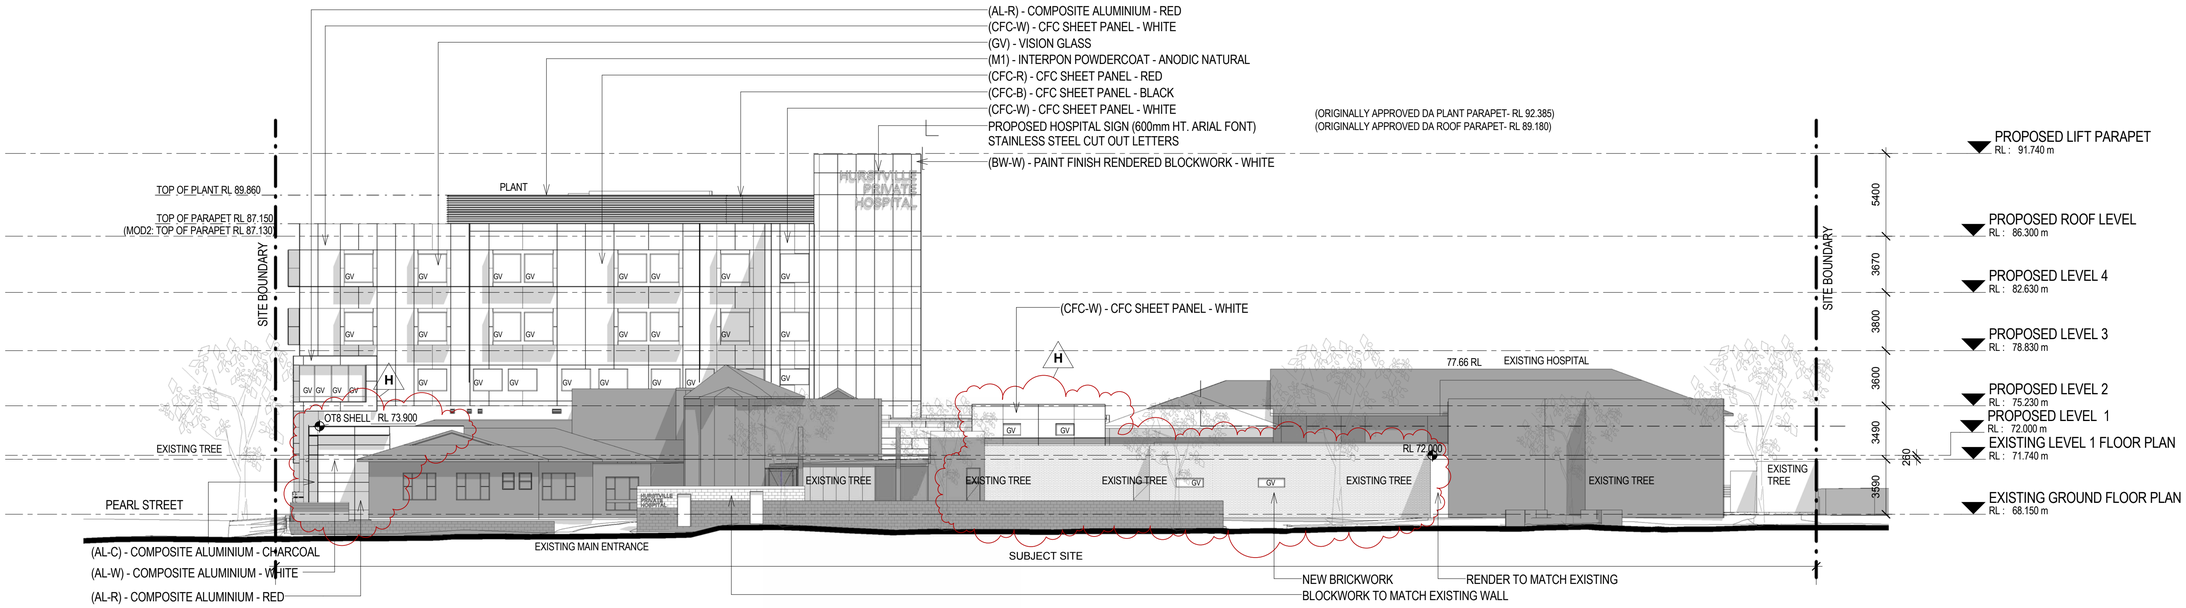


## LEGEND

- EXISTING CONDITIONS
- COLOURED FACADE PANEL
- SHADOW

2 / DA-32 MILLETT STREET - ELEVATION

Scale 1 : 200
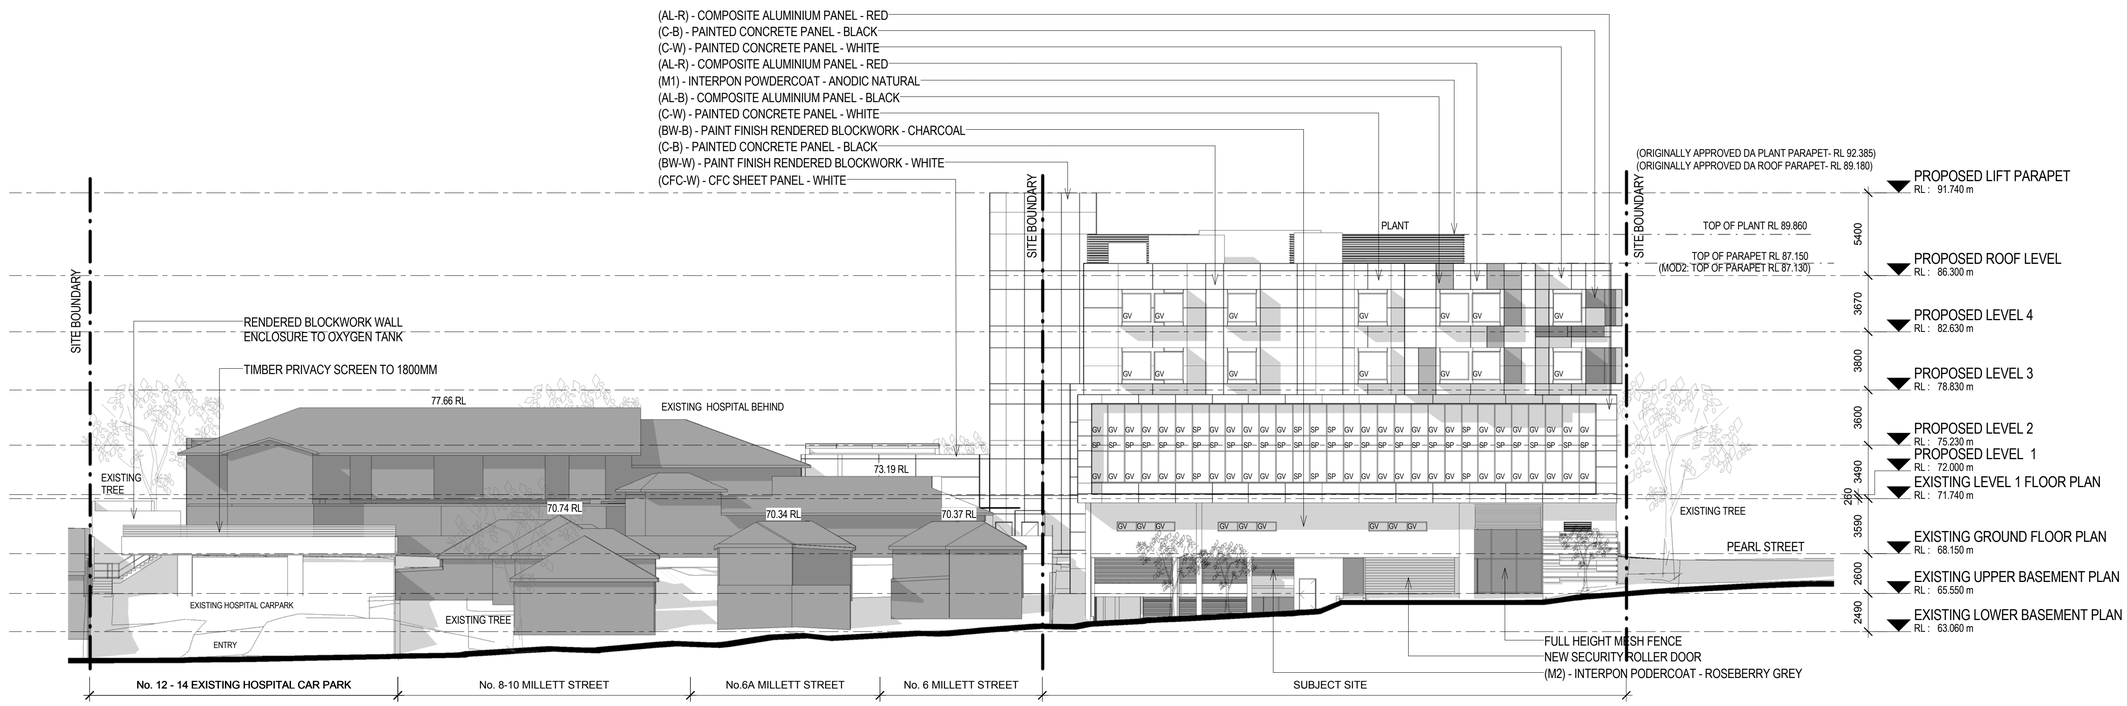
| ISSUE | REVISION | DRN | CHK/APP | DATE |
|---|---|---|---|---|
| A | ISSUE FOR DEVELOPMENT APPROVAL | MS | PW | 31.08.12 |
| B | DA AMENDMENTS | DC | NB | 11.02.13 |
| C | FOR INFORMATION TO TP | MS | NB | 16.10.13 |
| D | ISSUE FOR SECTION 75W | MS | NB | 24.10.13 |
| E | ISSUE FOR SECTION 75W | MS | CD | 09.10.14 |
| F | AMENDMENT TO SECTION 75W | MS | CD | 26.11.14 |
| G | AMENDMENT TO SECTION 75W | MS | CD | 02.12.14 |
| H | AMENDMENT TO SECTION 75W | SGL | CD | 26.06.15 |

| ISSUE | REVISION | DRN | CHK/APP | DATE |
|---|---|---|---|---|

CONSULTANTS:

healthe.care™

health.science PLANNING CONSULTANTS


MELBOURNE
Level 1, 525 Flinders Street
Melbourne VIC
Australia 3000
TEL: (03) 9923 2333
FAX: (03) 9923 2334
http://www.hspc.com.au
Email: info@hspc.com.au
ABN: 34 050 195 170
ACN. 050 195 170

SYDNEY
Level 6, 61 Market Street
Sydney NSW Australia 2000
TEL: (02) 8289 5777
FAX: (02) 8286 3745
http://www.hspc.com.au
Email: info@hspcnsw.com.au
ABN: 90 095 016 836
ACN. 095 016 836


REASON FOR ISSUE:


THE CONTRACTOR MUST VERIFY ALL DIMENSIONS ON SITE BEFORE COMMENCING ANY WORK OR MAKING OF ANY SHOP DRAWINGS. FIGURED DIMENSIONS MUST BE USED IN PREFERENCE TO SCALED DIMENSIONS. ALL SCALED DIMENSIONS MUST BE VERIFIED ON SITE. THIS DRAWING IS COPYRIGHT AND REMAINS THE PROPERTY OF THE ARCHITECT.


PROJECT:
HURSTVILLE PRIVATE HOSPITAL
PEARL STREET

TITLE:
PROPOSED ELEVATIONS
SHEET 1

DRAWING No: DA-40

NORTH:

SCALE: 1 : 200 @A1

PROJECT No: 40-1076

REV: H