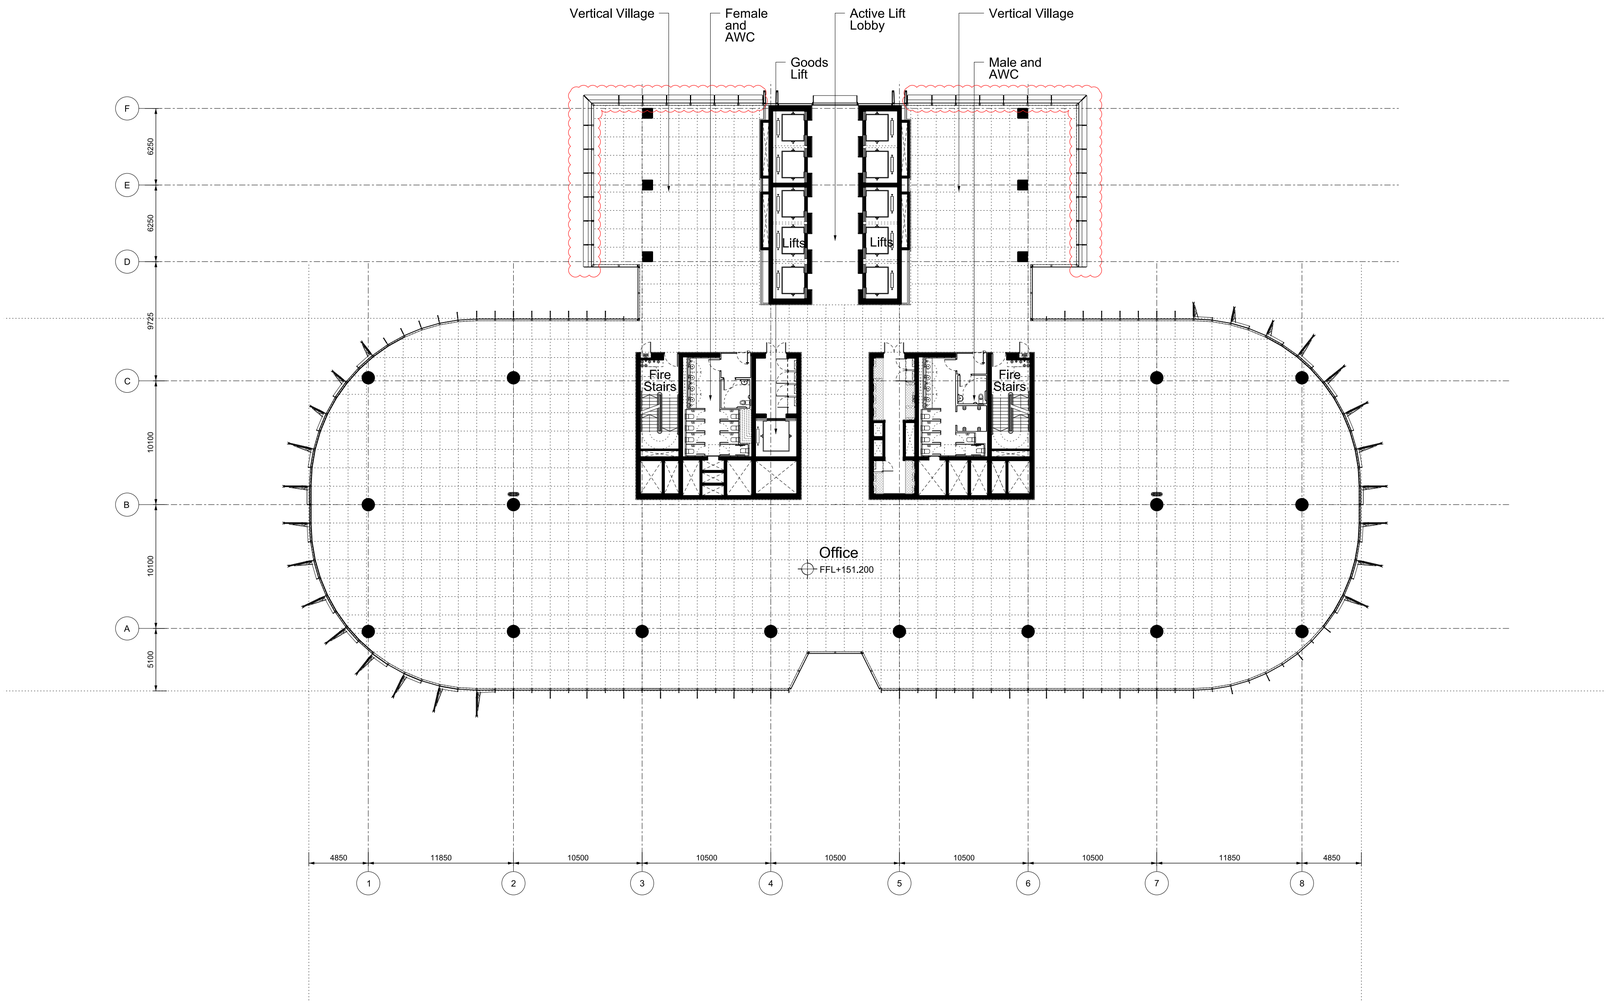

Revision	Date	Description
A	07-10-2011	Barangaroo South C3 Project Application MP11_0044
B	24-02-2012	Ammendments for Prefered Project Report

Legal

Do not scale from drawing. The author of this drawing takes no responsibility for any dimensions obtained by measuring or scaling from this drawing and no reliance may be placed on such dimensions. If no dimension is given, it is the responsibility of the recipient to ascertain the dimension prior to acting on it or by site measurement. The siting and structure shown on the attachments must always be checked against the relevant engineer's drawings. No reliance should be placed upon siting information shown on this drawing.

© copyright Rogers Stirk Harbour + Partners, all rights reserved 2010

Lead Architect
RSHP Australia Pty Limited
Ivan Harbour | Principal Architect | RAIA NSW ARB 8484
65-69 Kent St
Millers Point
NSW 2000
Sydney, Australia
t: +61 2 9253 5655
f: +61 2 9253 5666
email: J6100@rsh-p.com
www.rsh-p.com

Collaborating Architect
Graham W Jones | Principal Architect | FRAIA NSW ARB 4005
Lend Lease design
30 The Bond
30 Hickson Rd
Millers Point NSW 2000
Sydney, Australia
t: +61 2 9236 6111
f: +61 2 9383 8133
www.bovislendlease.com

Client
Lend Lease
30 The Bond
30 Hickson Rd
Millers Point NSW 2000
Sydney, Australia
t: +61 2 9236 6111
f: +61 2 9383 8133
www.bovislendlease.com

Site Address
Barangaroo
Hickson Rd
Millers Point NSW 2000
Sydney, Australia

Project	Drawn/Checked by	Drawing Title	Scale @ A1	Drawing Number
Barangaroo South - C3	YT:LF / JL	Plan High Rise Office Floor Level 37 (+151.200 FFL)	1:250	RSHP-A-C3-3137-P-37
Drawing Purpose: Planning Application No: MP11_0044-PPR			Drawing Date: 07-10-2011	Revision Date: 24-02-2012 / Revision: B