1 North
1 : 100

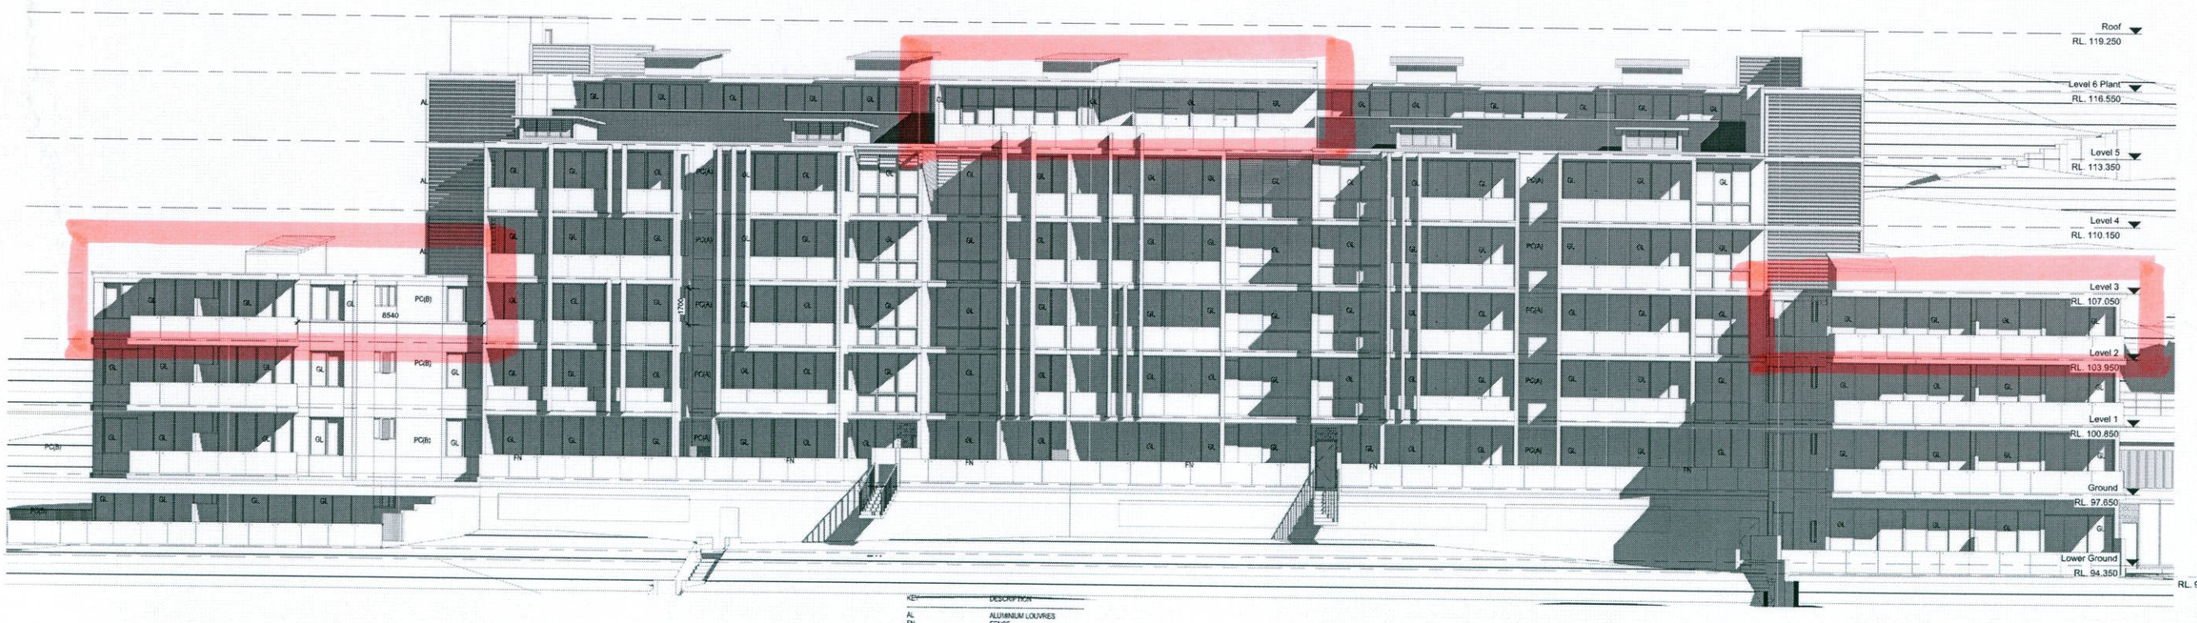

KEY	DESCRIPTION
AL	ALUMINIUM LOUVRES
FN	FENCE
GL	GLASS
PC(A)	PRECAST CONCRETE A
PC(B)	PRECAST CONCRETE B
PCT(C)	PRECAST CONCRETE TEXTURED C
PCT(D)	PRECAST CONCRETE TEXTURED D

2 South
1 : 100

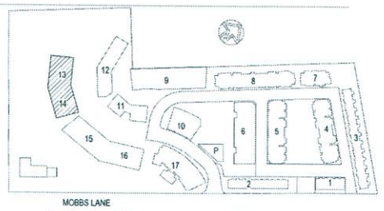

KEY PLAN

GENERAL NOTES:

THIS DRAWING IS THE EXCLUSIVE PROPERTY OF MERITON APARTMENTS PTY. LTD & ITS REPRODUCTION OF ANY PART WITHOUT THE PRIOR WRITTEN CONSENT OF MERITON APARTMENTS PTY. LTD. IS A VIOLATION OF APPLICABLE LAWS. IN NO EVENT SHALL MERITON APARTMENTS PTY. LTD. BE HELD LIABLE FOR SPECIAL, COLLATERAL, INCIDENTAL OR CONSEQUENTIAL LIABILITY IN CONNECTION WITH THE USE OF THIS DIGITAL DATA ONCE RELEASED FROM THE MERITON APARTMENTS PTY. LTD. OFFICES. THIS DRAWING IS TO BE READ & UNDERSTOOD IN CONJUNCTION WITH THE STRUCTURAL, MECHANICAL, ELECTRICAL & / OR ANY OTHER CONSULTANTS DOCUMENTATION AS MAY BE APPLICABLE TO THE PROJECT PRIOR TO THE START OF ANY WORK AND FOR ITS DURATION

NOTE FOR BRICKWORK:

- ELECTRICAL CUPBOARDS ON RESIDENTIAL FLOORS ARE HOLLOW CORE DOORS LINED ON INSIDE FACE WITH 13mm FIRE GRADE PLASTERBOARD WITH A PERIMETER SMOKE SEAL.

F.R.L. FOR WALLS

PARKING LEVELS:

- LIFT SHAFT _ **240/120/120**
- FIRE STAIRS _ **-/120/120**
- VENTILATION & GARBAGE SHAFTS _ **-/120/120**
- MAIN GARBAGE ROOM DOOR _ **-/120/30**
- FIRE STAIR DOORS _ **-/60/30**

COMMERCIAL & RETAIL LEVELS:

- LIFT SHAFT **180/120/120**
- FIRE STAIRS **-/120/120**
- VENTILATION & GARBAGE SHAFTS **-/120/120**
- FIRE STAIR DOORS **-/60/30**

RESIDENTIAL LEVELS:

- LIFT SHAFT _ **90/90/90**
- FIRE STAIRS _ **-/90/90**
- VENTILATION & GARBAGE SHAFTS _ **-/90/90**
- FIRE STAIR DOORS _ **-/60/30**
- GARBAGE ROOM DOORS _ **-/60/30**
- FIRE STAIR DOORS _ **-/60/30**
- APARTMENT DIVIDING WALLS & WALLS BOUNDING PUBLIC AREAS AND CORRIDORS _ **-/60/60**

NB: ALL F.R.L'S RELATE TO NON-LOADBEARING CONSTRUCTION AS APPLICABLE. CODE DEFINITION (STRUCTURAL ADEQUACY/INTEGRITY/INSULATION)

ISSUE	DATE	REVISION	BY
A	25.01.13	ISSUED FOR DA	AJH

Meriton
Apartments Pty. Ltd.
Builders & Developers
Level 11, 528 Kent Street, Sydney, NSW 2000
Tel: (02) 9287 2888 Fax: (02) 9287 2777
Email: ad@design.meriton.com.au
Internet: http://www.meriton.com.au

PROJECT:

EPPING PARK - STAGE 3
BUILDINGS 11, 12, 13, 14, 15, 16, 17
61 MOBBS LANE,
EPPING, NSW 2121

DRAWING TITLE:

BUILDING 13 & 14
ELEVATIONS - NTH & STH

DATE	SCALE	DRAWING No.	REV
OCT 2012	1 : 100	A4021-13-14-EL	A
DRAWN BY: Author	PROJ NO: 764		

DO NOT SCALE

USE FIGURED DIMENSIONS AT ALL TIMES. IT IS YOUR CHECK WITH MERITON APARTMENTS PTY. LTD. THAT THE DRAWING YOU HAVE FOR ALL LEVELS, DATUMS AND DIMENSIONS ON SITE AND FULL REPORT ANY DISCREPANCIES OR DAMAGES DUE TO MERITON APARTMENTS PTY. LTD. PRIOR TO COMMENCEMENT OF WORK AND DURING THE CONSTRUCTION PHASE

NORTH

DA ISSUE

CAD FILE: G:_REVIT_2013\EPPING Park CC\Bldg-13-14\A_Bldg-13-14_LAB.RVT