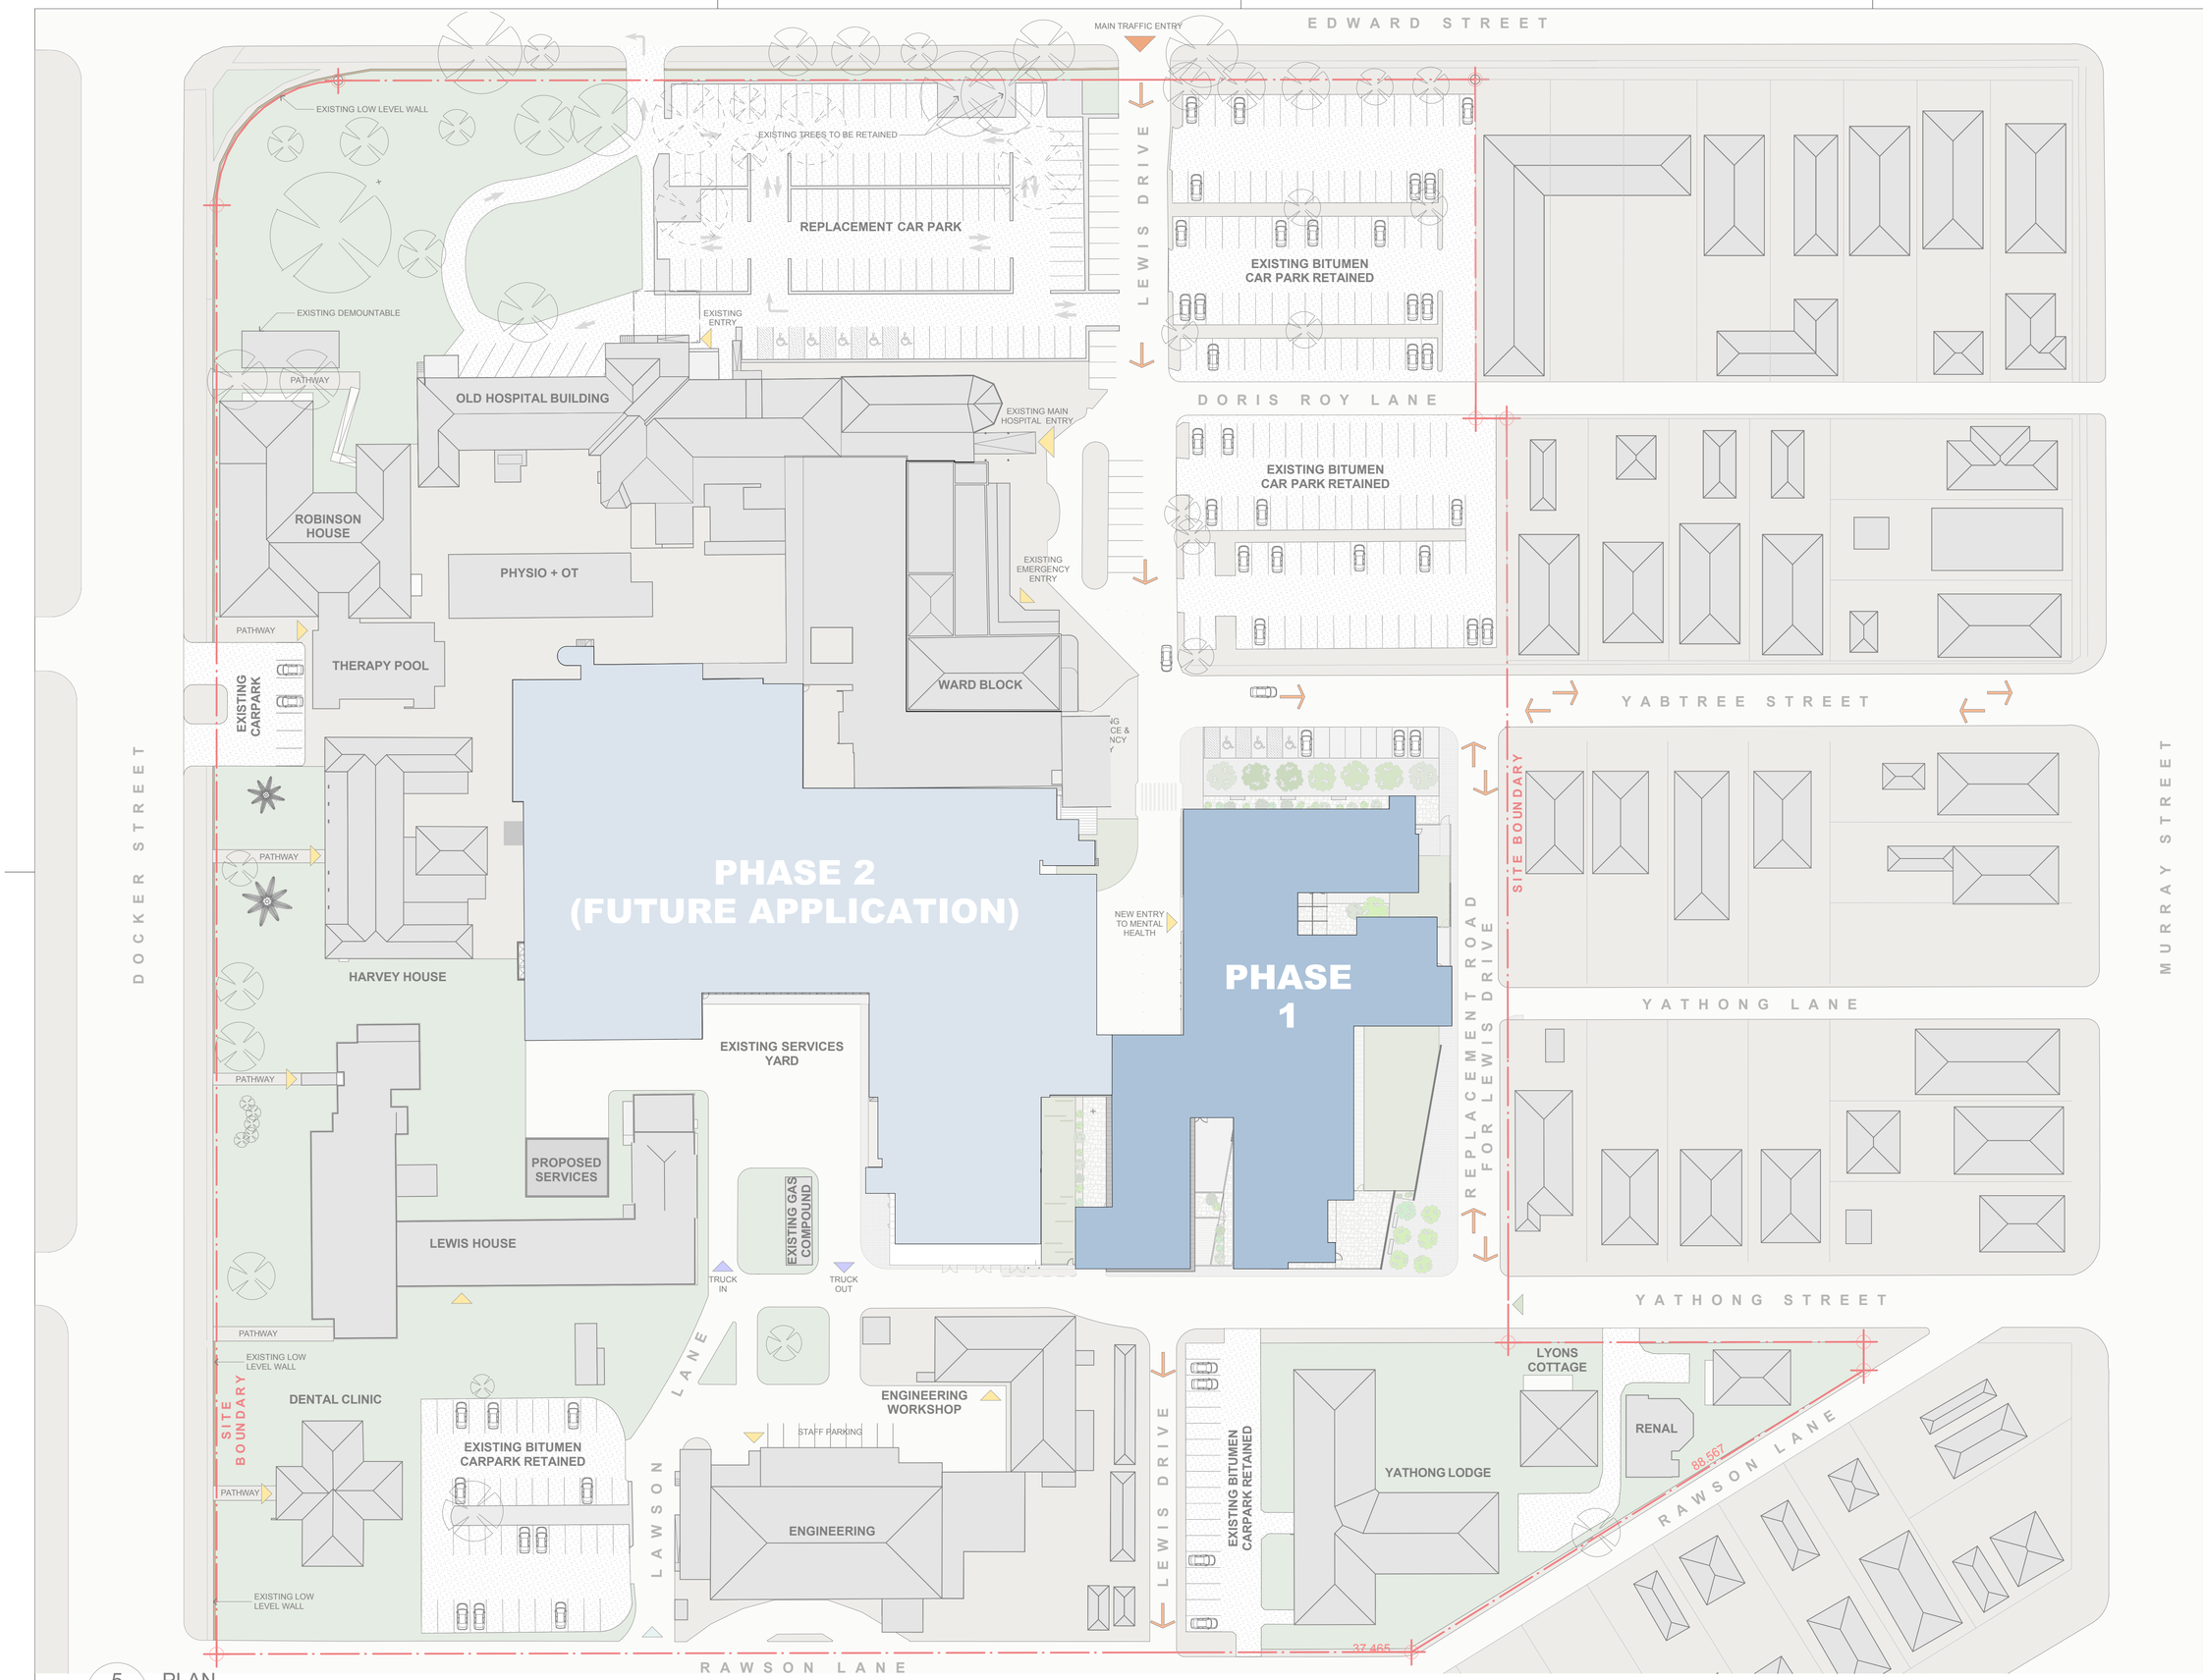

5 PLAN

SITE PLAN 1:500 @A1

A1

NORTH POINT

THIS DOCUMENT IS THE COPYRIGHT OF RICE DAUBNEY (NSW) Pty. Ltd.
ALL INFORMATION ILLUSTRATED ON THIS DOCUMENT IS TO BE CHECKED AND VERIFIED ON SITE.
IN THE EVENT OF DISCREPANCIES REFER TO ARCHITECT PRIOR TO COMMENCEMENT OF THE WORK.
DO NOT SCALE DRAWINGS MANUALLY OR ELECTRONICALLY.

KEY PLAN

REV	DESCRIPTION OF CHANGE	DRAWN	CHECK	DATE
A	ISSUED FOR PART 3A PROJECT APPLICATION PHASE 1	JS	RH	29.08.11

LEGEND

- PHASE 1 WORKS
- PHASE 2 WORKS (FUTURE APPLICATION)

A4

QUANTITY SURVEYOR

Davis Langdon
L5 100 PACIFIC HIGHWAY P: 02 9956 8822
NORTH SYDNEY W: www.davislangdon.com/ANZ/
NSW 2060

CONSULTANT

SINCLAIR KNIGHT MERZ
100 CHRISTIE STREET P: 02 9928 2330
ST LEONARDS W: www.skmconsulting.com
NSW 2065

PROJECT MANAGER

CAPITAL INSIGHT
77 BERRY STREET P: 02 9955 2300
NORTH SYDNEY F: 02 9955 5574
NSW 2060 W:www.capitalinsight.com.au

CONTRACTORS

hansen yuncken
LEVEL6, 15 BOURKE RD P: 02 9770 7600
MASCOT F: 02 9770 7601
NSW 2060 W:www.capitalinsight.com.au

CLIENT

HEALTH INFRASTRUCTURE
NSW HEALTH
77 PACIFIC HIGHWAY P: 02 9978 5402
NORTH SYDNEY F: 02 8904 1377
NSW 2060 W:www.hinfra.health.nsw.gov.au

ARCHITECTS

RICE DAUBNEY
ANALYSING CREATING AND IMPLEMENTING ARCHITECTURE
110 WALKER STREET | NORTH SYDNEY 2060
T: 02 9956 2666 | F: 02 9959 3015
nd@ricedaubney.com.au | www.ricedaubney.com.au
the rice daubney group (nsw) pty ltd - abn: 77 001 350 769
rice daubney trading trust - abn: 56 880 304 993

PROJECT:

WAGGA WAGGA BASE REDEVELOPMENT
STAGES 1A, 1B & 2A
EDWARD STREET
WAGGA WAGGA, NSW, 2650

DRAWING TITLE:

PHASE 1

SITE PLAN
PHASING PLAN

SCALE:		CHECKED:
AS SHOWN		JS
PROJECT NUMBER:	DRAWING NUMBER:	ISSUE:
10509_1	DA 1004	A

A2 A3 A4