SHADOWS CAST BY EXISTING BUILDINGS

SHADOWS CAST BY PROPOSED BUILDINGS

| DATE | REV | NOTES : |
|---|---|---|
| | | |

**NOTES:**
Do not scale off drawings. Use figured dimensions only. Report any discrepencies to the architect. These designs, plans, specifications and the copyright therein are the property of Tonkin Zulaikha Greer Architects Pty Ltd, and must not be reproduced or copied wholly or in part without written permission of Tonkin Zulaikha Greer Architects Pty Ltd.

CONTRACTOR
-
T

CIVIL ENGINEER
-
T

ELECTRICAL ENGINEER
WSP BUILDINGS
T: 02 8907 0900
E: rob.beck@wspgroup.com.au

MECHANICAL ENGINEER
WSP BUILDINGS
T: 02 8907 0900
E: tim.chard@wspgroup.com.au

PCA
CITY PLAN SERVICES
T: 02 82703500

ESD
WSP BUILDINGS
T: 02 8907 0900
E: alan.davis@wspgroup.com.au

STRUCTURAL ENGINEER
MOTT MACDONALD
T: 02 9439 2633
E: swiltshire@hugestrueman.com.au

HYDRAULIC ENGINEER
WSP BUILDINGS
T: 02 8907 0900

FIRE ENGINEERING
WSP BUILDINGS
T: 02 8907 0900
E: carl.vozzo@wspgroup.com.au

TOWN PLANNER
JBA
T: 02 9956 6962
E: jbuchanan@jbaplanning.com.au

CLIENT:
T: (02) 8823 8800
FRASERS BROADWAY PTY. LTD.

PROJECT :
KENSINGTON ST PRECINCT
BLOCK 3B, 3C & 10
RETAIL & COMMERCIAL

PROJECT NO :

ARCHITECT
**TONKIN ZULAIKHA GREER ARCHITECTS**
117 Reservoir Street
Surry Hills, NSW 2010
ABN: 46002722349
P: (02) 9215 4900
F: (02) 9215 4901
EMAIL belinda@tzg.com.au

**DRAWING TITLE**
SHADOW DIAGRAM
DECEMBER 21, 9AM

**DRAWN BY** BP,TT
**CHECKED** TG
**SCALES** 1:250 @ A1
**DATE** APRIL 2012
**PHASE** DA
**DRAWING NO** SD-01
**REVISION**

Plot date:2/05/12

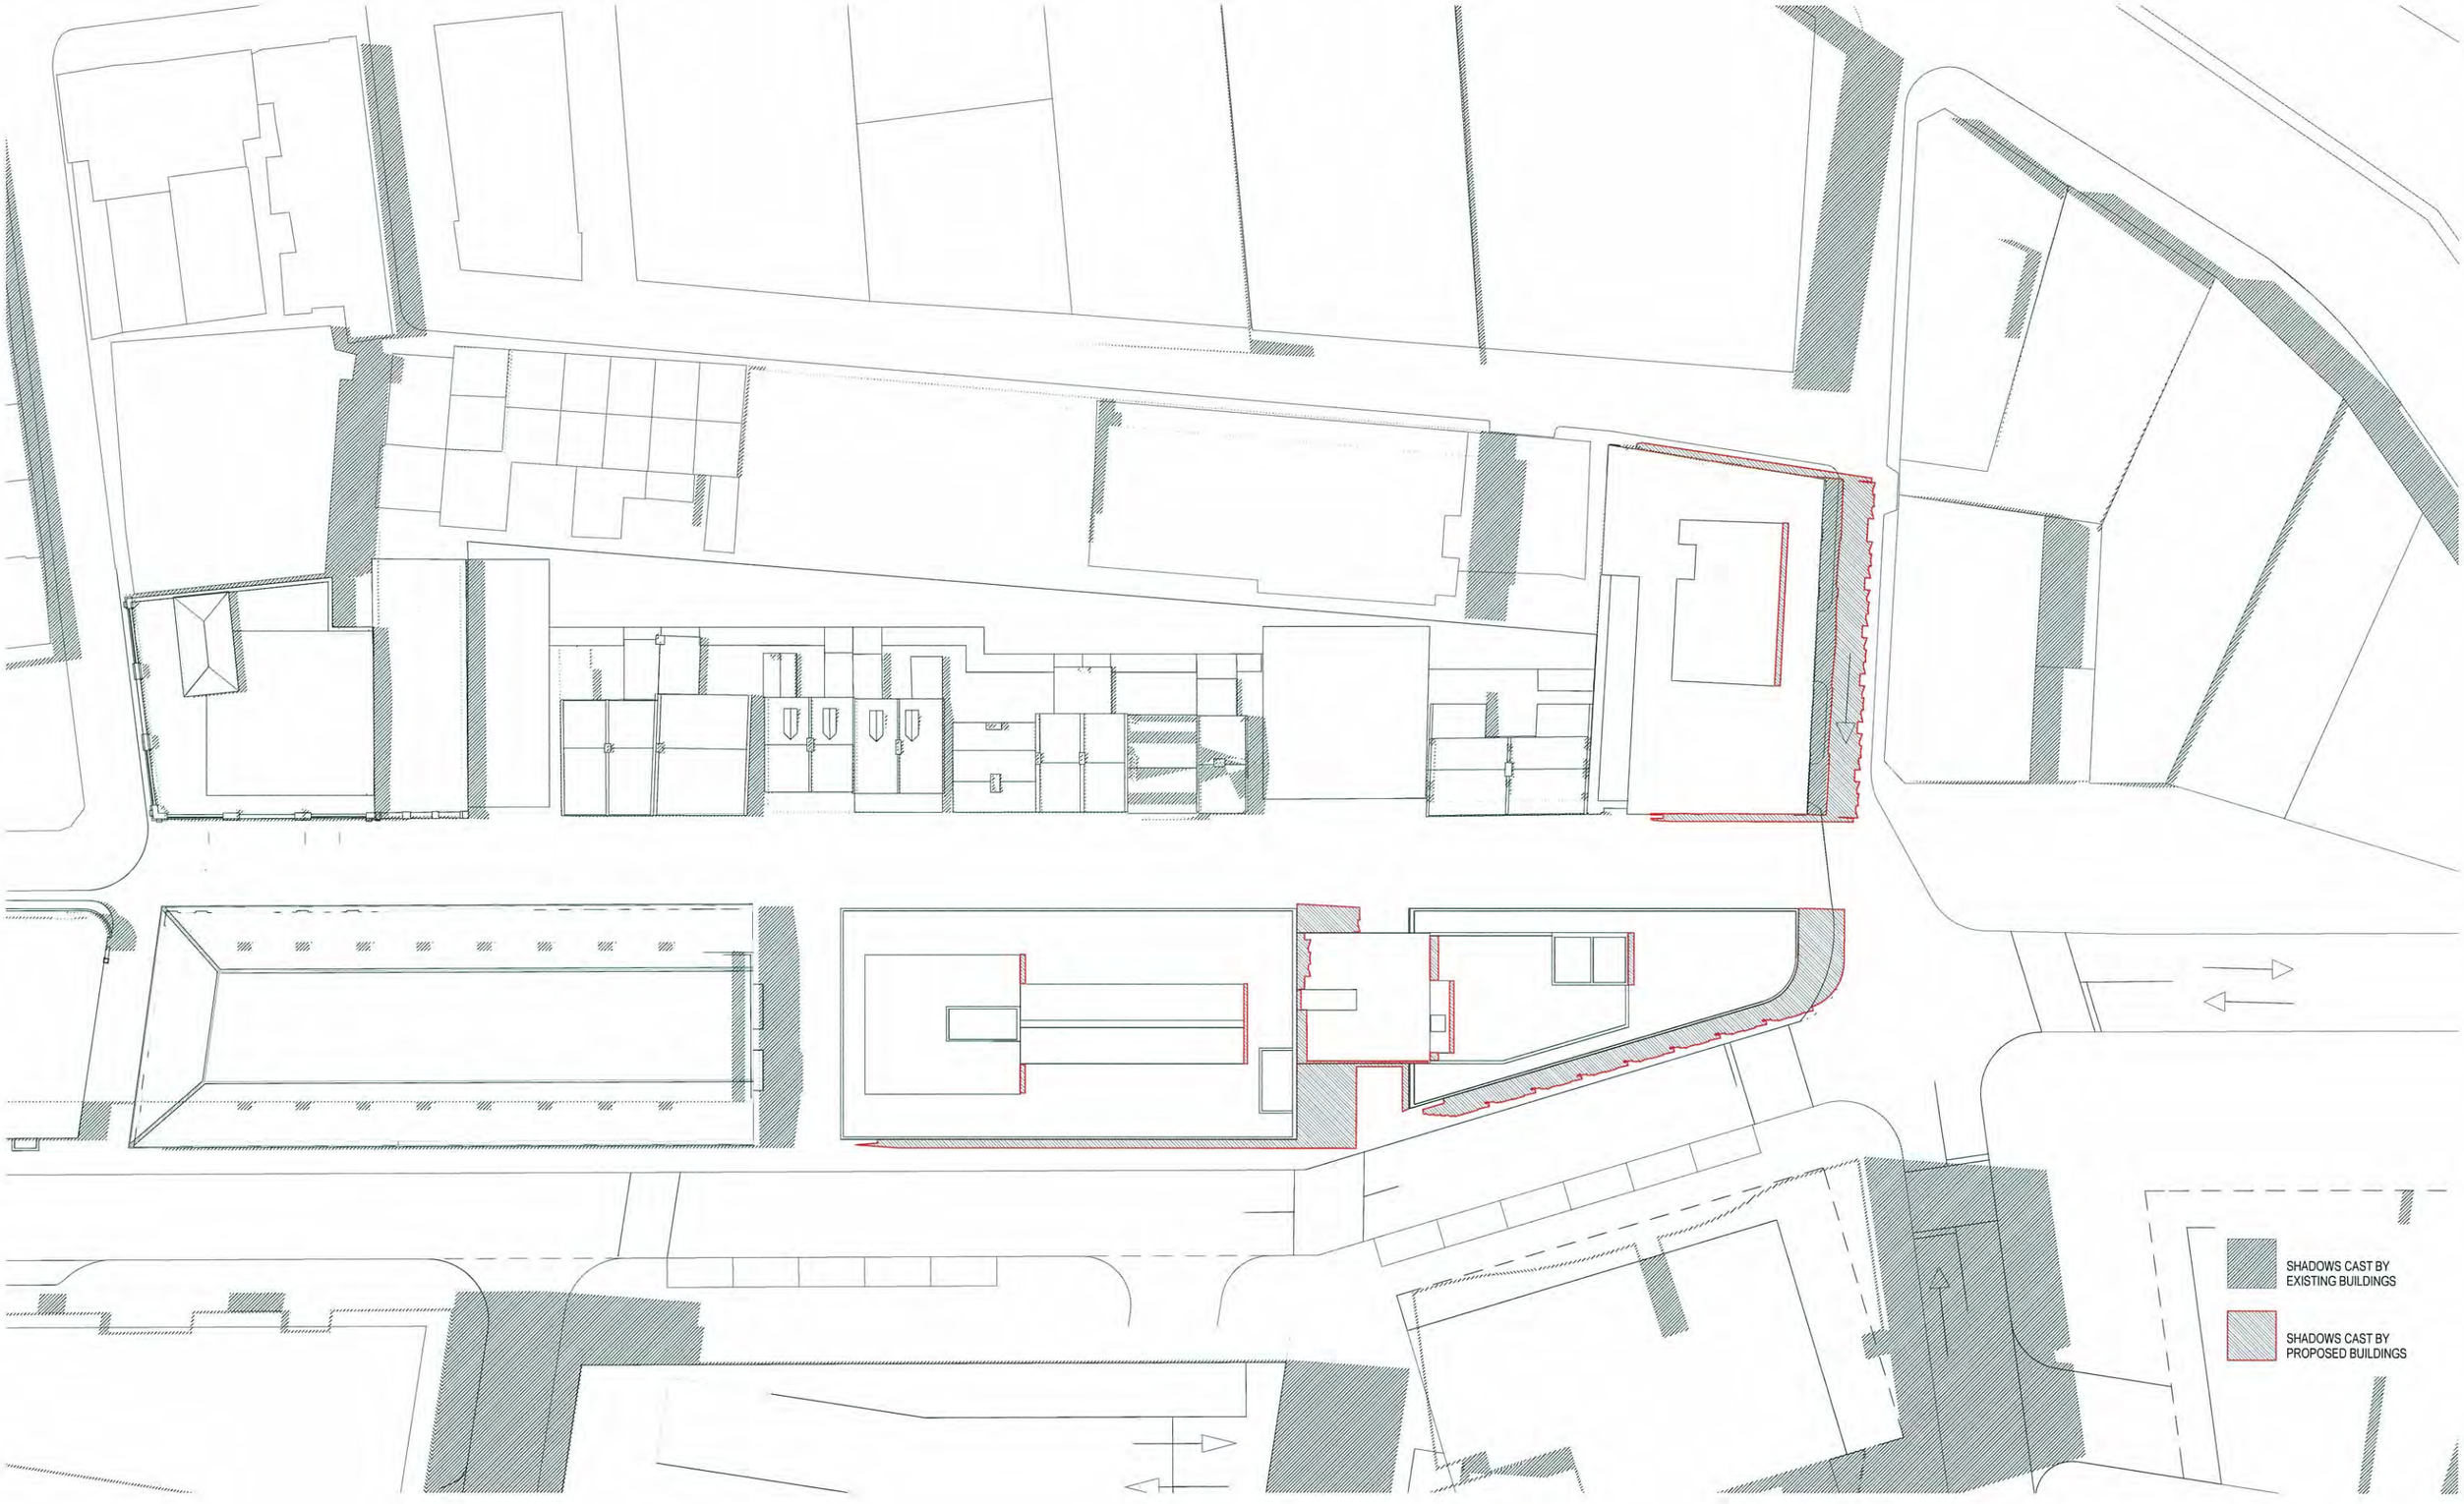


| DATE | REV | NOTES : |
|---|---|---|
| | | |

**NOTES:**
Do not scale off drawings. Use figured dimensions only. Report any discrepencies to the architect. These designs, plans, specifications and the copyright therein are the property of Tonkin Zulaikha Greer Architects Pty Ltd, and must not be reproduced or copied wholly or in part without written permission of Tonkin Zulaikha Greer Architects Pty Ltd.

CONTRACTOR
-
T

CIVIL ENGINEER
T

ELECTRICAL ENGINEER
WSP BUILDINGS
T: 02 8907 0900
E: rob.beck@wspgroup.com.au

MECHANICAL ENGINEER
WSP BUILDINGS
T: 02 8907 0900
E: tim.chard@wspgroup.com.au

PCA
CITY PLAN SERVICES
T: 02 82703500

ESD
WSP BUILDINGS
T: 02 8907 0900
E: alan.davis@wspgroup.com.au

STRUCTURAL ENGINEER
MOTT MACDONALD
T: 02 9439 2633
E: rwhitshier@hugoshueman.com.au

HYDRAULIC ENGINEER
WSP BUILDINGS
T: 02 8907 0900

FIRE ENGINEERING
WSP BUILDINGS
T: 02 8907 0900
E: carl.vost@wspgroup.com.au

TOWN PLANNER
JBA
T: 02 9956 6962
E: jbuchanan@jbaplanning.com.au

CLIENT:
T: (02) 8823 8800
FRASERS BROADWAY PTY. LTD.

PROJECT :
KENSINGTON ST PRECINCT
BLOCK 3B, 3C & 10
RETAIL & COMMERCIAL

PROJECT NO :

ARCHITECT
**TONKIN ZULAIKHA GREER ARCHITECTS**
117 Reservoir Street
Surry Hills, NSW 2010
ABN: 46002722349
P: (02) 9215 4900
F: (02) 9215 4901
EMAIL belinda@tzg.com.au

**DRAWING TITLE**
SHADOW DIAGRAM
DECEMBER 21, 12PM

**SCALES**
1:250 @ A1

**PHASE**
DA

**DRAWING NO**
SD-02

**DRAWN BY** BP,TT
**CHECKED** TG
**DATE** APRIL 2012
**REVISION**

Plot date 2/05/12

SHADOWS CAST BY EXISTING BUILDINGS

SHADOWS CAST BY PROPOSED BUILDINGS

| DATE | REV | NOTES : |
|---|---|---|
| | | |

**NOTES:**
Do not scale off drawings. Use figured dimensions only. Report any discrepencies to the architect. These designs, plans, specifications and the copyright therein are the property of Tonkin Zulaikha Greer Architects Pty Ltd, and must not be reproduced or copied wholly or in part without written permission of Tonkin Zulaikha Greer Architects Pty Ltd.

CONTRACTOR
-
T

CIVIL ENGINEER
-
T

ELECTRICAL ENGINEER
WSP BUILDINGS
T 02 8907 0900
E rob.beck@wspgroup.com.au

MECHANICAL ENGINEER
WSP BUILDINGS
T 02 8907 0900
E tim.chard@wspgroup.com.au

PCA
CITY PLAN SERVICES
T 02 82703500

ESD
WSP BUILDINGS
T 02 8907 0900
E alan.davis@wspgroup.com.au

STRUCTURAL ENGINEER
MOTT MACDONALD
T 02 9439 2633
E swilt.shier@hugoetrueman.com.au

HYDRAULIC ENGINEER
WSP BUILDINGS
T 02 8907 0900

FIRE ENGINEERING
WSP BUILDINGS
T 02 8907 0900
E carl.voss@wspgroup.com.au

TOWN PLANNER
JBA
T 02 9956 6962
E jbuchanan@jbaplanning.com.au

CLIENT:
T (02) 9823 6800
FRASERS BROADWAY PTY. LTD.

PROJECT :
KENSINGTON ST PRECINCT
BLOCK 3B, 3C & 10
RETAIL & COMMERCIAL
PROJECT NO :

ARCHITECT
TONKIN ZULAIKHA GREER ARCHITECTS
117 Reservoir Street
Surry Hills, NSW 2010
ABN: 46002722349
P: (02) 9215 4900
F: (02) 9215 4901
EMAIL belinda@tzg.com.au

DRAWING TITLE
SHADOW DIAGRAM
DECEMBER 21, 3PM

DRAWN BY: BP,TT
CHECKED: TG
SCALES: 1:250 @ A1
DATE: APRIL 2012
PHASE: DA
DRAWING NO: SD-03
REVISION:

Plot date 2/05/12

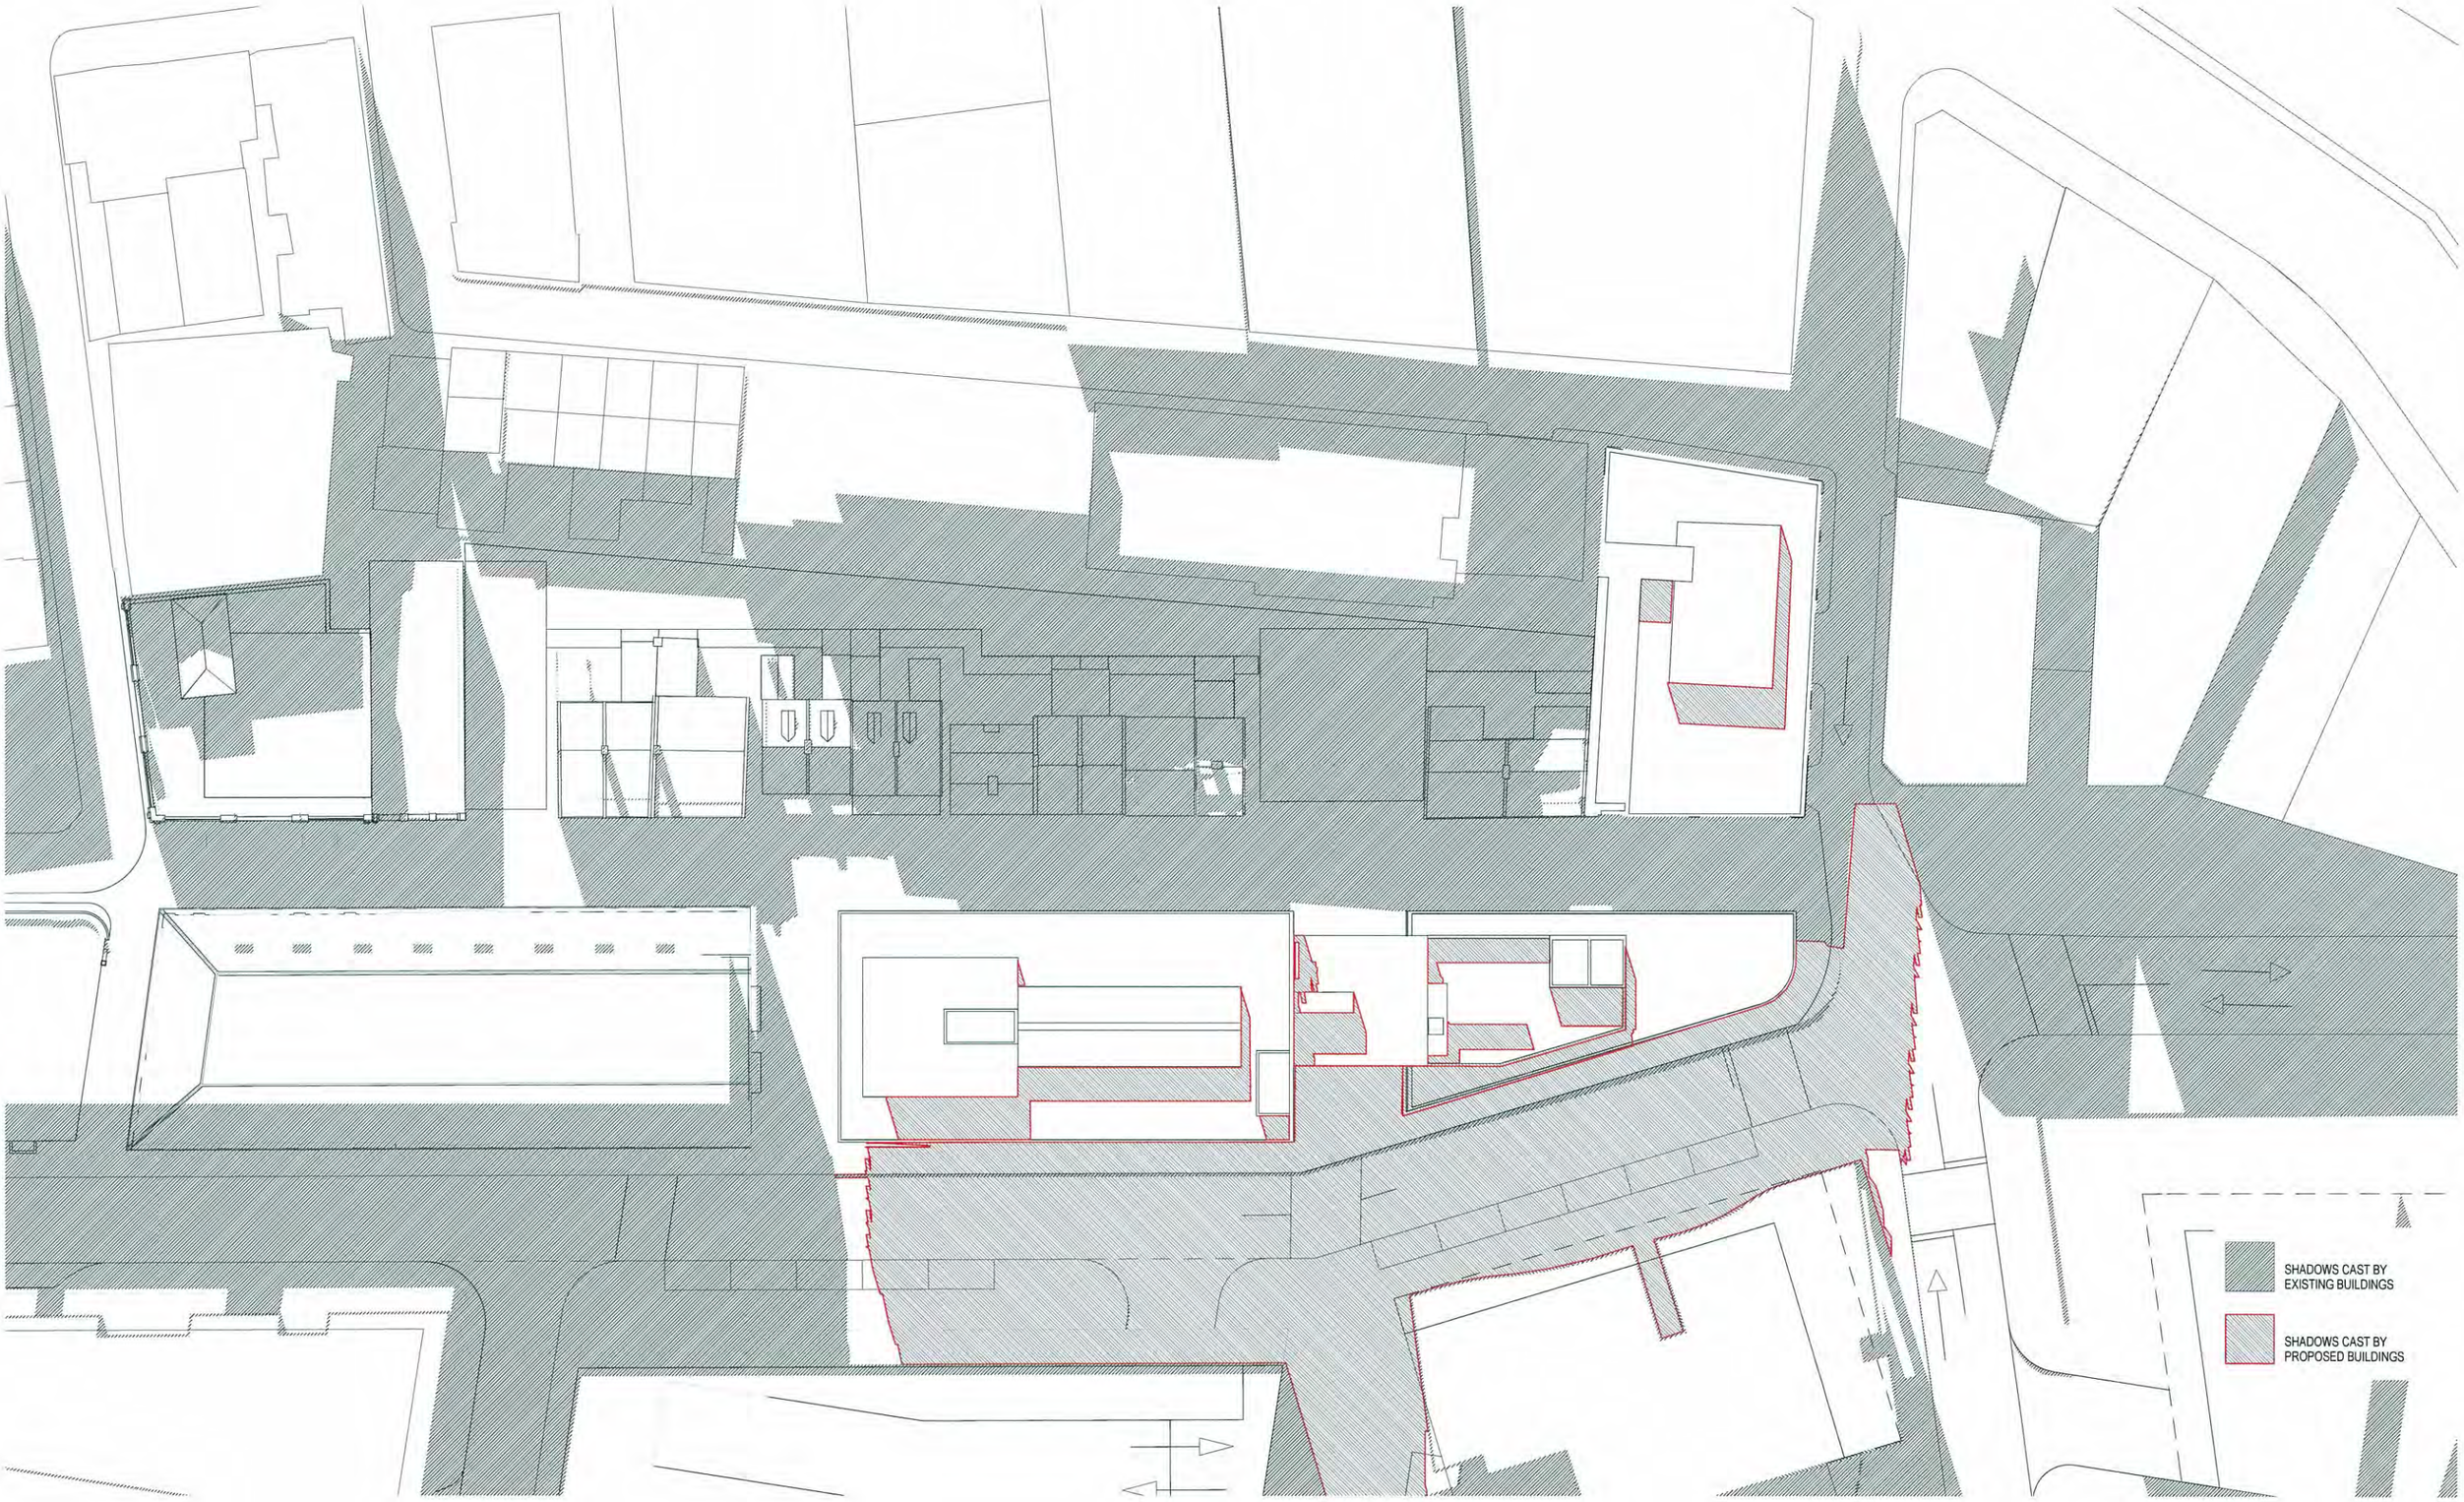


| DATE | REV | NOTES : |
|---|---|---|
| | | |

**NOTES:**
Do not scale off drawings. Use figured dimensions only. Report any discrepencies to the architect. These designs, plans, specifications and the copyright therein are the property of Tonkin Zulaikha Greer Architects Pty Ltd, and must not be reproduced or copied wholly or in part without written permission of Tonkin Zulaikha Greer Architects Pty Ltd.

CONTRACTOR
-
T

CIVIL ENGINEER
-
T

ELECTRICAL ENGINEER
WSP BUILDINGS
T: 02 8907 0900
E: rob.beck@wspgroup.com.au

MECHANICAL ENGINEER
WSP BUILDINGS
T: 02 8907 0900
E: tim.chard@wspgroup.com.au

PCA
CITY PLAN SERVICES
T: 02 82703500

ESD
WSP BUILDINGS
T: 02 8907 0900
E: alan.davis@wspgroup.com.au

STRUCTURAL ENGINEER
MOTT MACDONALD
T: 02 9439 2633
E: switchler@hugostrusman.com.au

HYDRAULIC ENGINEER
WSP BUILDINGS
T: 02 8907 0900

FIRE ENGINEERING
WSP BUILDINGS
T: 02 8907 0900
E: carl.voss@wspgroup.com.au

TOWN PLANNER
JBA
T: 02 9956 6962
E: jbuchanan@jbaplanning.com.au

CLIENT:
T: (02) 8823 8600
FRASERS BROADWAY PTY. LTD.

PROJECT :
KENSINGTON ST PRECINCT
BLOCK 3B, 3C & 10
RETAIL & COMMERCIAL

PROJECT NO :

ARCHITECT
**TONKIN ZULAIKHA GREER ARCHITECTS**
117 Reservoir Street
Surry Hills, NSW 2010
ABN: 46002722349
P: (02) 9215 4900
F: (02) 9215 4901
EMAIL belinda@tzg.com.au

**DRAWING TITLE**
SHADOW DIAGRAM
MARCH 21, 9AM

**DRAWN BY** BP,TT
**CHECKED** TG
**SCALES** 1:250 @ A1
**DATE** APRIL 2012
**PHASE** DA
**DRAWING NO** SD-04
**REVISION**

Plot date 2/05/12

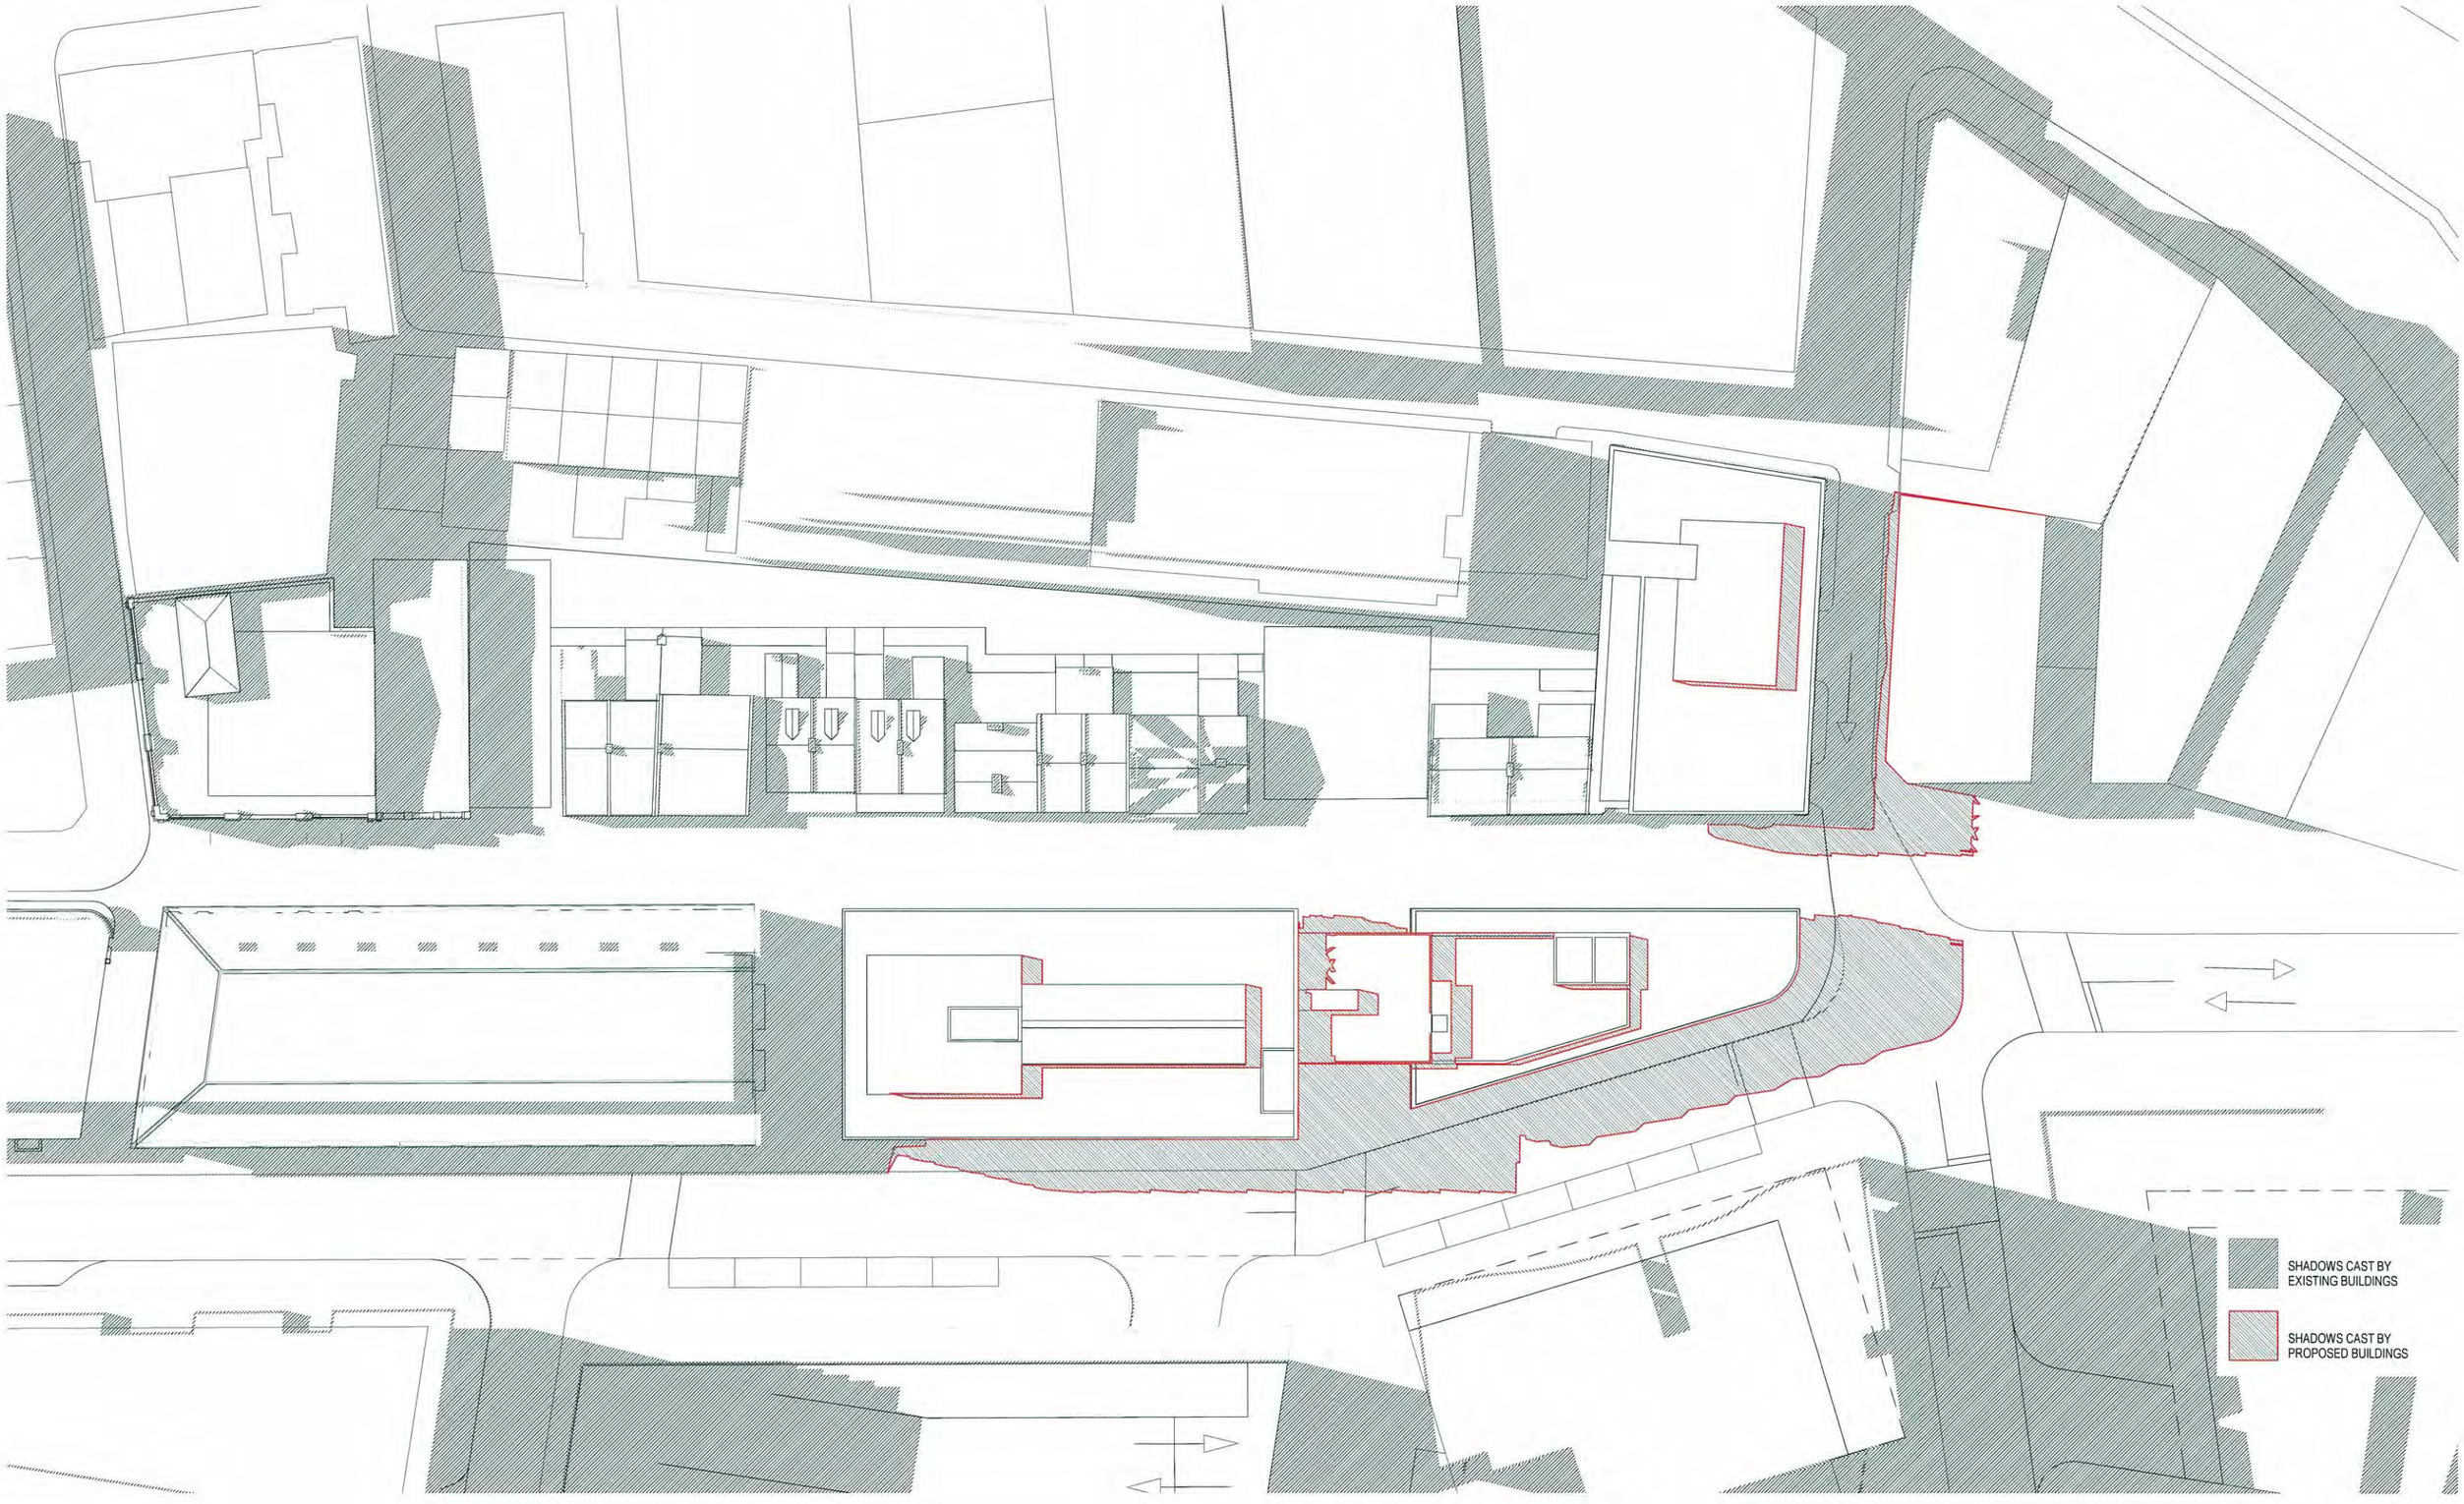


| DATE | REV | NOTES : |
|---|---|---|
| | | |

**NOTES:**
Do not scale off drawings. Use figured dimensions only. Report any discrepencies to the architect. These designs, plans, specifications and the copyright therein are the property of Tonkin Zulaikha Greer Architects Pty Ltd, and must not be reproduced or copied wholly or in part without written permission of Tonkin Zulaikha Greer Architects Pty Ltd.

CONTRACTOR
-
T

CIVIL ENGINEER
-
T

ELECTRICAL ENGINEER
WSP BUILDINGS
T. 02 8907 0900
E. rob.beck@wspgroup.com.au

MECHANICAL ENGINEER
WSP BUILDINGS
T. 02 8907 0900
E. tim.chard@wspgroup.com.au

PCA
CITY PLAN SERVICES
T. 02 82703500

ESD
WSP BUILDINGS
T. 02 8907 0900
E. alan.davis@wspgroup.com.au

STRUCTURAL ENGINEER
MOTT MACDONALD
T. 02 9439 2633
E. swiltshier@hugestrueman.com.au

HYDRAULIC ENGINEER
WSP BUILDINGS
T. 02 8907 0900

FIRE ENGINEERING
WSP BUILDINGS
T. 02 8907 0900
E. carl.voss@wspgroup.com.au

TOWN PLANNER
JBA
T. 02 9956 6962
E. jbuchanan@jbaplanning.com.au

CLIENT:
T: (02) 8823 8800
FRASERS BROADWAY PTY. LTD.

PROJECT :
KENSINGTON ST PRECINCT
BLOCK 3B, 3C & 10
RETAIL & COMMERCIAL

PROJECT NO :

ARCHITECT
**TONKIN ZULAIKHA GREER ARCHITECTS**
117 Reservoir Street
Surry Hills, NSW 2010
ABN: 46002722349
P: (02) 9215 4900
F: (02) 9215 4901
EMAIL belinda@tzg.com.au

**DRAWING TITLE**
SHADOW DIAGRAM
MARCH 21, 12PM

**SCALES**
1:250 @ A1

**PHASE**
DA

**DRAWING NO**
SD-05

**DRAWN BY** BP,TT
**CHECKED** TG
**DATE** APRIL 2012
**REVISION**

Plot date:2/05/12