SHADOWS CAST BY EXISTING BUILDINGS

SHADOWS CAST BY PROPOSED BUILDINGS

DATE	REV	NOTES :

NOTES:
Do not scale off drawings. Use figured dimensions only. Report any discrepencies to the architect. These designs, plans, specifications and the copyright therein are the property of Tonkin Zulaikha Greer Architects Pty Ltd, and must not be reproduced or copied wholly or in part without written permission of Tonkin Zulaikha Greer Architects Pty Ltd

CONTRACTOR
-
T

CIVIL ENGINEER
-
T

ELECTRICAL ENGINEER
WSP BUILDINGS
T 02 8907 0900
E rob.beck@wspgroup.com.au

MECHANICAL ENGINEER
WSP BUILDINGS
T 02 8907 0900
E tim.chard@wspgroup.com.au

PCA
CITY PLAN SERVICES
T 02 82703500

ESD
WSP BUILDINGS
T 02 8907 0900
E allan.davis@wspgroup.com.au

STRUCTURAL ENGINEER
MOTT MACDONALD
T 02 9439 2633
E swiltshire@hugestrueman.com.au

HYDRAULIC ENGINEER
WSP BUILDINGS
T 02 8907 0900

FIRE ENGINEERING
WSP BUILDINGS
T 02 8907 0900
E carl.vcos@wspgroup.com.au

TOWN PLANNER
JBA
T 02 9956 0962
E jbuchanan@jbaplanning.com.au

CLIENT:
T (02) 8823 6800
FRASERS BROADWAY PTY. LTD.

PROJECT :
KENSINGTON ST PRECINCT
BLOCK 3B, 3C & 10
RETAIL & COMMERCIAL

PROJECT NO :

ARCHITECT
TONKIN ZULAIKHA GREER ARCHITECTS
117 Reservoir Street
Surry Hills, NSW 2010
ABN: 46002722349
P: (02) 9215 4900
F: (02) 9215 4901
EMAIL belinda@tzg.com.au

DRAWING TITLE
SHADOW DIAGRAM
MARCH 21, 3PM

DRAWN BY BP,TT
CHECKED TG
SCALES 1:250 @ A1
DATE APRIL 2012
PHASE DA
DRAWING NO SD-06
REVISION

Plot date 2/05/12

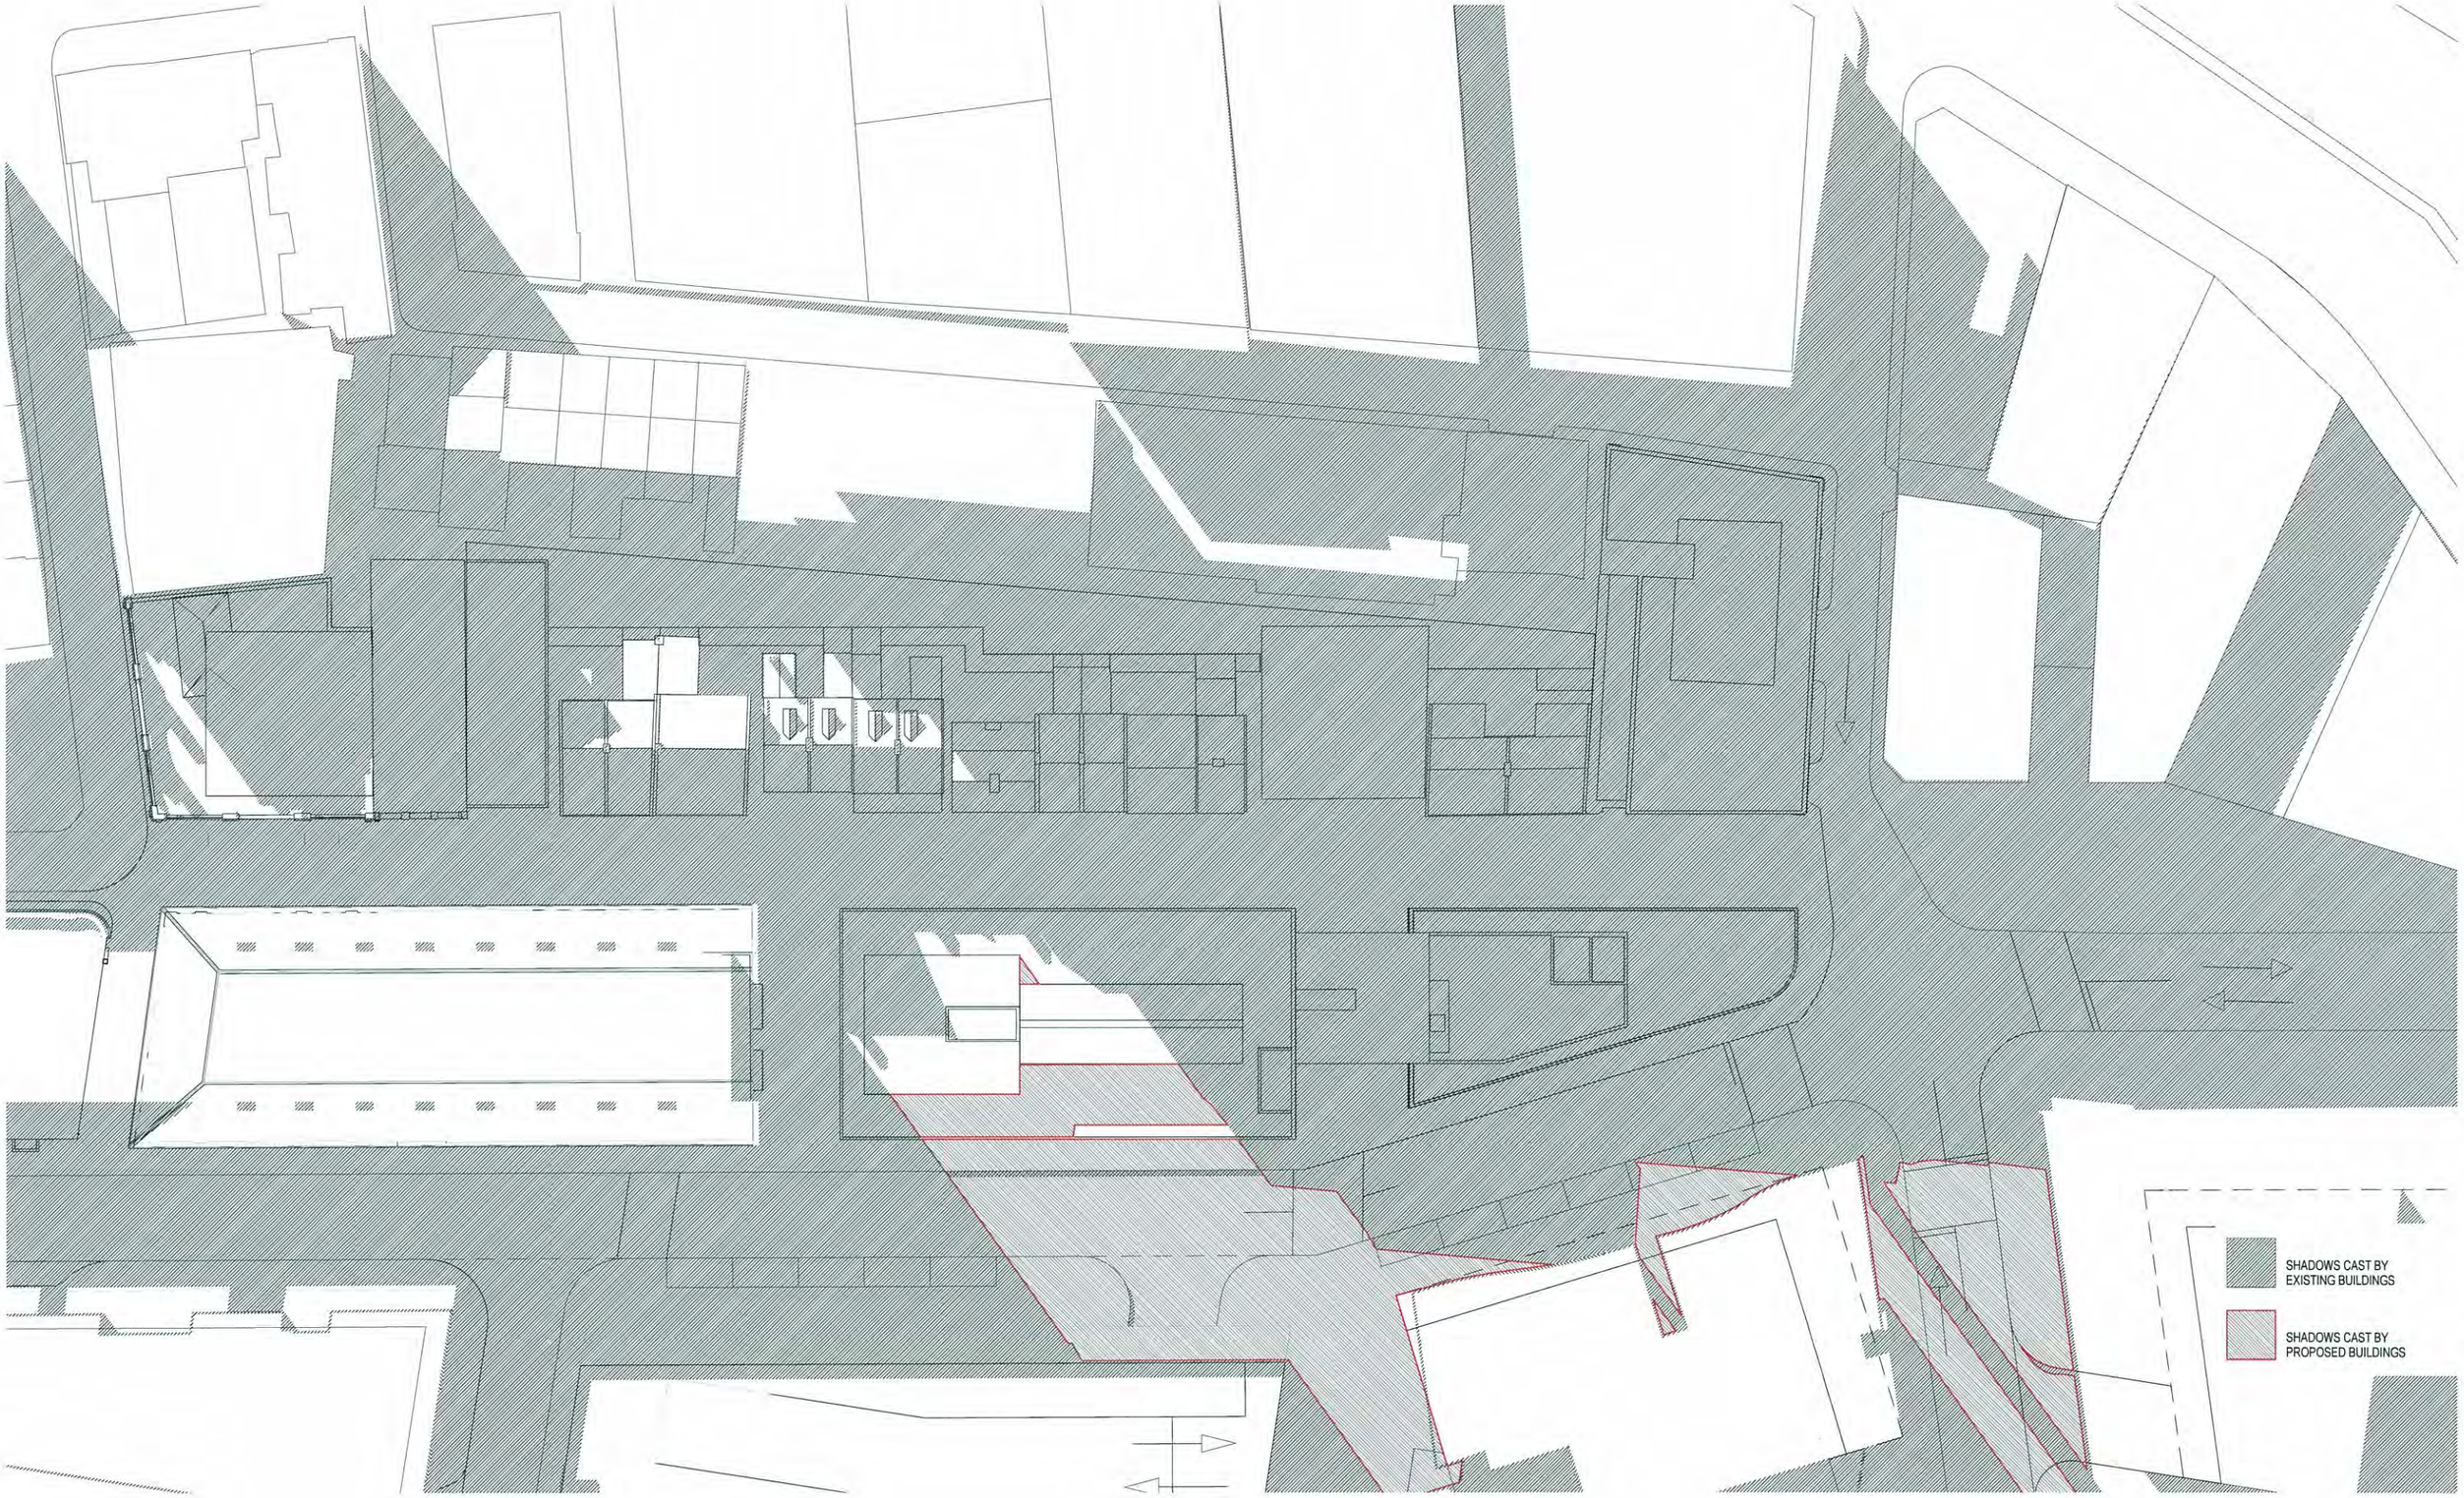

DATE	REV	NOTES :

NOTES:
Do not scale off drawings. Use figured dimensions only. Report any discrepencies to the architect. These designs, plans, specifications and the copyright therein are the property of Tonkin Zulaikha Greer Architects Pty Ltd, and must not be reproduced or copied wholly or in part without written permission of Tonkin Zulaikha Greer Architects Pty Ltd.

CONTRACTOR
-
T

CIVIL ENGINEER
-
T

ELECTRICAL ENGINEER
WSP BUILDINGS
T 02 8907 0900
E rob.beck@wspgroup.com.au

MECHANICAL ENGINEER
WSP BUILDINGS
T 02 8907 0900
E tim.chard@wspgroup.com.au

PCA
CITY PLAN SERVICES
T 02 82703500

ESD
WSP BUILDINGS
T 02 8907 0900
E alan.davis@wspgroup.com.au

STRUCTURAL ENGINEER
MOTT MACDONALD
T 02 9439 2633
E swittsher@hugestruieman.com.au

HYDRAULIC ENGINEER
WSP BUILDINGS
T 02 8907 0900

FIRE ENGINEERING
WSP BUILDINGS
T 02 8907 0900
E carl.voss@wspgroup.com.au

TOWN PLANNER
JBA
T 02 9956 6962
E jbuchanan@jbaplanning.com.au

CLIENT:
T (02) 8823 8800
FRASERS BROADWAY PTY. LTD.

PROJECT :
KENSINGTON ST PRECINCT
BLOCK 3B, 3C & 10
RETAIL & COMMERCIAL
PROJECT NO :

ARCHITECT
TONKIN ZULAIKHA GREER ARCHITECTS
117 Reservoir Street
Surry Hills, NSW 2010
ABN: 46002722349
P: (02) 9215 4900
F: (02) 9215 4901
EMAIL belinda@tzg.com.au

DRAWING TITLE
SHADOW DIAGRAM
JUNE 21, 9AM

SCALES
1:250 @ A1

PHASE
DA

DRAWING NO
SD-07

DRAWN BY BP,TT
CHECKED TG
DATE APRIL 2012
REVISION

Plot date 2/05/12

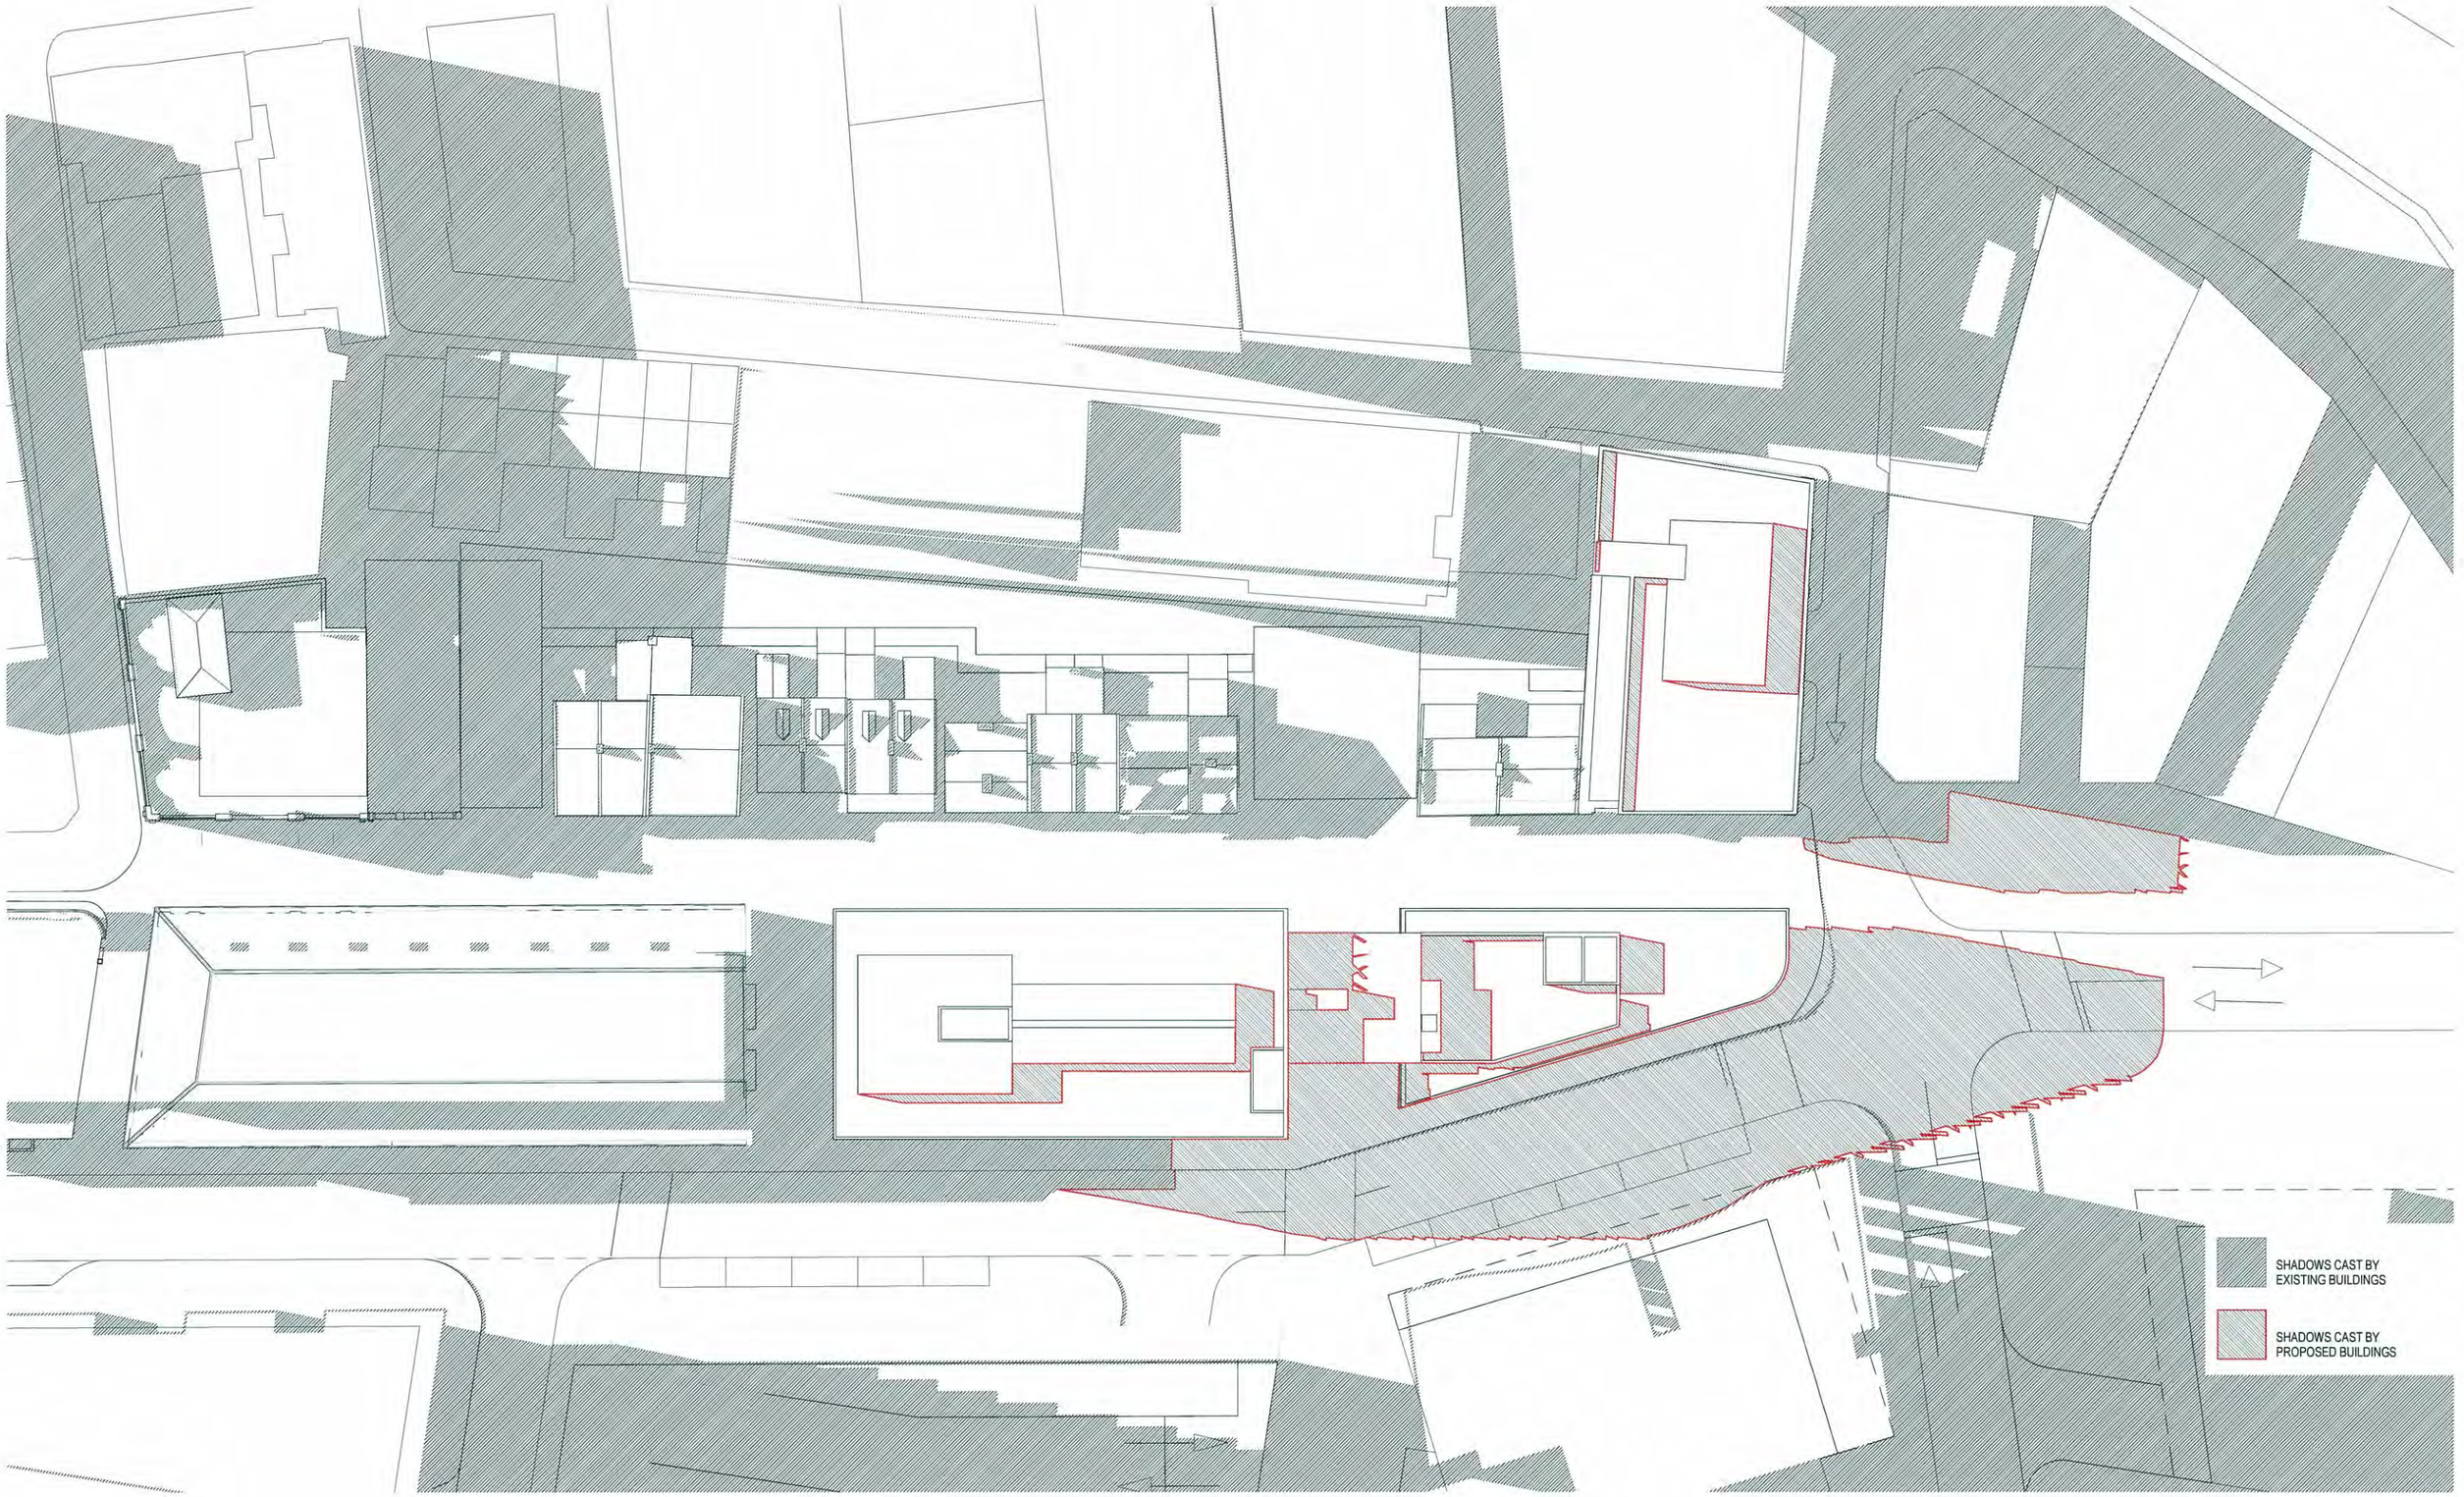

DATE	REV	NOTES :

NOTES:
Do not scale off drawings. Use figured dimensions only. Report any discrepencies to the architect. These designs, plans, specifications and the copyright therein are the property of Tonkin Zulaikha Greer Architects Pty Ltd, and must not be reproduced or copied wholly or in part without written permission of Tonkin Zulaikha Greer Architects Pty Ltd.

CONTRACTOR - T:	CIVIL ENGINEER - T	ELECTRICAL ENGINEER WSP BUILDINGS T. 02 8907 0900 E. rob.beck@wspgroup.com.au	MECHANICAL ENGINEER WSP BUILDINGS T. 02 8907 0900 E. tim.chard@wspgroup.com.au	PCA CITY PLAN SERVICES T. 02 82703500
ESD WSP BUILDINGS T 02 8907 0900 E. alan.davis@wspgroup.com.au	STRUCTURAL ENGINEER MOTT MACDONALD T. 02 9439 2633 E. switcher@hugotrueman.com.au	HYDRAULIC ENGINEER WSP BUILDINGS T 02 8907 0900	FIRE ENGINEERING WSP BUILDINGS T. 02 8907 0900 E. carl.voss@wspgroup.com.au	TOWN PLANNER JBA T. 02 9956 6962 E. jbuchanan@jbaplanning.com.au

CLIENT:
T: (02) 8823 8800
FRASERS BROADWAY PTY. LTD.

PROJECT :
KENSINGTON ST PRECINCT
BLOCK 3B, 3C & 10
RETAIL & COMMERCIAL

PROJECT NO :

ARCHITECT
TONKIN ZULAIKHA GREER ARCHITECTS
117 Reservoir Street
Surry Hills, NSW 2010
ABN: 46002722349
P: (02) 9215 4900
F: (02) 9215 4901
EMAIL belinda@tzg.com.au

DRAWING TITLE
SHADOW DIAGRAM
JUNE 21, 12PM

SCALES
1:250 @ A1

PHASE
DA

DRAWING NO
SD-08

REVISION

DRAWN BY
BP,TT

CHECKED
TG

DATE
APRIL 2012

Plot date:2/05/12