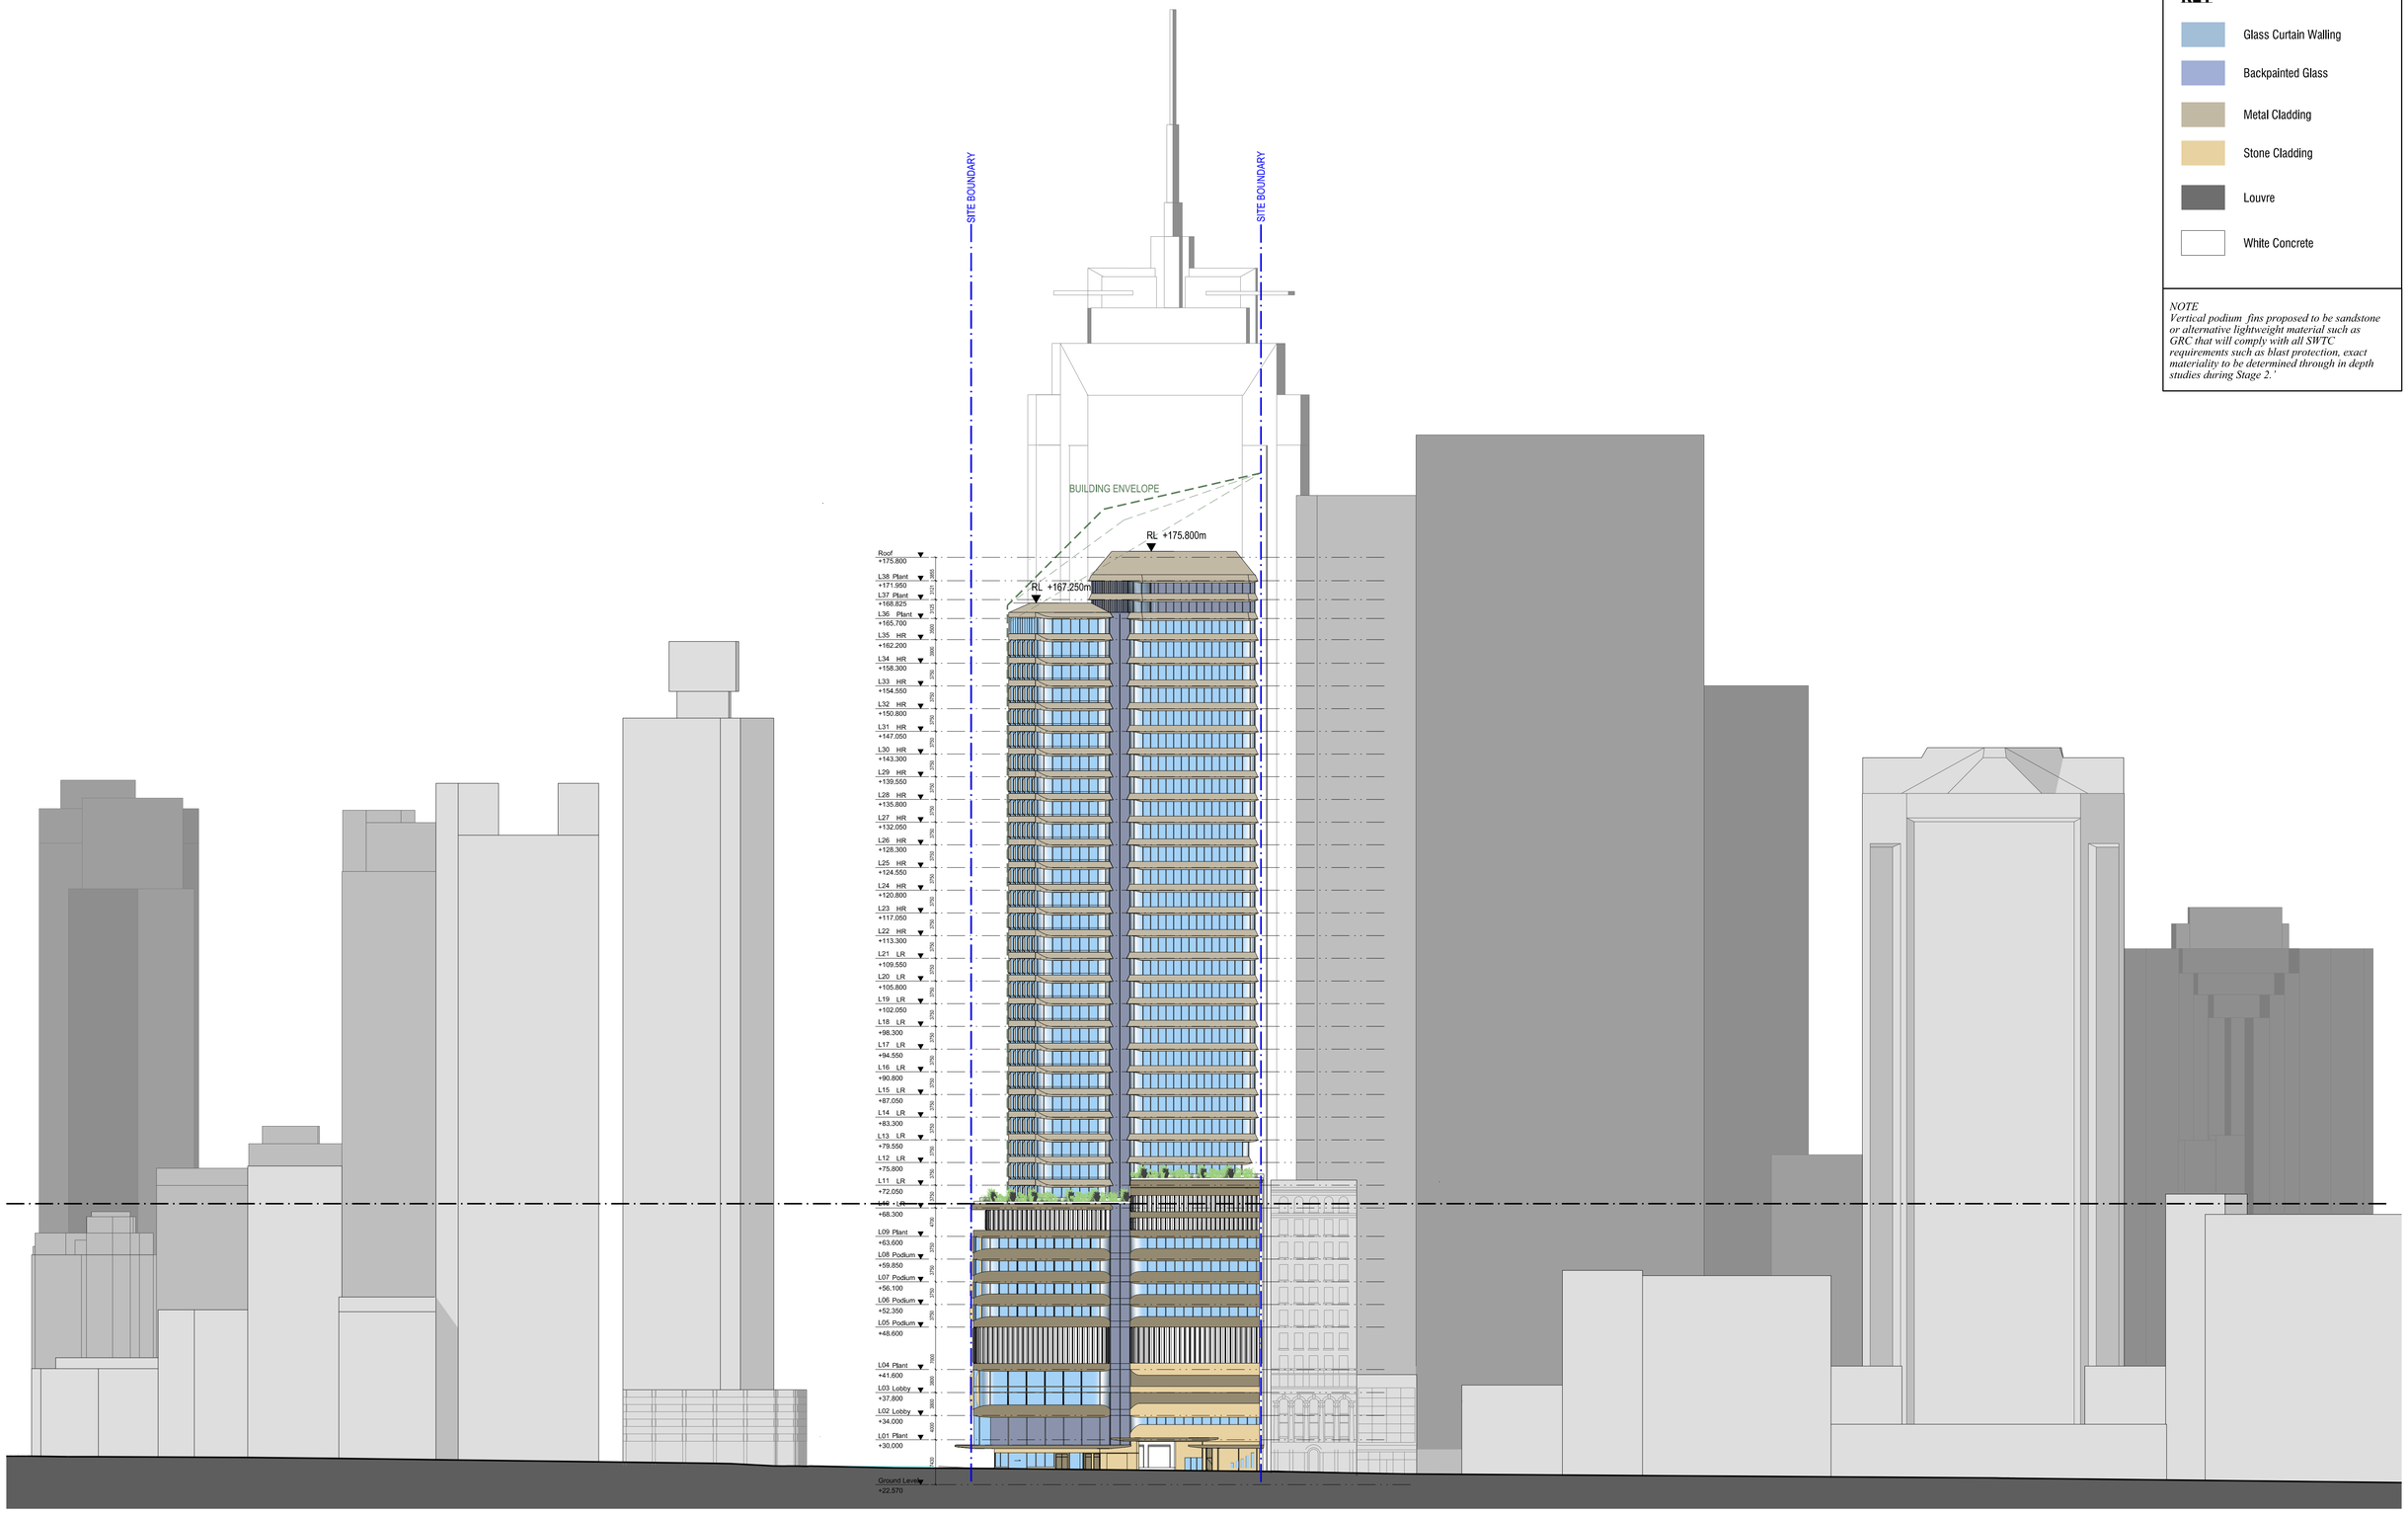


KEY

- Glass Curtain Walling
- Backpainted Glass
- Metal Cladding
- Stone Cladding
- Louvre
- White Concrete

NOTE
Vertical podium fins proposed to be sandstone or alternative lightweight material such as GRC that will comply with all SHTC requirements such as blast protection, exact materiality to be determined through in depth studies during Stage 2.'

Plot Date and Time:

100mm AT FULL SIZE

REV.	BY	DATE	DESCRIPTION	APPD.
C	F+P	26/07/19	GROCON CPB RFT RE-ISSUE	
B	F+P	01/03/19	GROCON CPB RFT RE-ISSUE	
A	F+P	20/12/18	GROCON CPB RFT ISSUE	

SCALES: 10 m 0 10 20 m

KEY PLAN

NOTE: THIS SHEET TO BE READ IN COLOUR

CLIENT: NSW GOVERNMENT | sydney METRO

The information shown on this drawing is for the purposes of the Sydney Metro Project only. No warranty is given or implied as to its suitability for any other purpose. The Service Providers accept no liability arising from the use of this drawing and the information shown thereon for any purpose other than the Sydney Metro Project.

SERVICE PROVIDERS
Foster + Partners
COX
BATESSMART
aurecon TTW Taylor Thomson Whitting

DRAWN	SP / FA	26/07/19
DESIGNED	LB	26/07/19
DRG CHECK	RP	26/07/19
DESIGN CHECK		
APPROVED		

PITT ST INTEGRATED STATION DEVELOPMENT

Castlereagh Street Elevation
Pitt Street North OSD

SHEET 1 OF 1 ©

DRG No NWRLSRT-OSD-SPS-AT-DWG-20-3102 REV C

A1 Original | Co-ordinate System: MGA Zone 56 | Height Datum: A.H.D. | This sheet may be prepared using colour and may be incomplete if copied