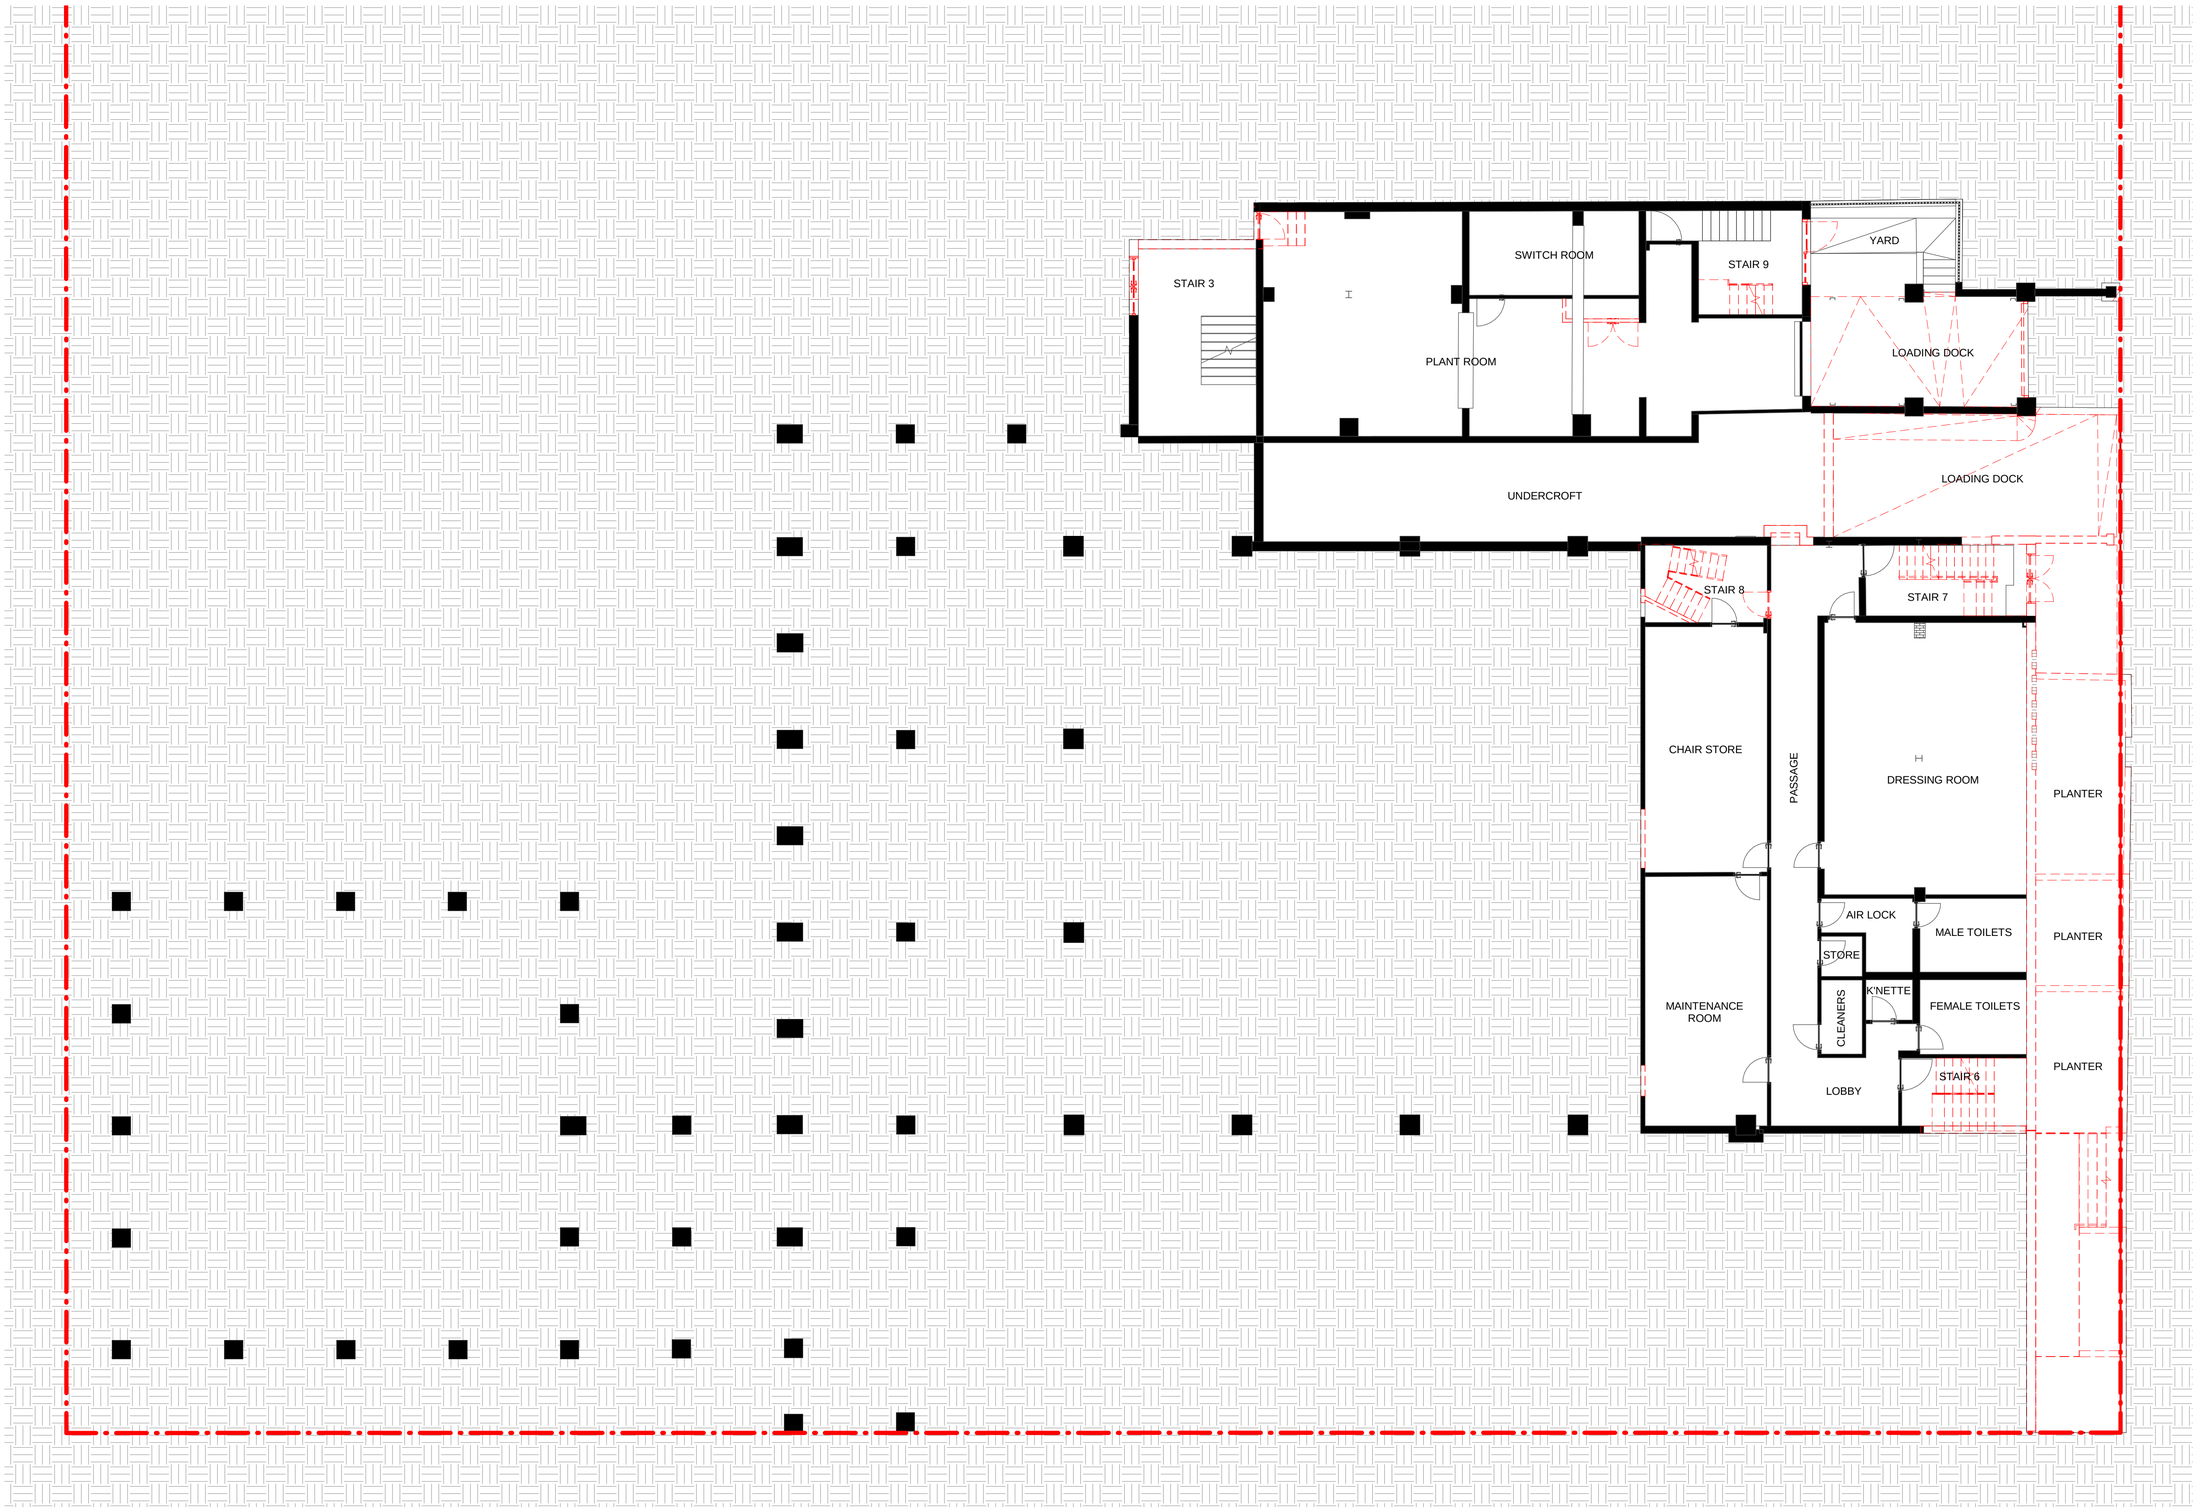

CHROFI | NBRSARCHITECTURE.

Sutherland Shire Entertainment Centre

1:200 @ A3

Basement Level Demolition Plan

SK102

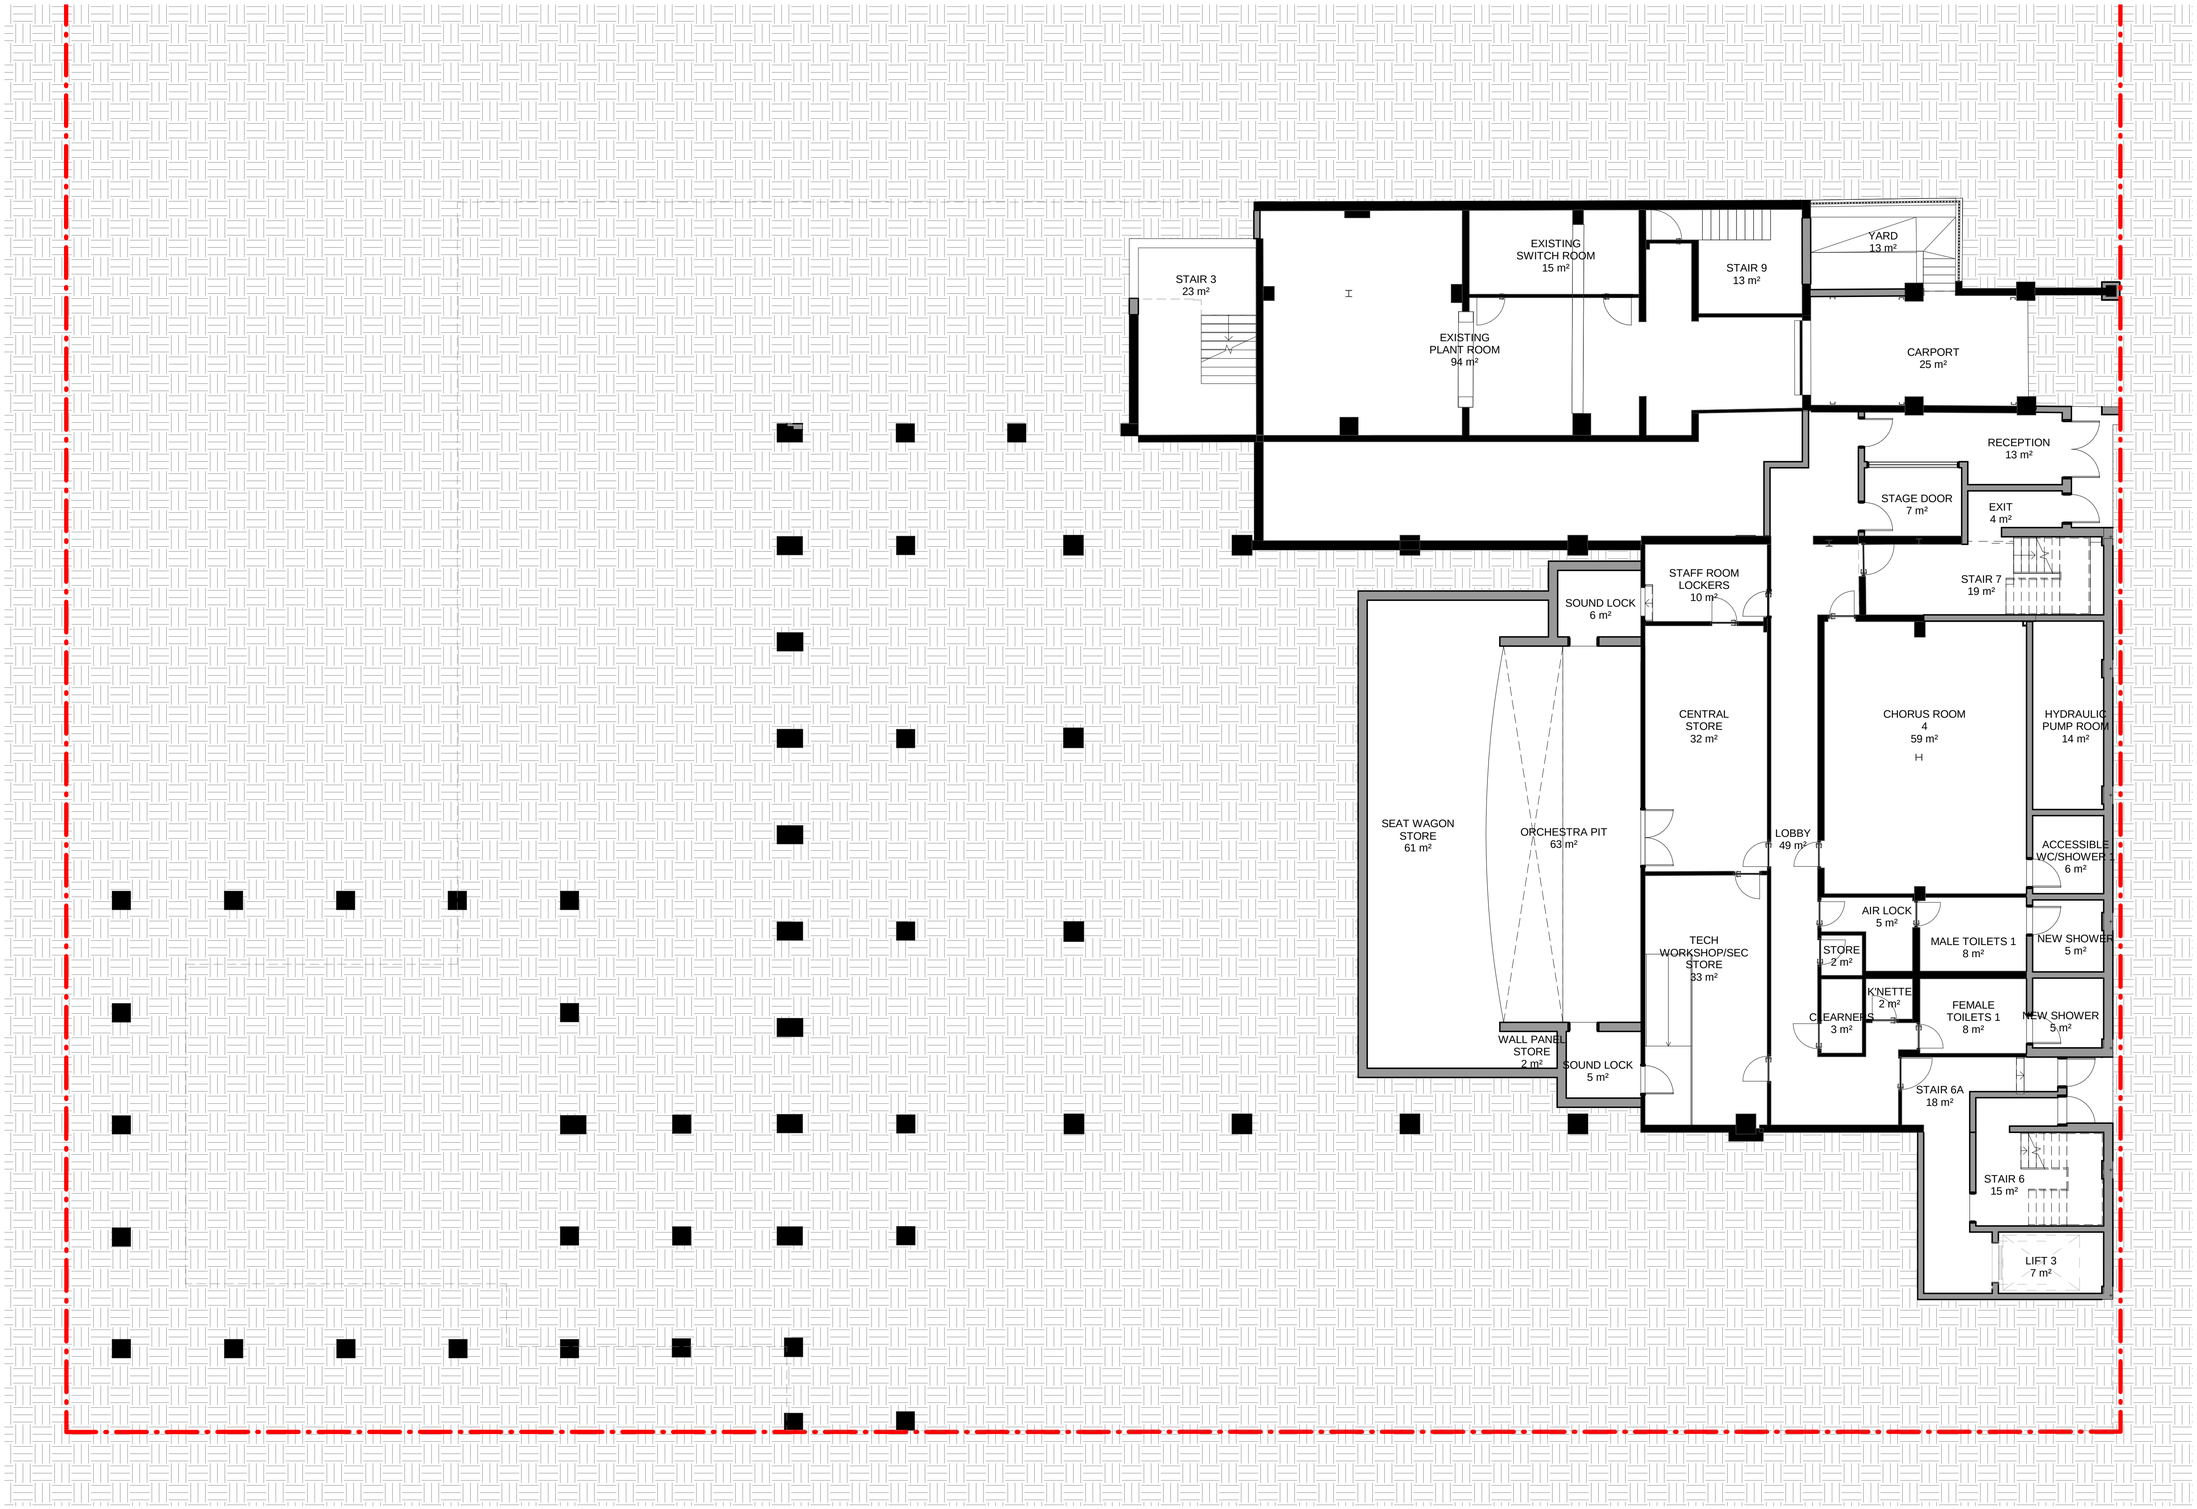

CHROFI | NBRSARCHITECTURE.

Sutherland Shire Entertainment Centre

1:200 @ A3

Basement Level Plan

SK103

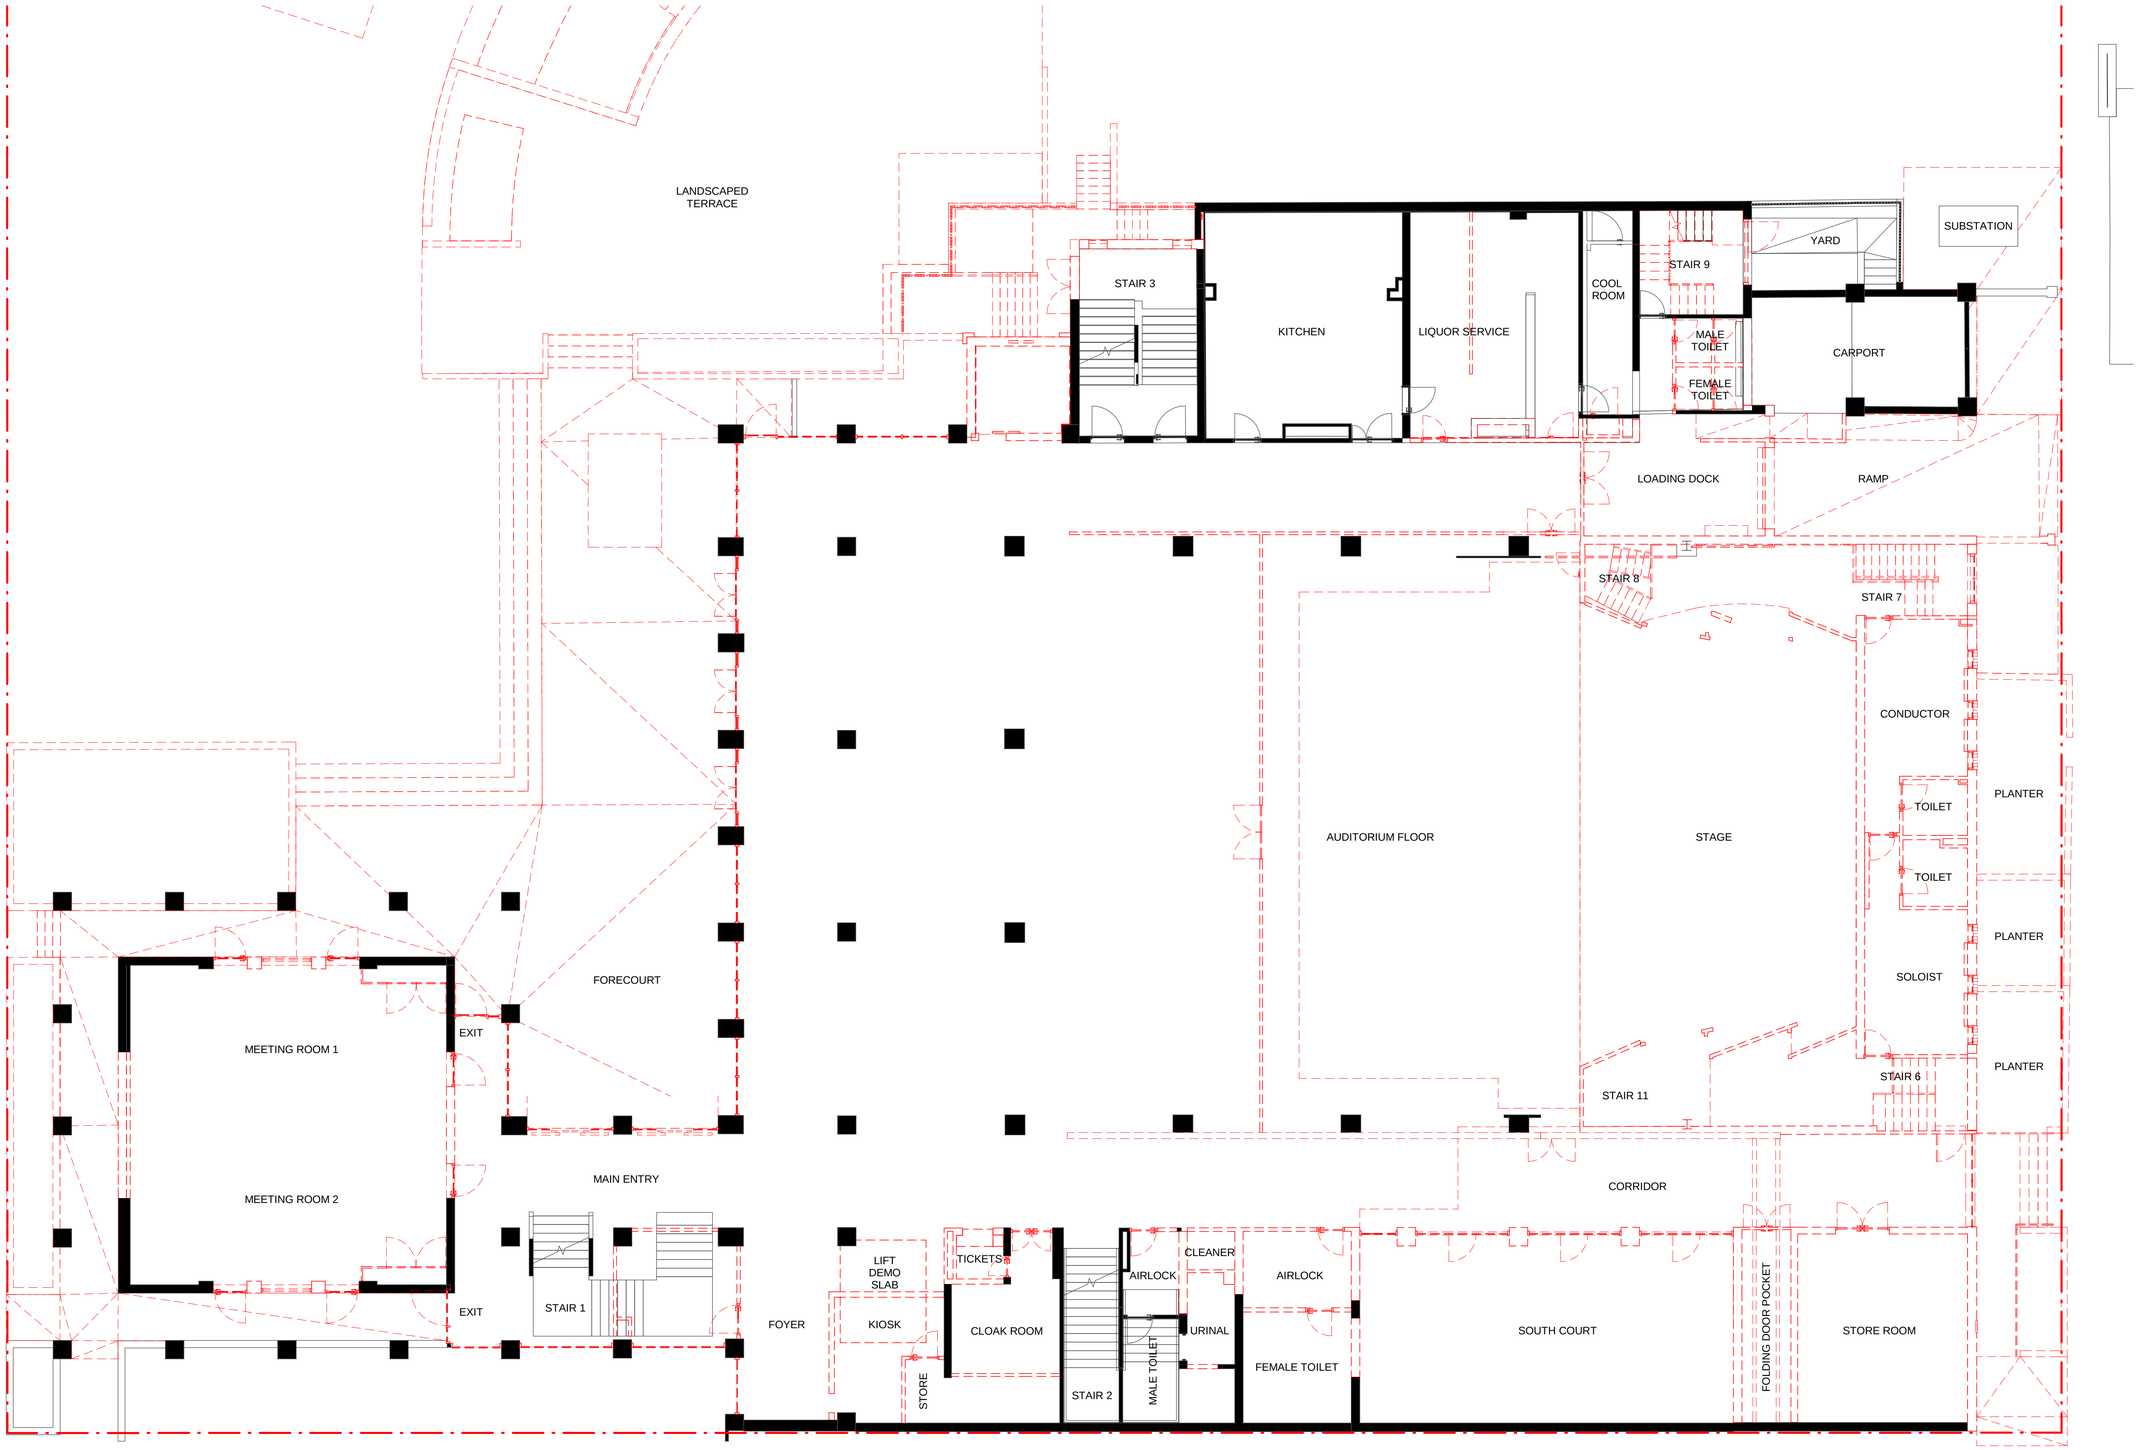

CHROFI | NBRSARCHITECTURE.

Sutherland Shire Entertainment Centre

1:200 @ A3

Ground + Stage Floor Demolition Plan

SK104

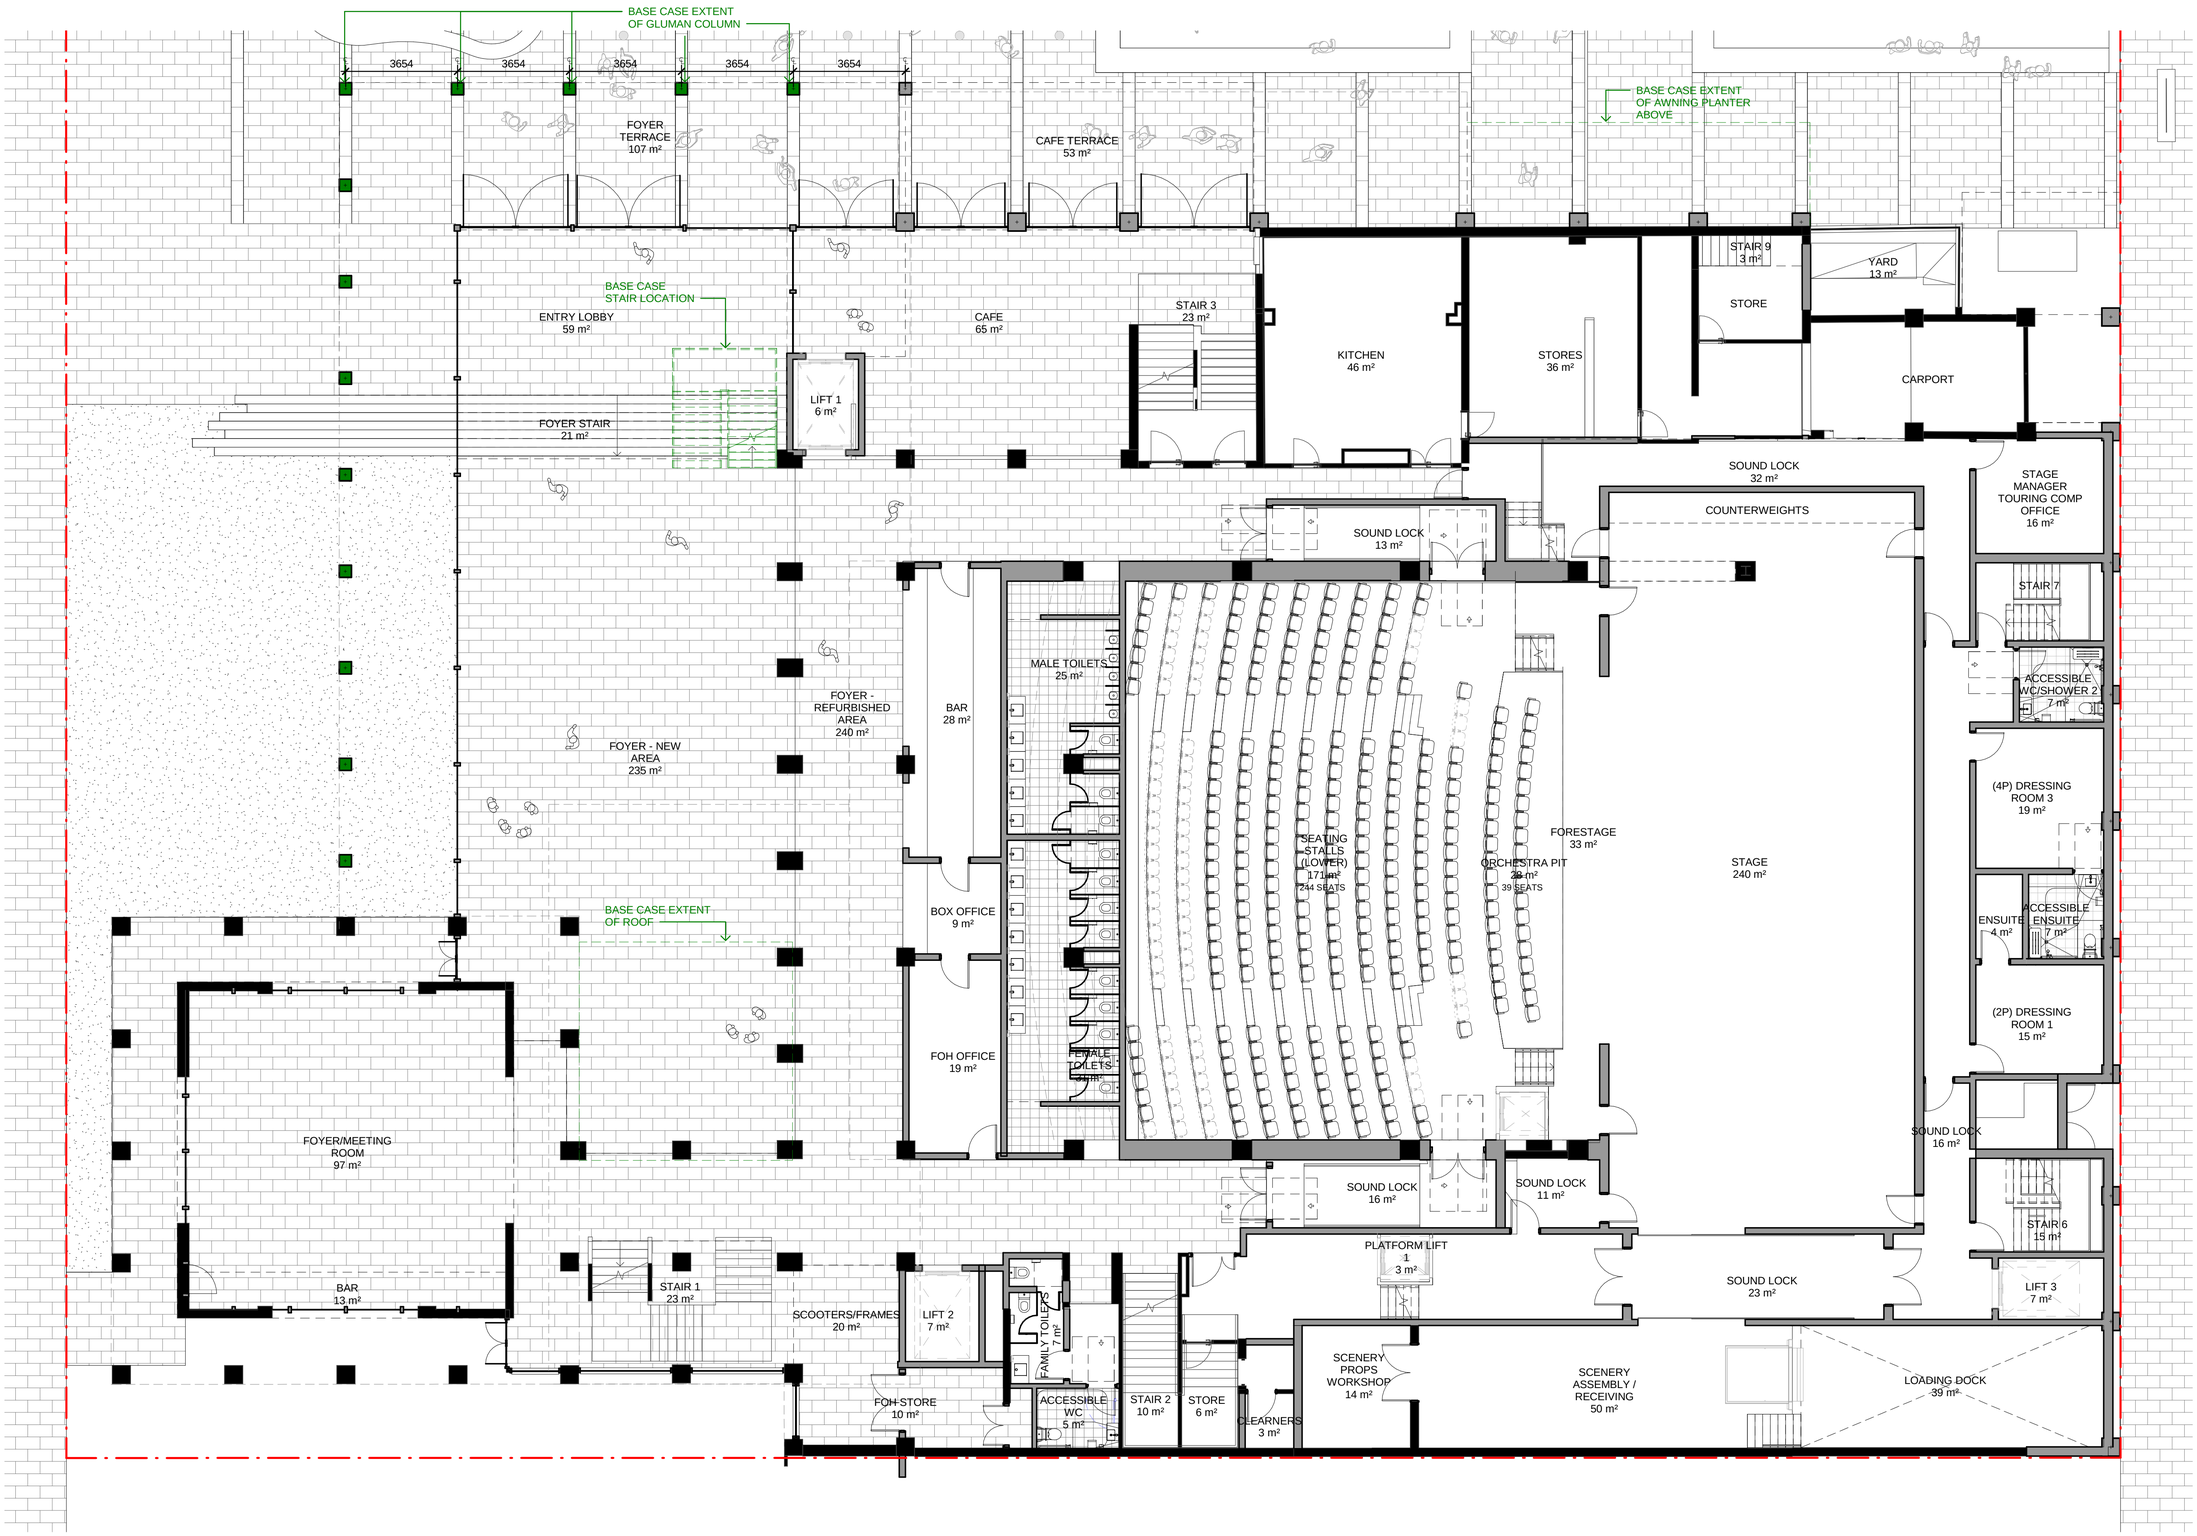

CHROFI | NBRSARCHITECTURE.

Sutherland Shire Entertainment Centre

1:200 @ A3

Ground + Stage Floor Plan

SK105

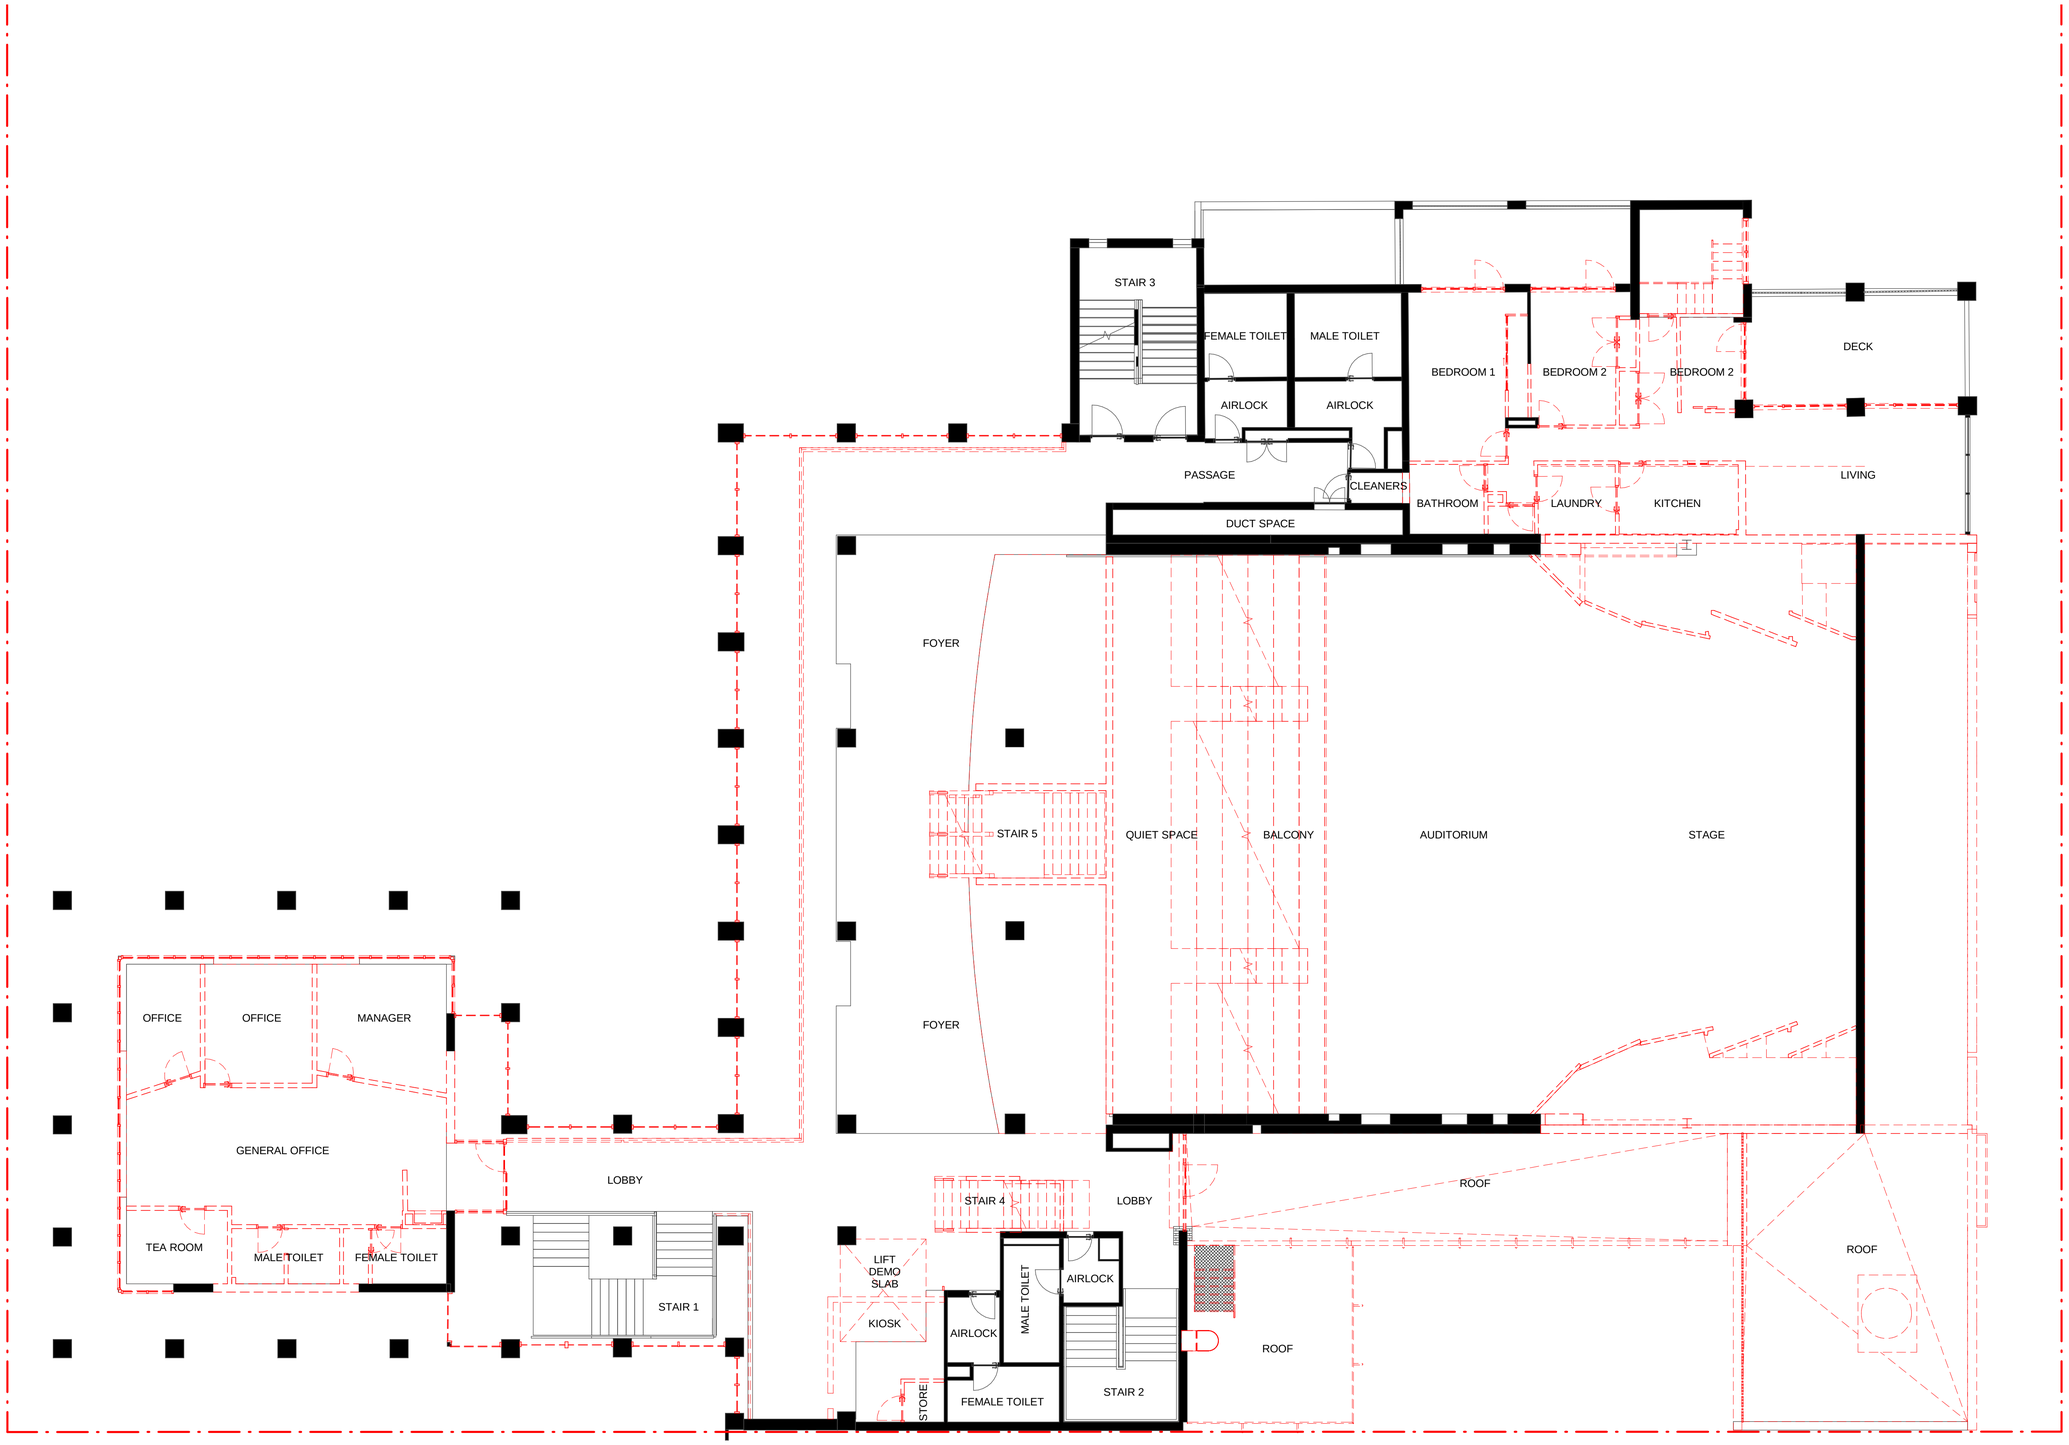

CHROFI | NBRSARCHITECTURE.

Sutherland Shire Entertainment Centre

1:200 @ A3

Level 1 Demolition Plan

SK106

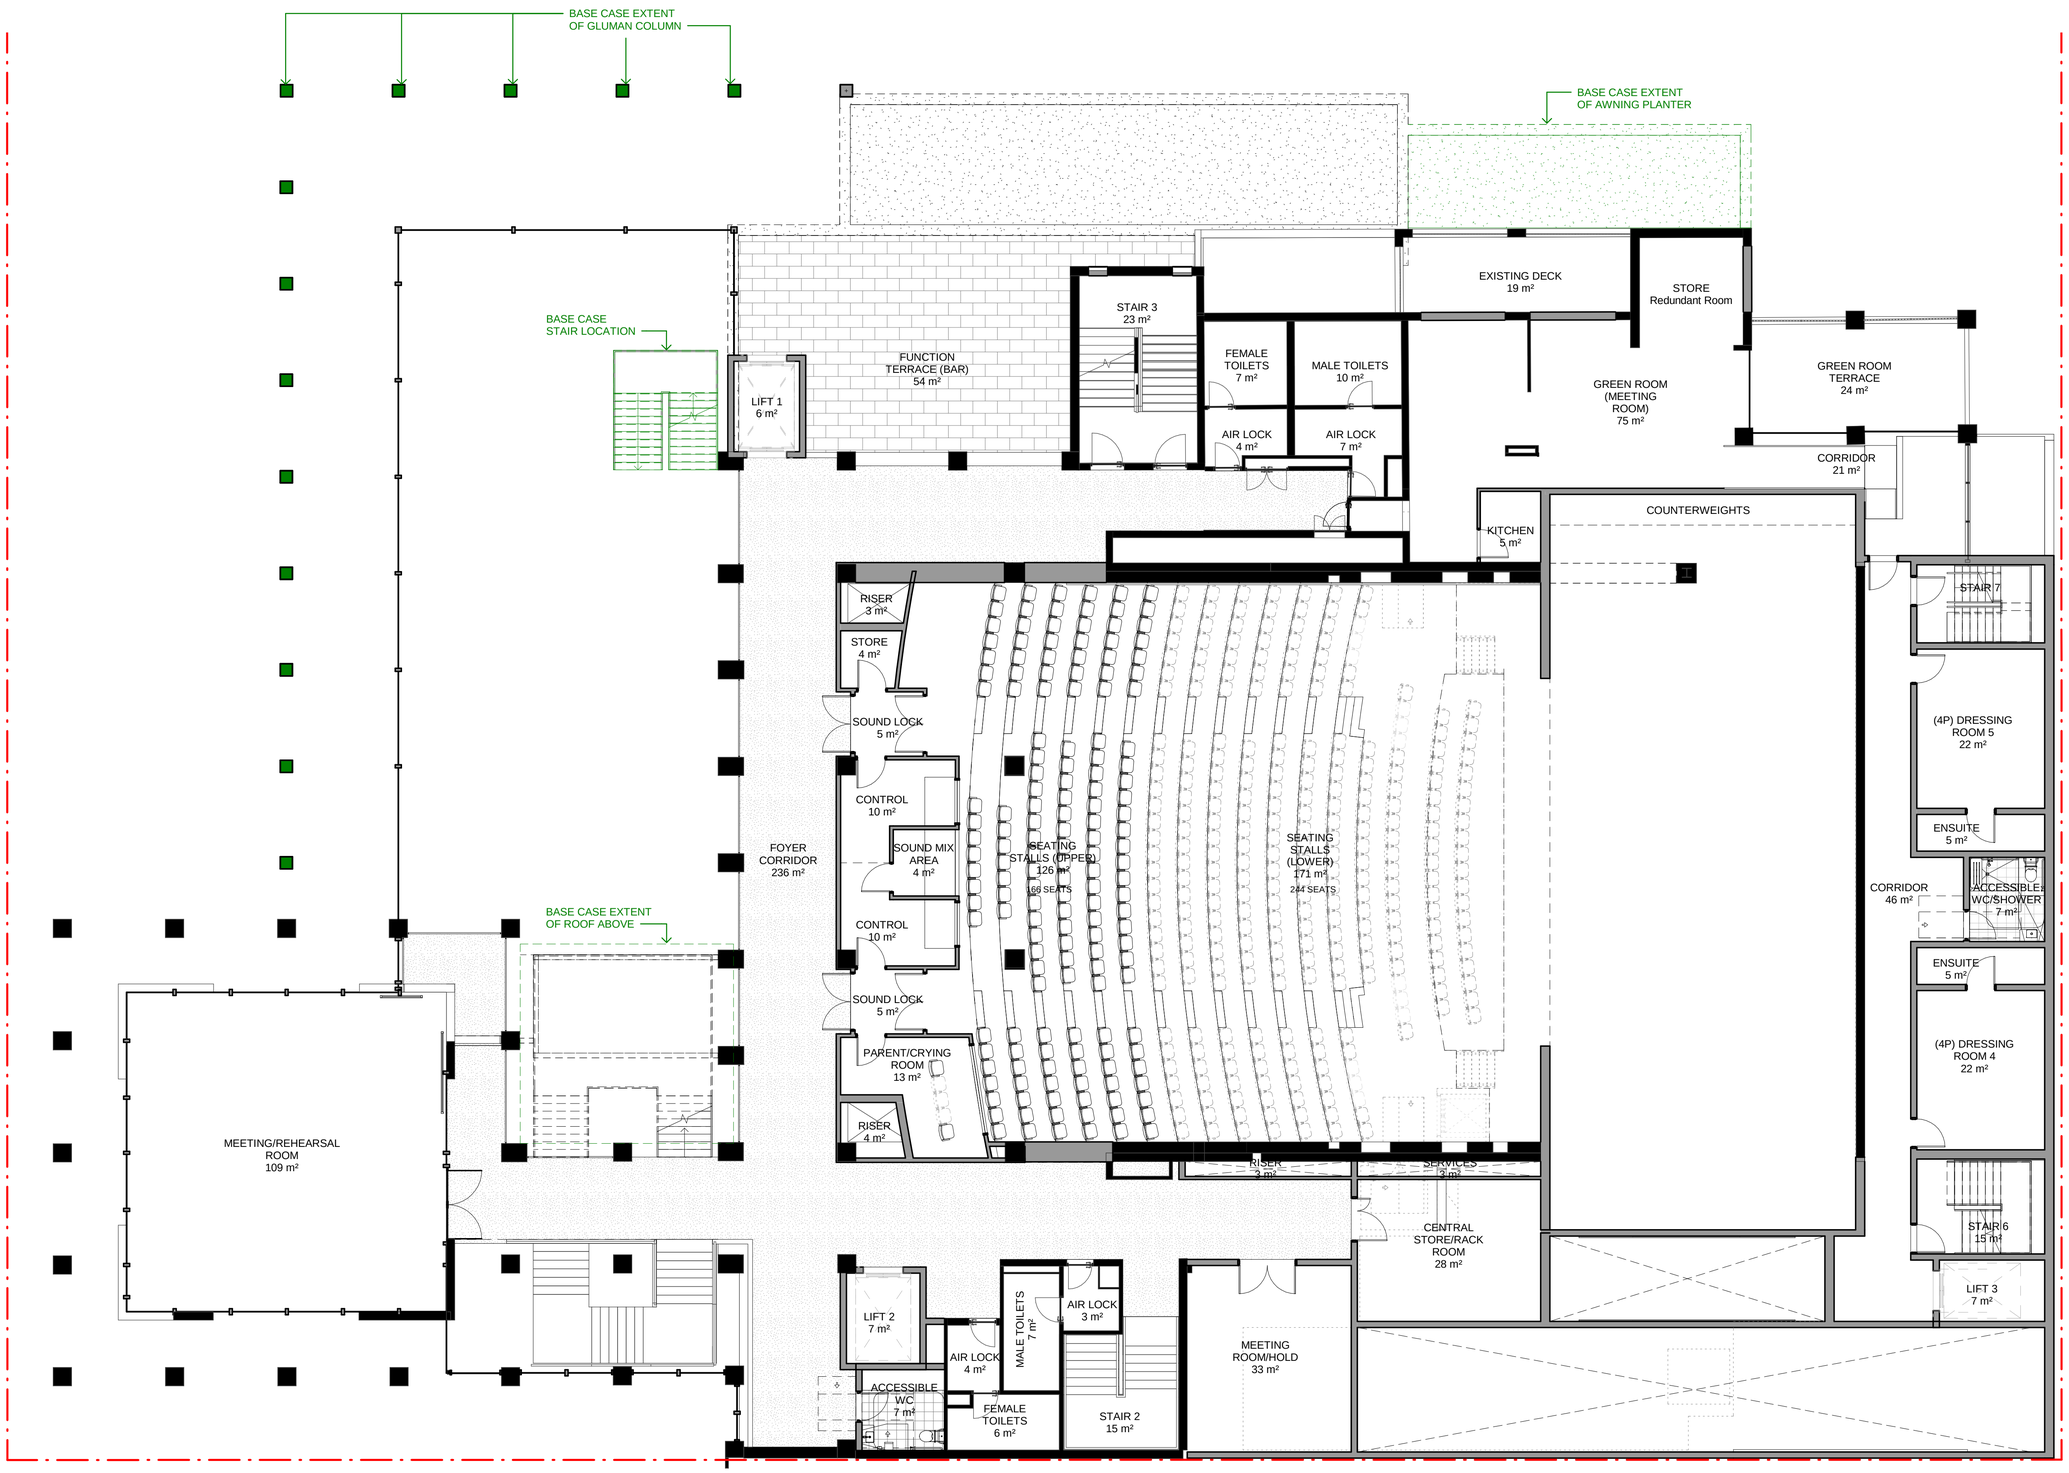

CHROFI | NBRSARCHITECTURE.

Sutherland Shire Entertainment Centre

1:200 @ A3

Level 1 Plan

SK107

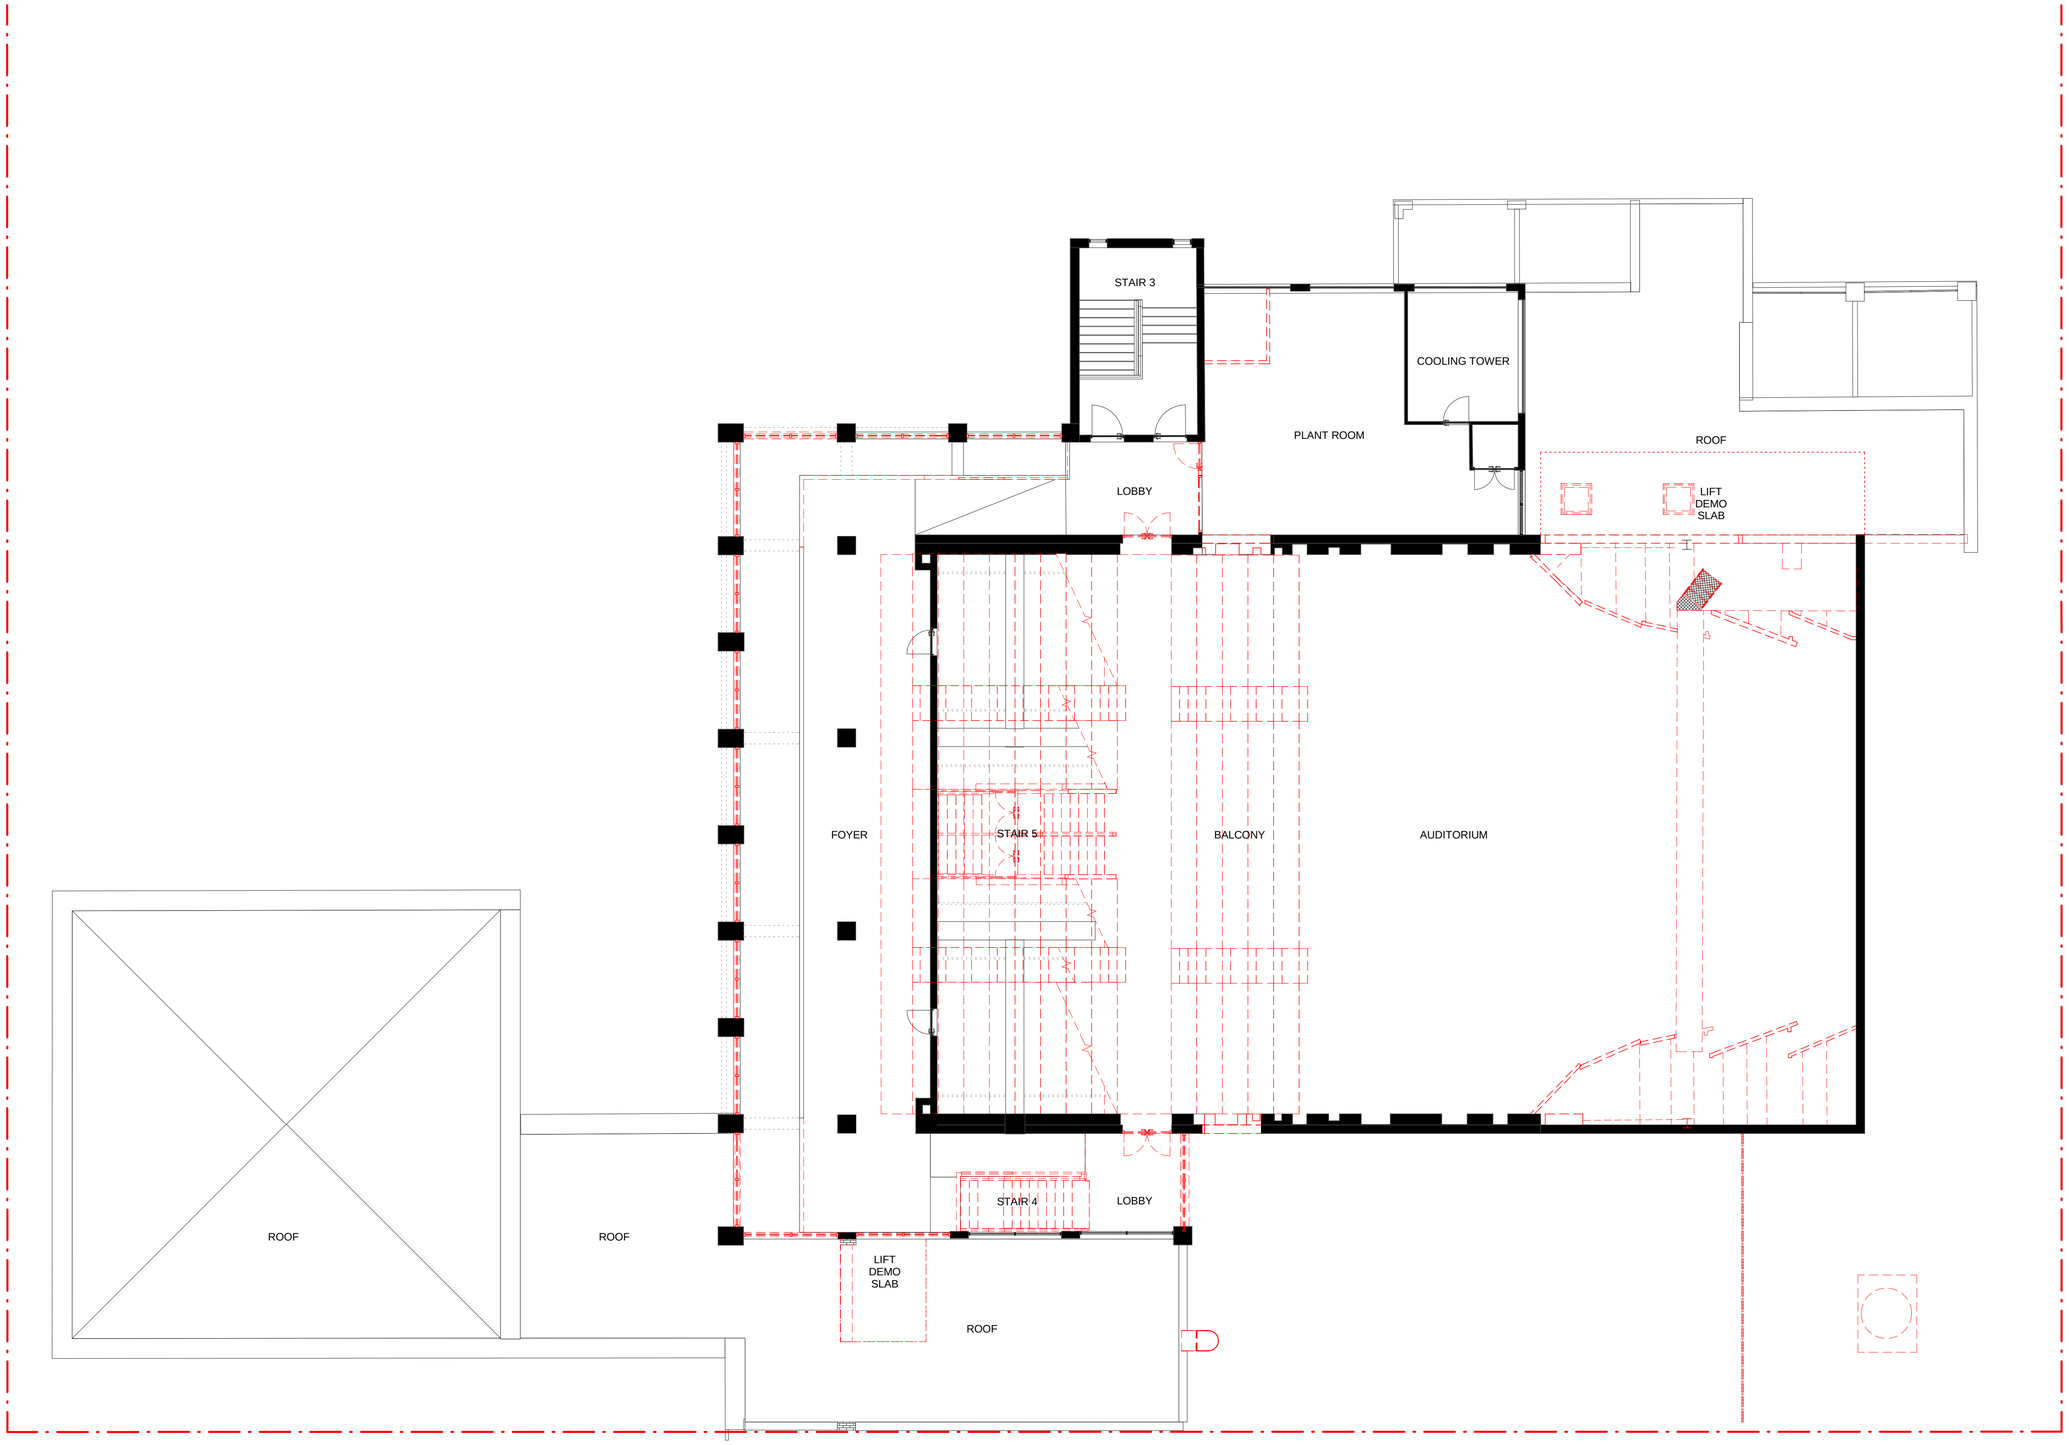

CHROFI | NBRSARCHITECTURE.

Sutherland Shire Entertainment Centre

1:200 @ A3

Level 2 Demolition Plan

SK108

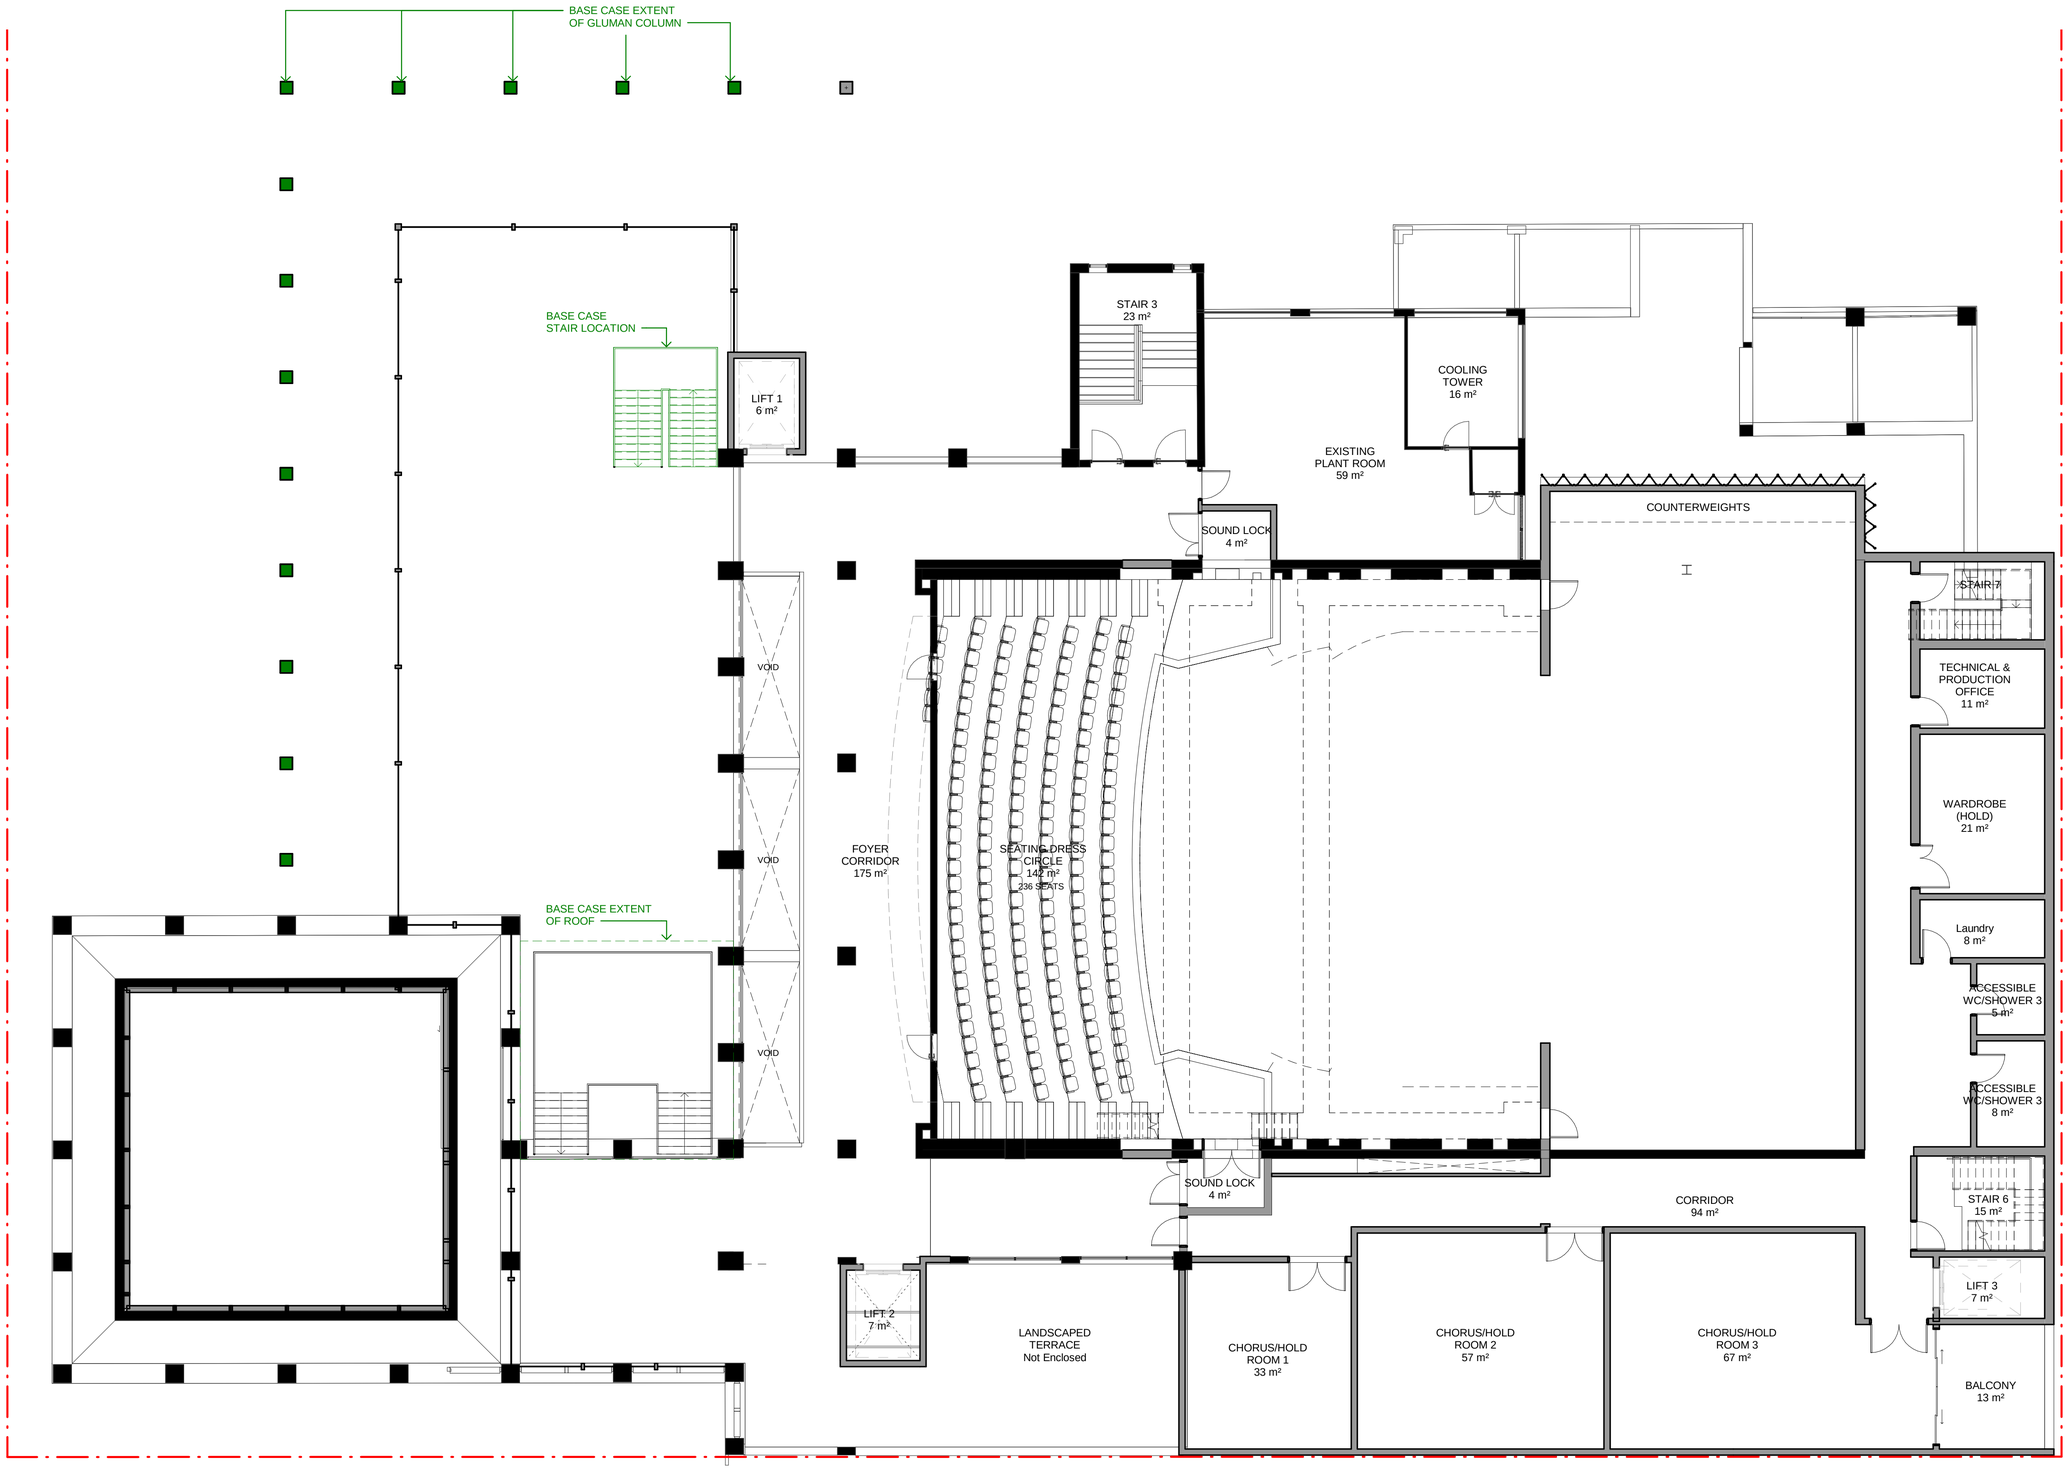

CHROFI | NBRSARCHITECTURE.

Sutherland Shire Entertainment Centre

1:200 @ A3

Level 2 Plan

SK109

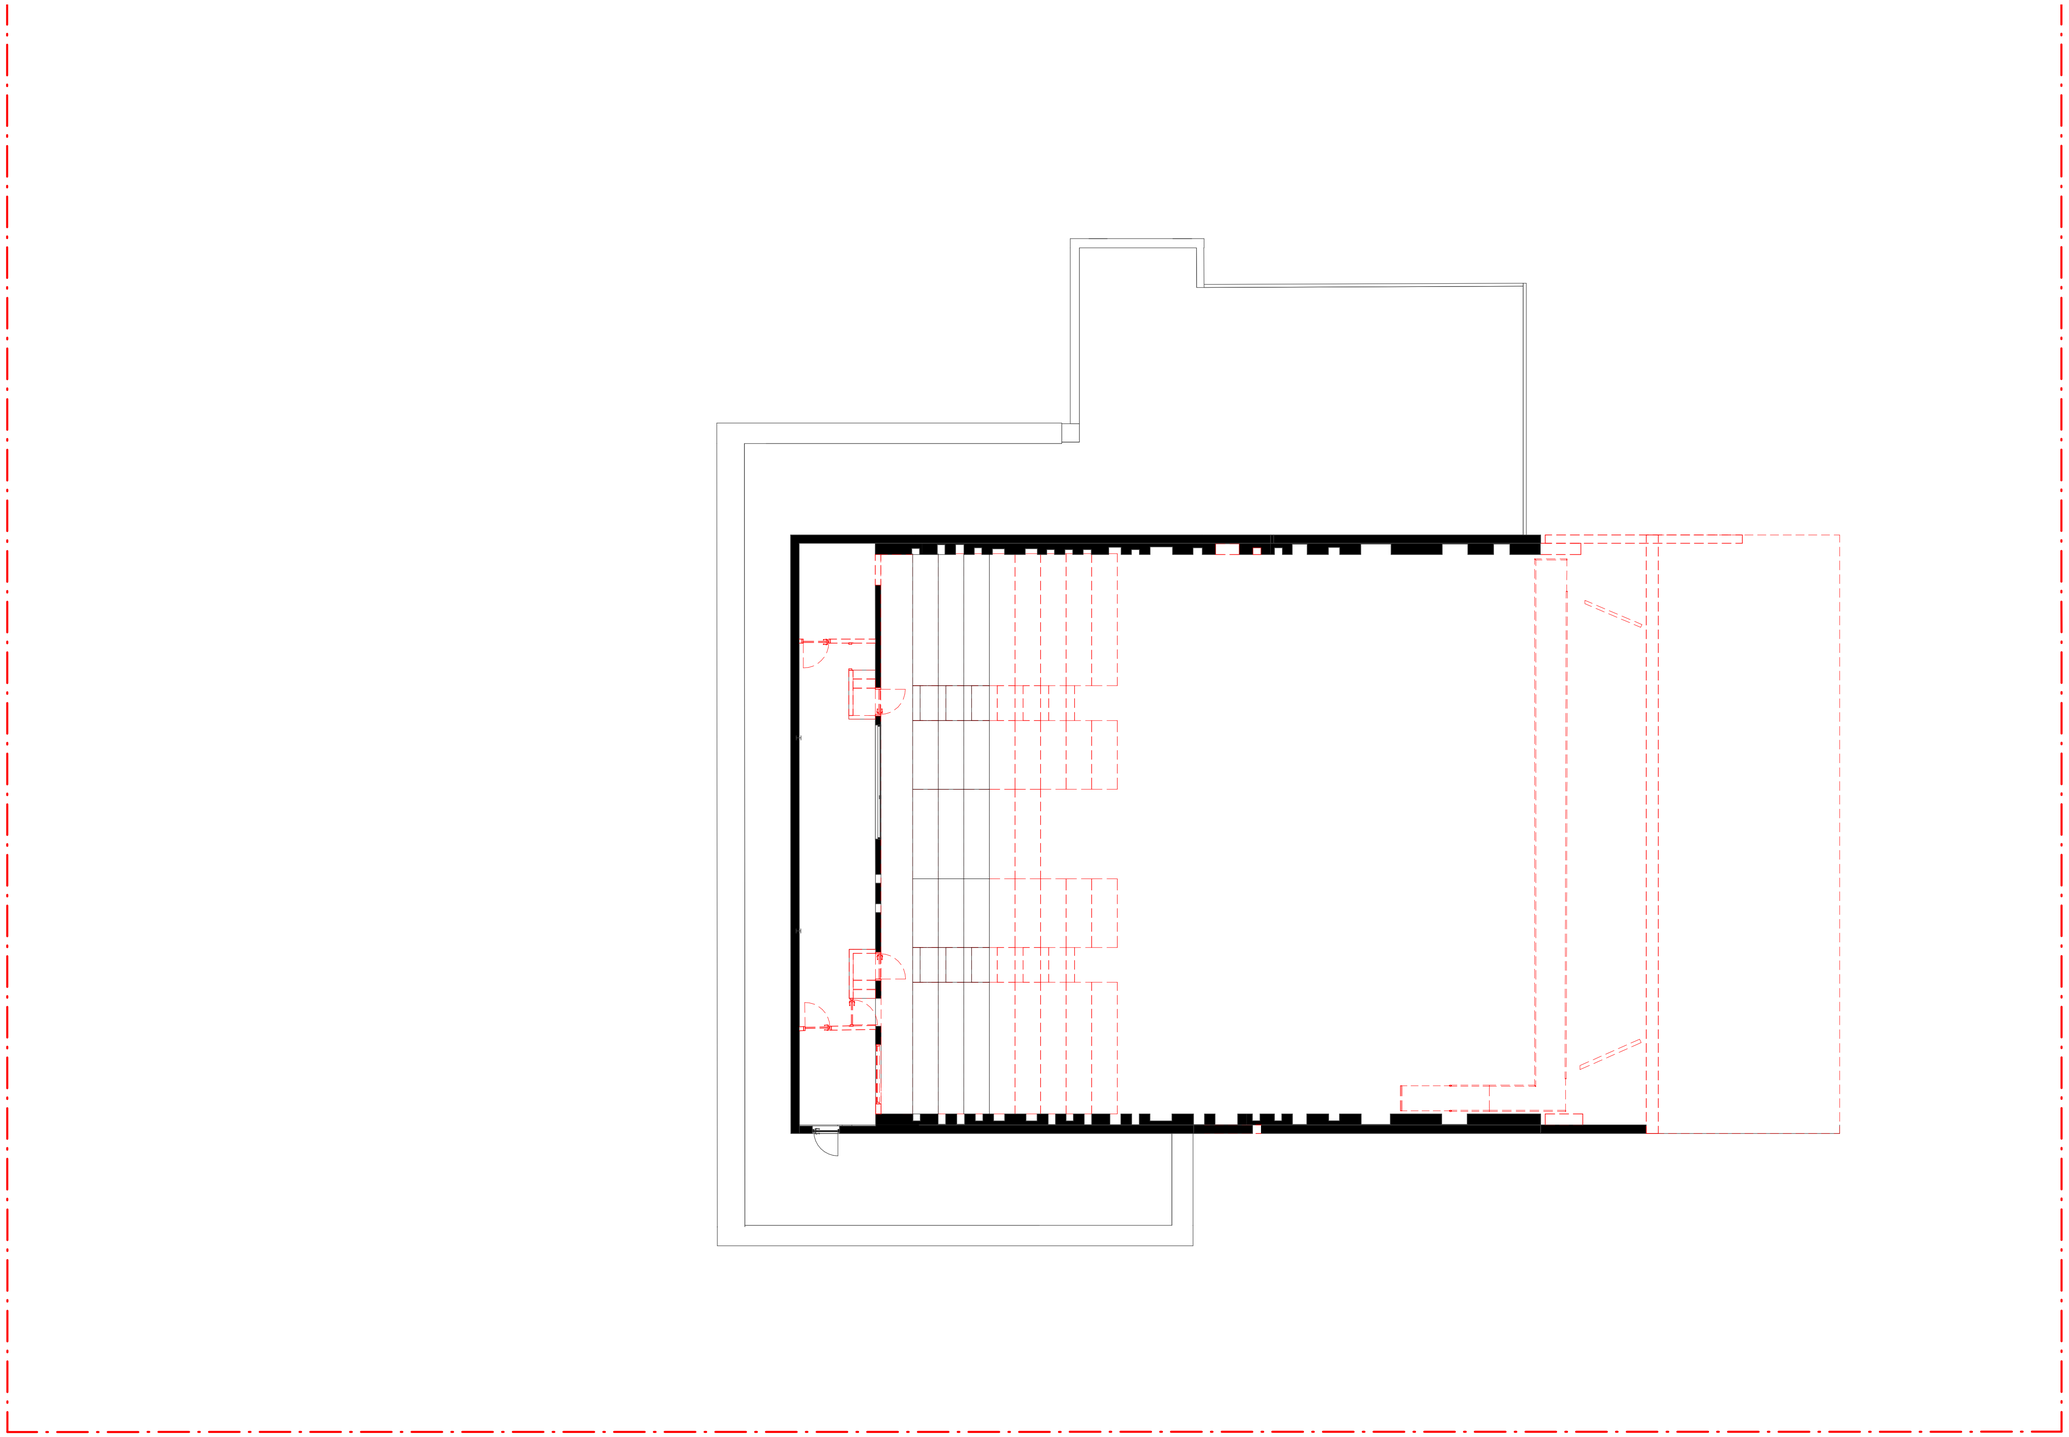

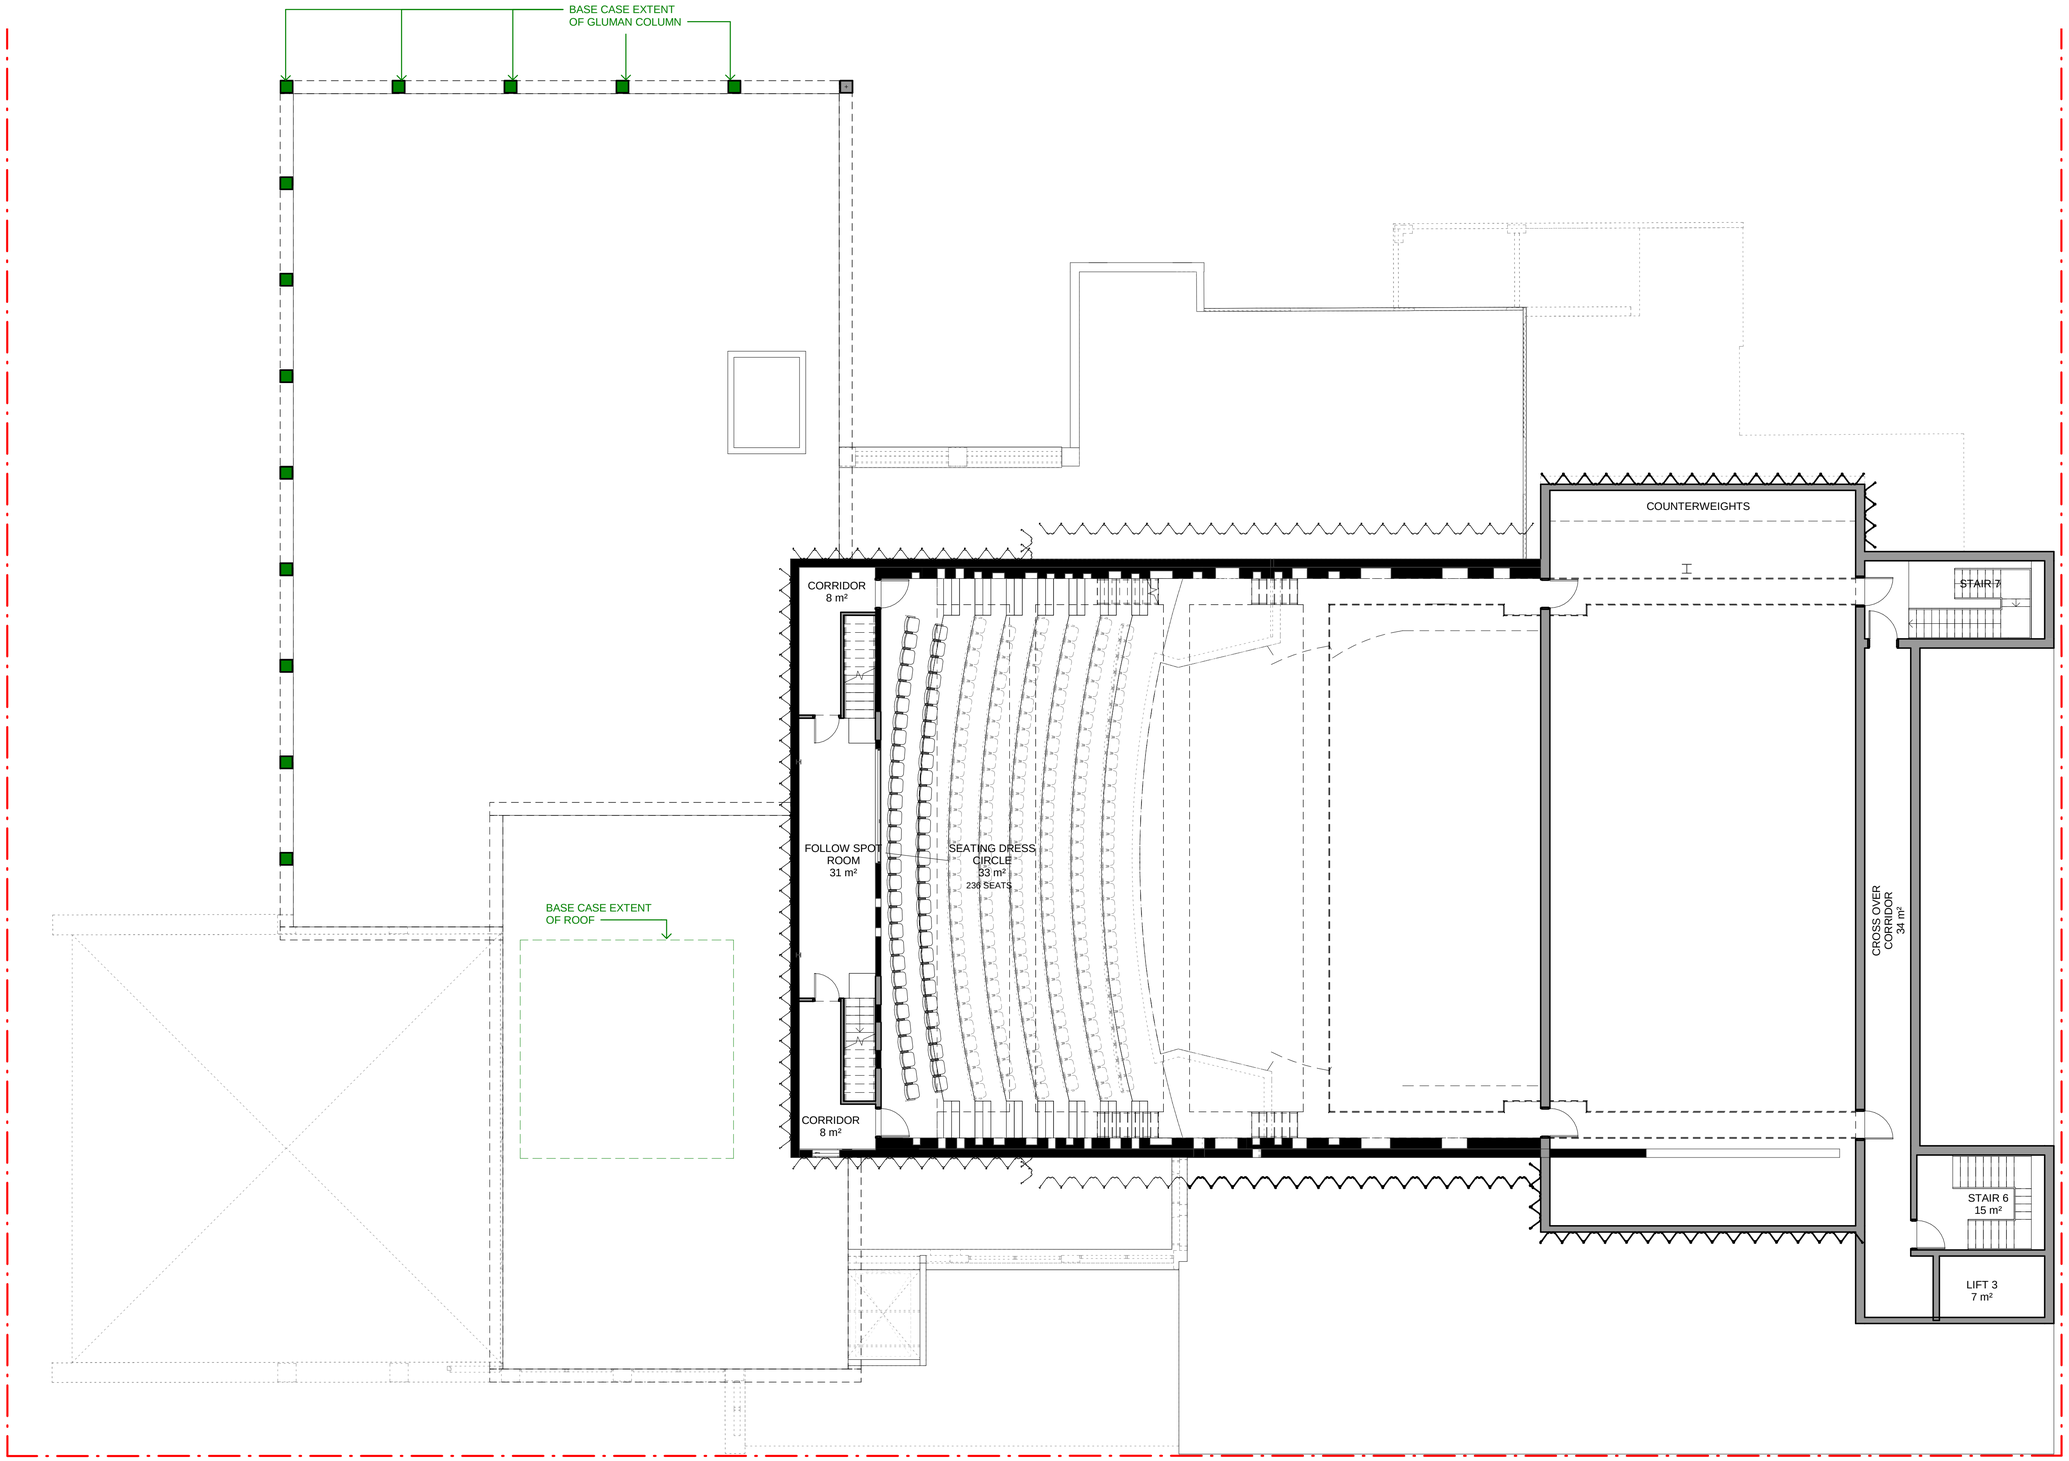

CHROFI | NBRSARCHITECTURE.

Sutherland Shire Entertainment Centre

1:200 @ A3

Level 3 Plan

SK111

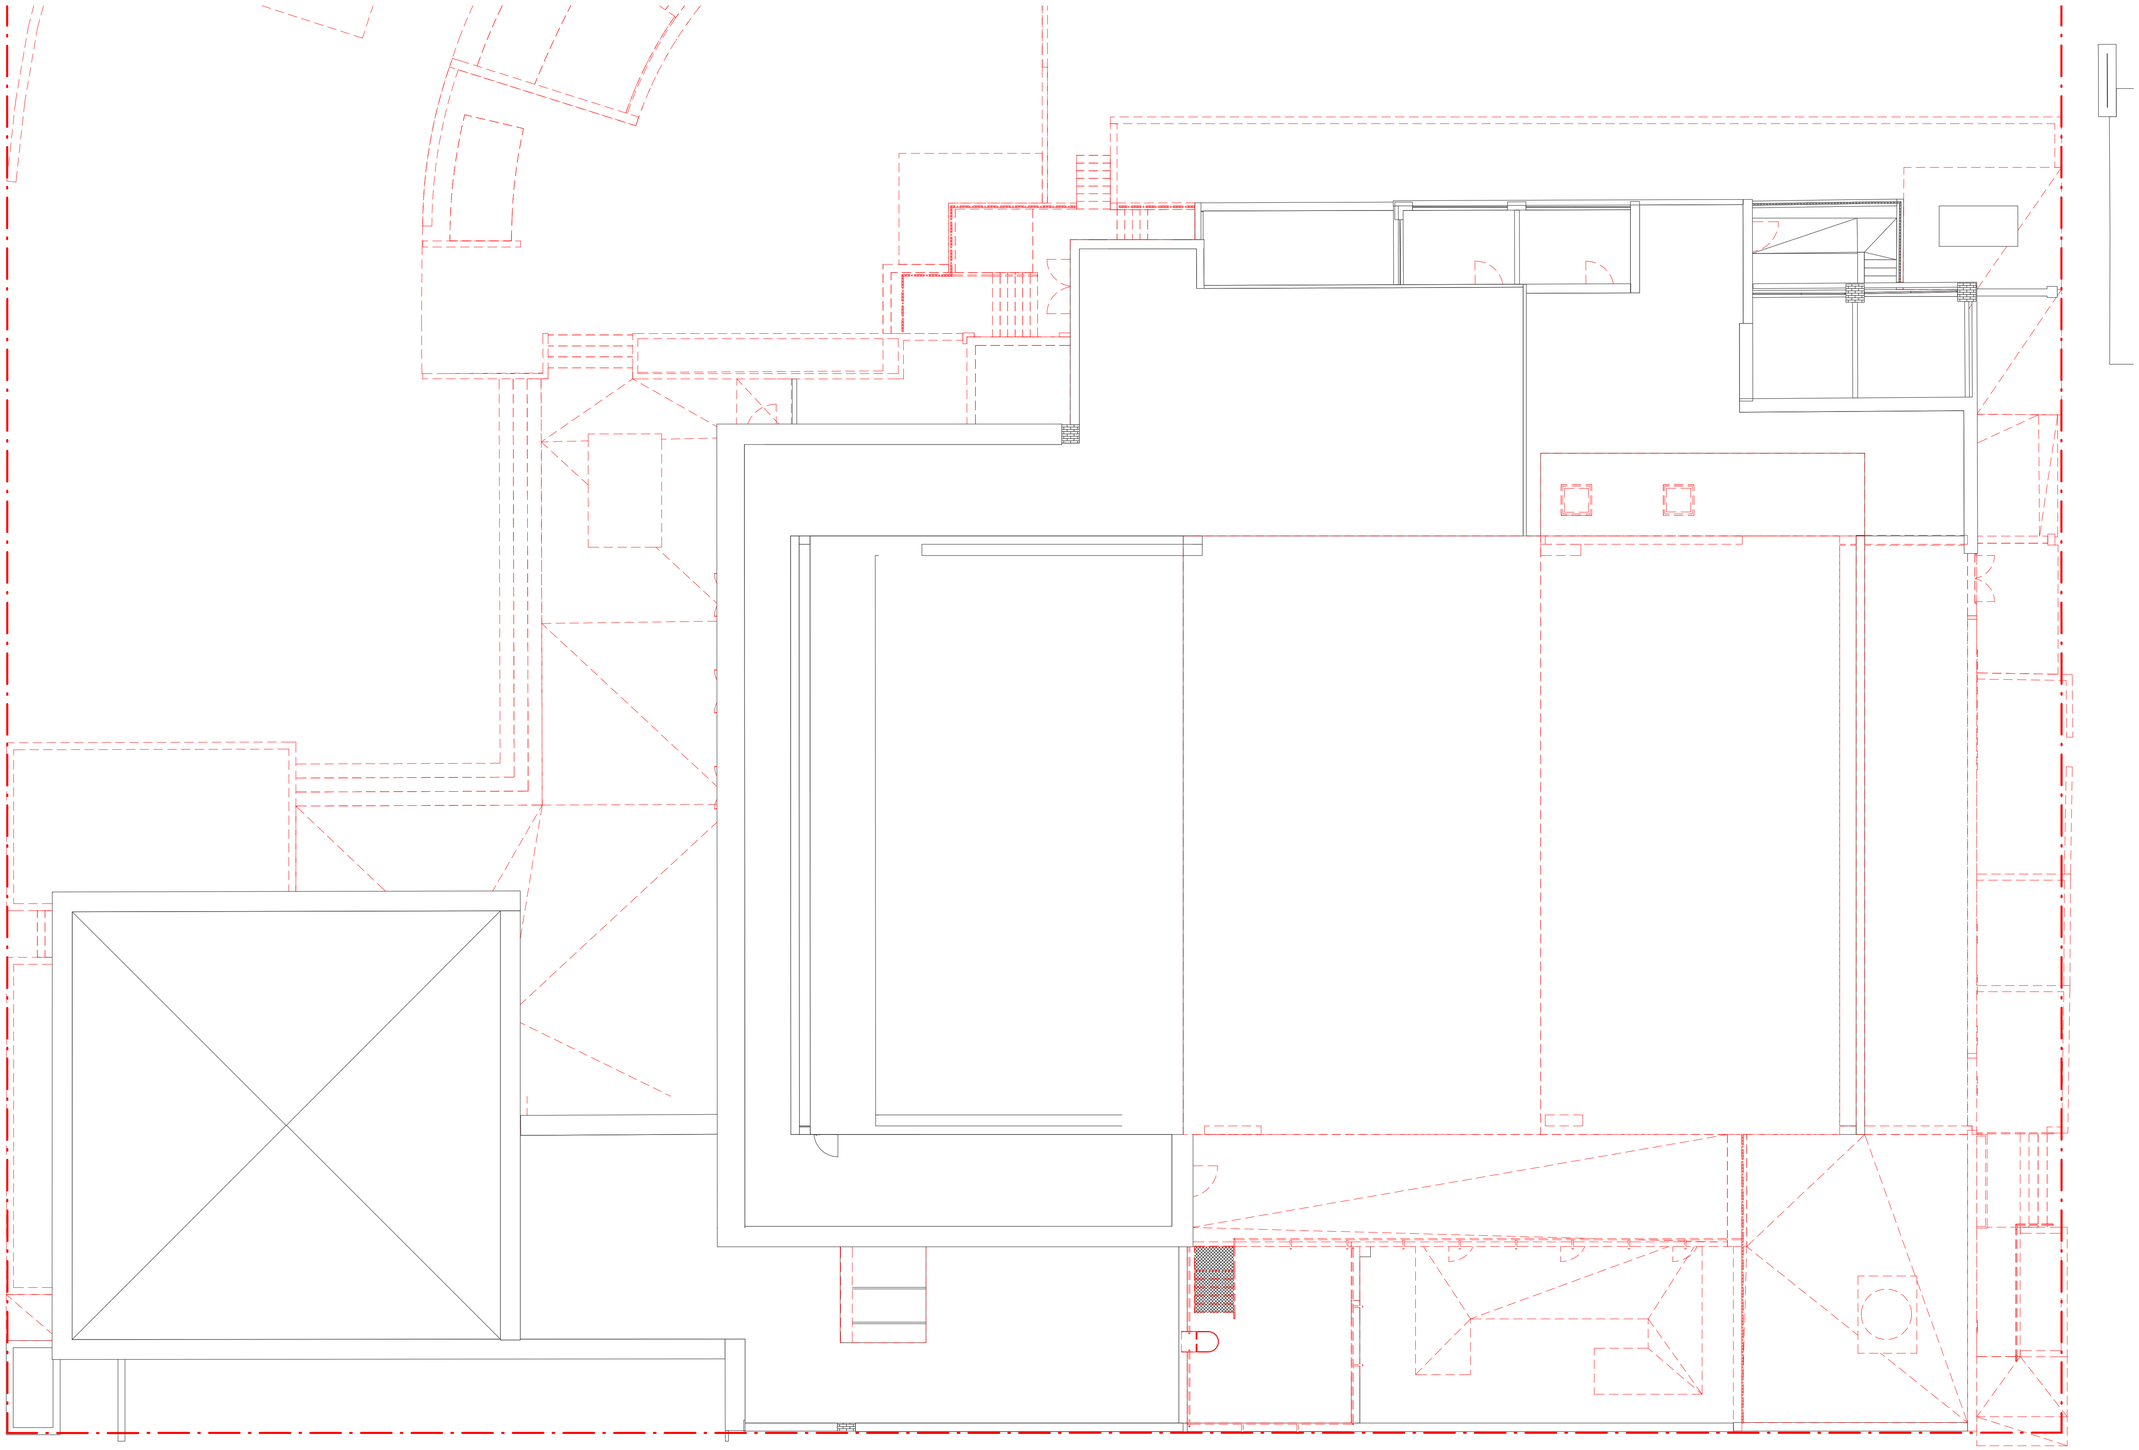

CHROFI | NBRSARCHITECTURE.

Sutherland Shire Entertainment Centre

1:200 @ A3

Roof Demolition Plan

SK112

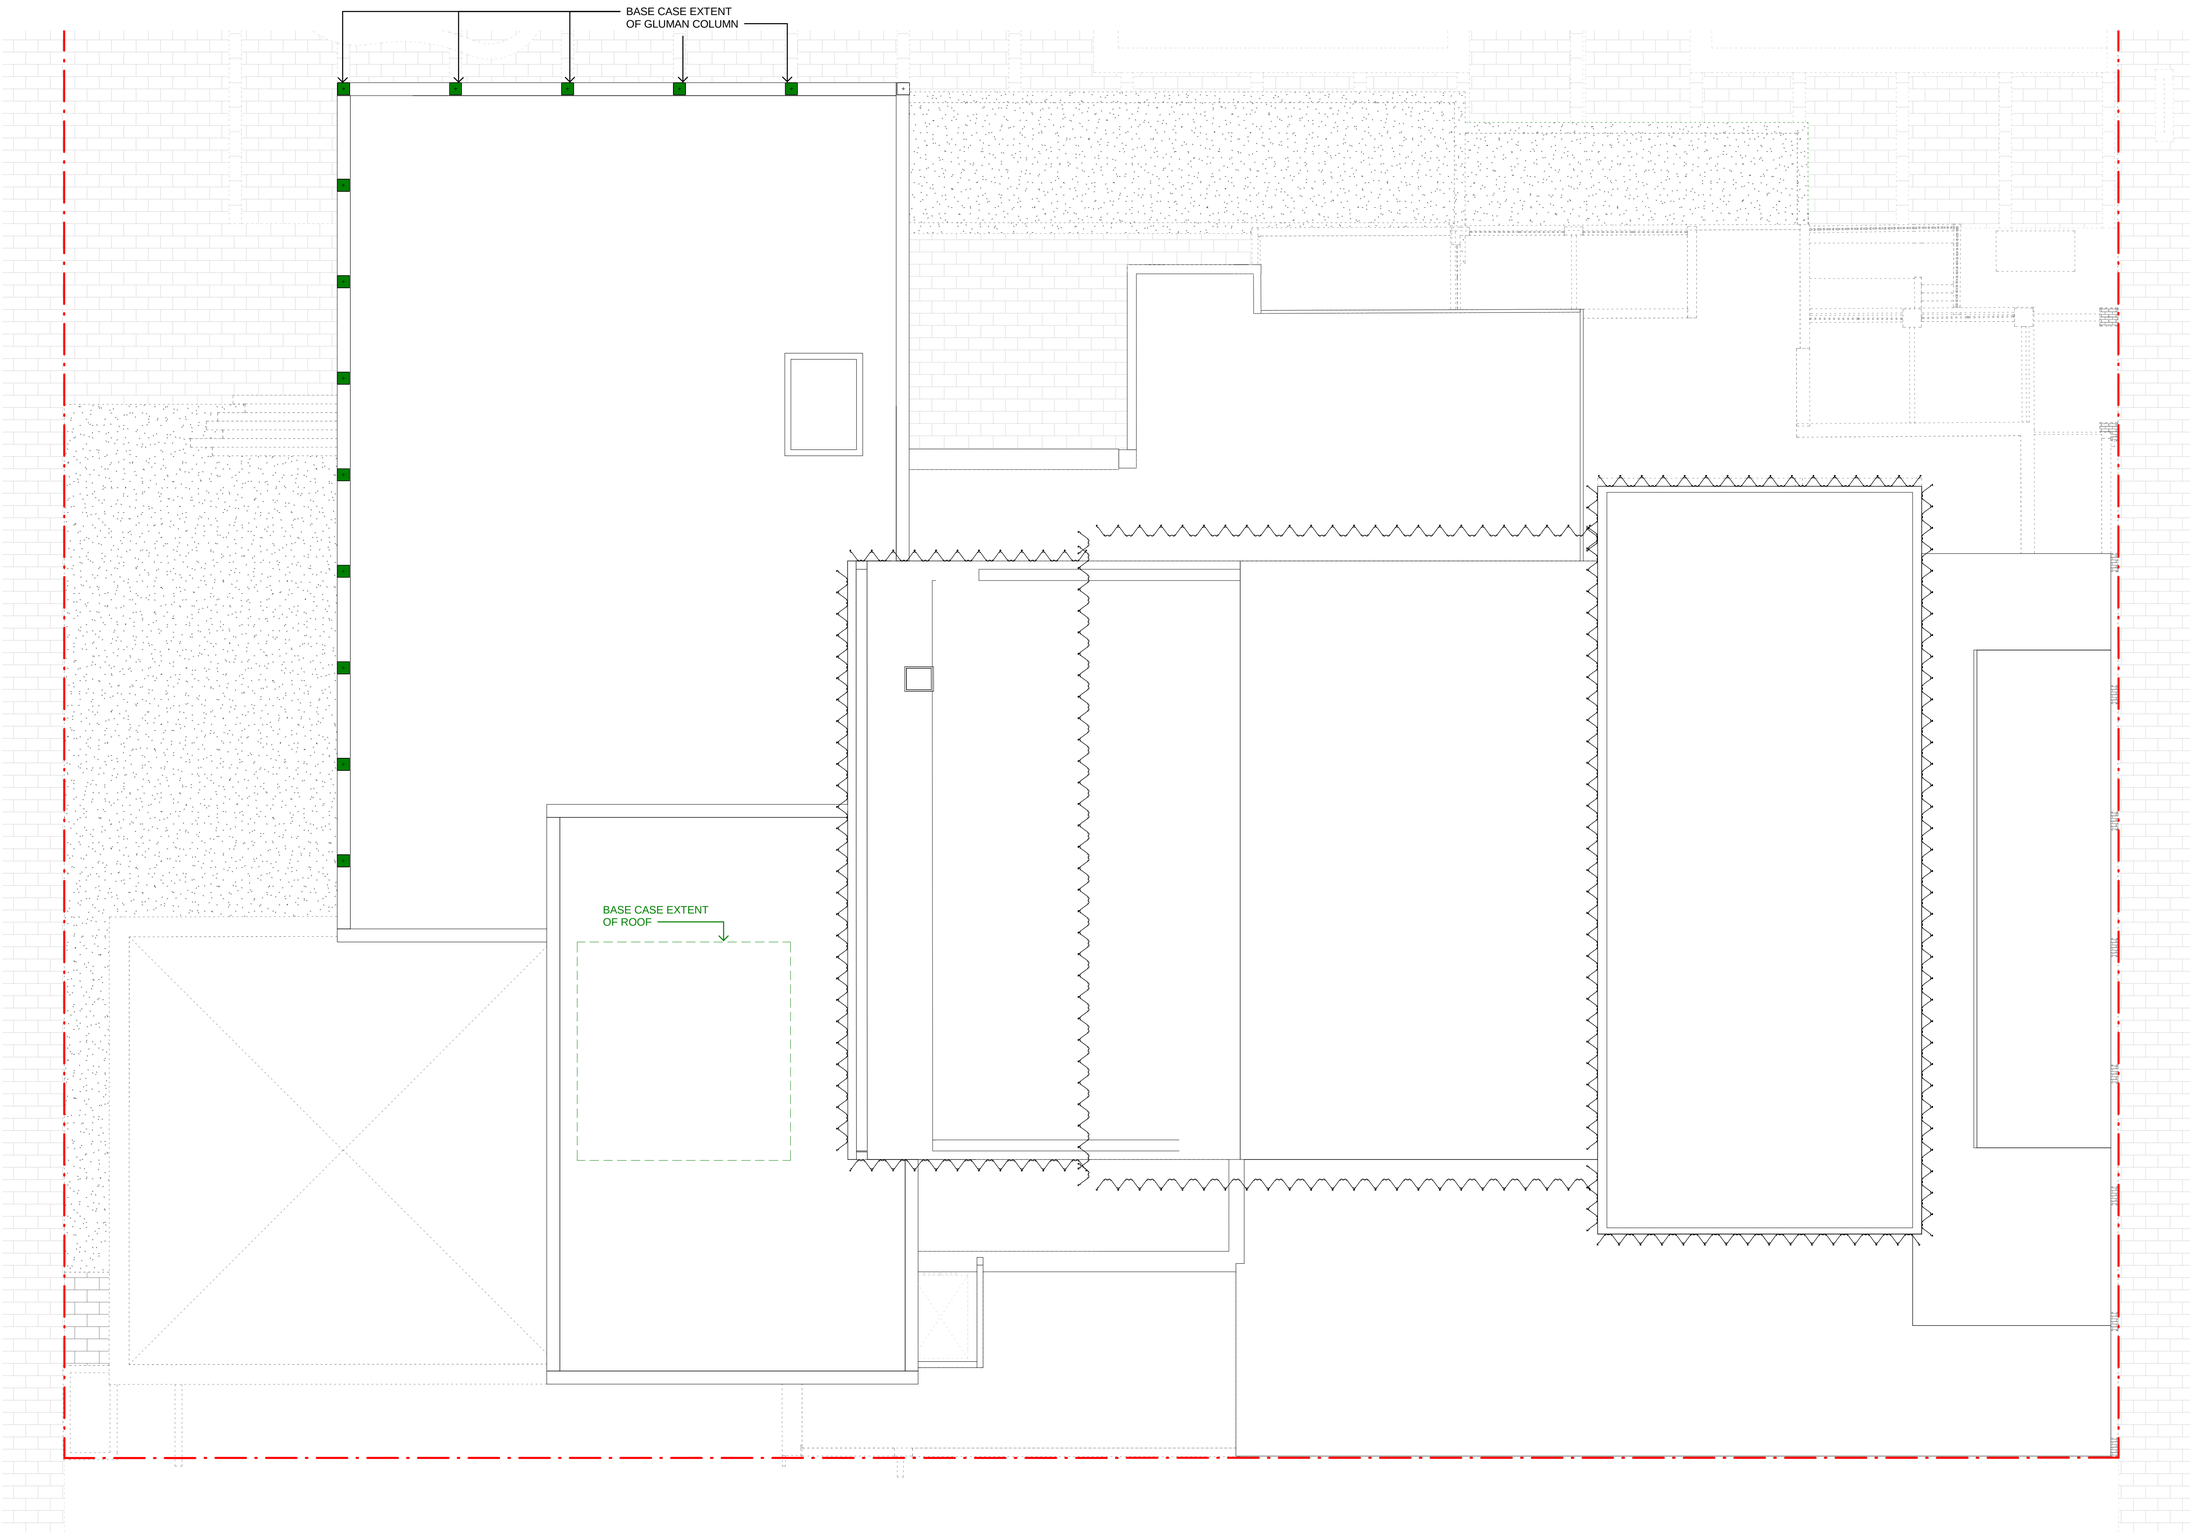

CHROFI | NBRSARCHITECTURE.

Sutherland Shire Entertainment Centre

1:200 @ A3

Roof Plan

SK113