© Copyright POPULOUS ® 2015 2/11/2018 3:06:01 PM

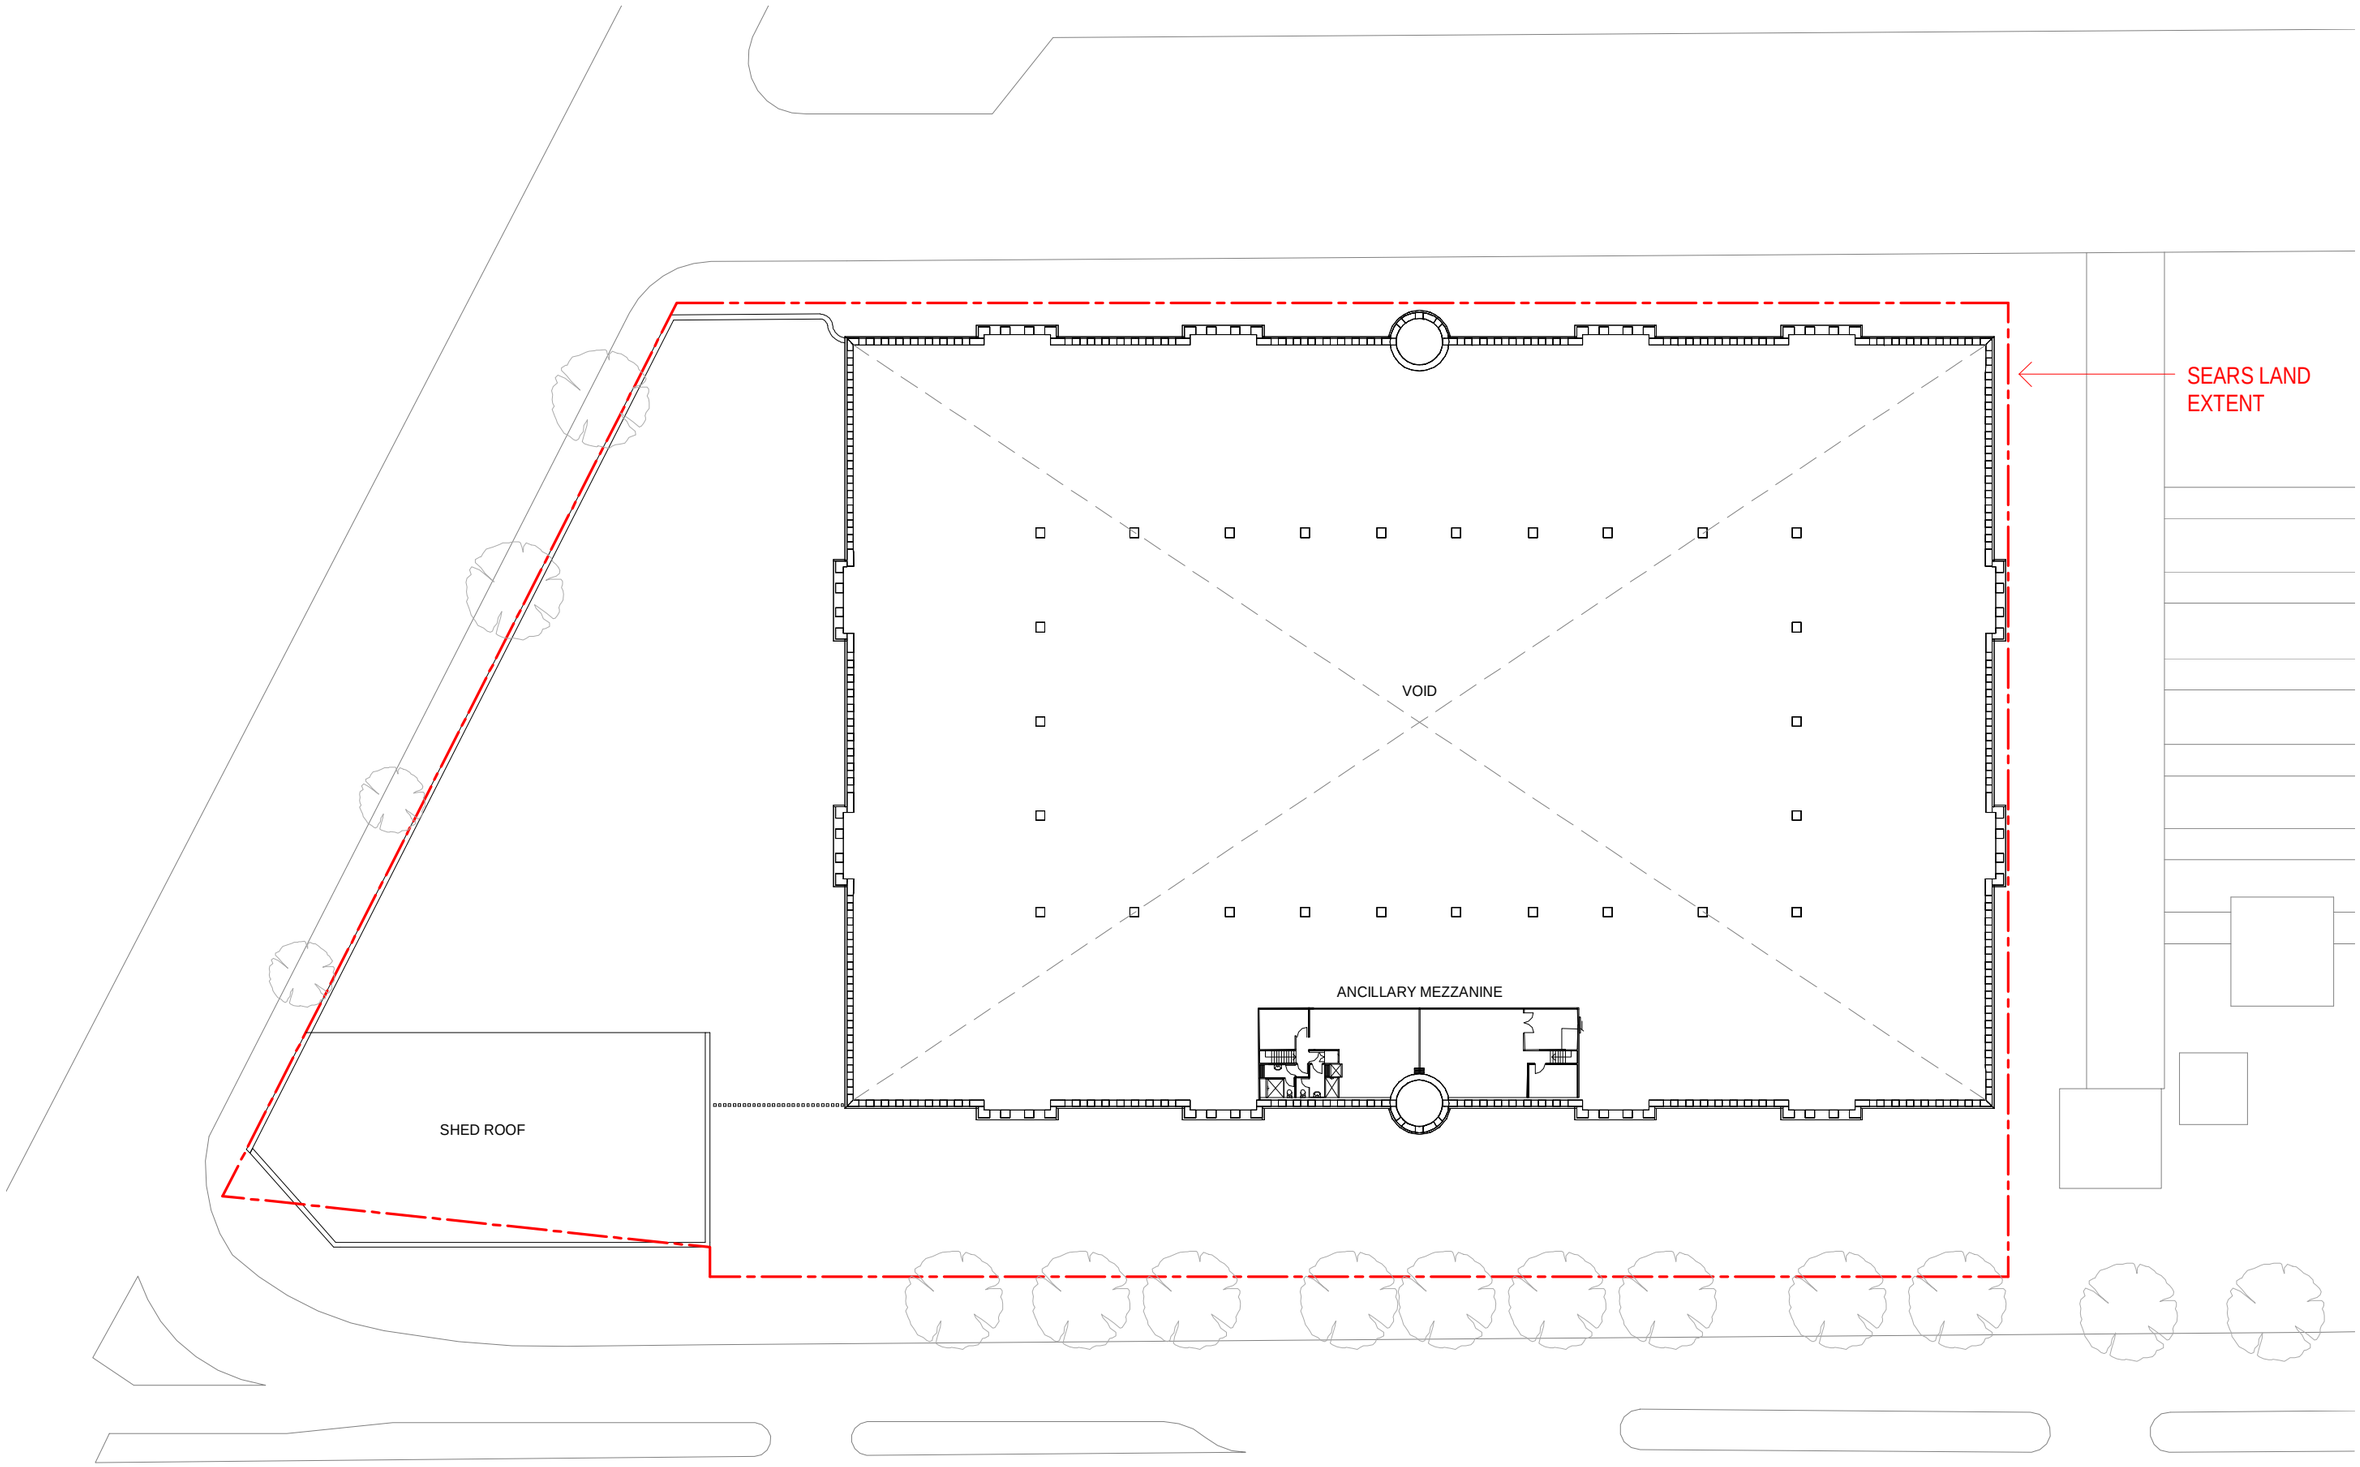

1 EXISTING FLOOR PLAN - LEVEL 01

1 : 500

0m 10 20 30

SCALE 1:500 at A3

POPULOUS

Sydney Swans HQ & Community Centre

15-7401-00

EXISTING FLOOR PLAN - LEVEL 01

SK.09.0100 REV A

DATE: 02/11/18

DRAWN BY: HC

DESCRIPTION: FOR INFORMATION

DRAWING SCALE: 1 : 500 @A3